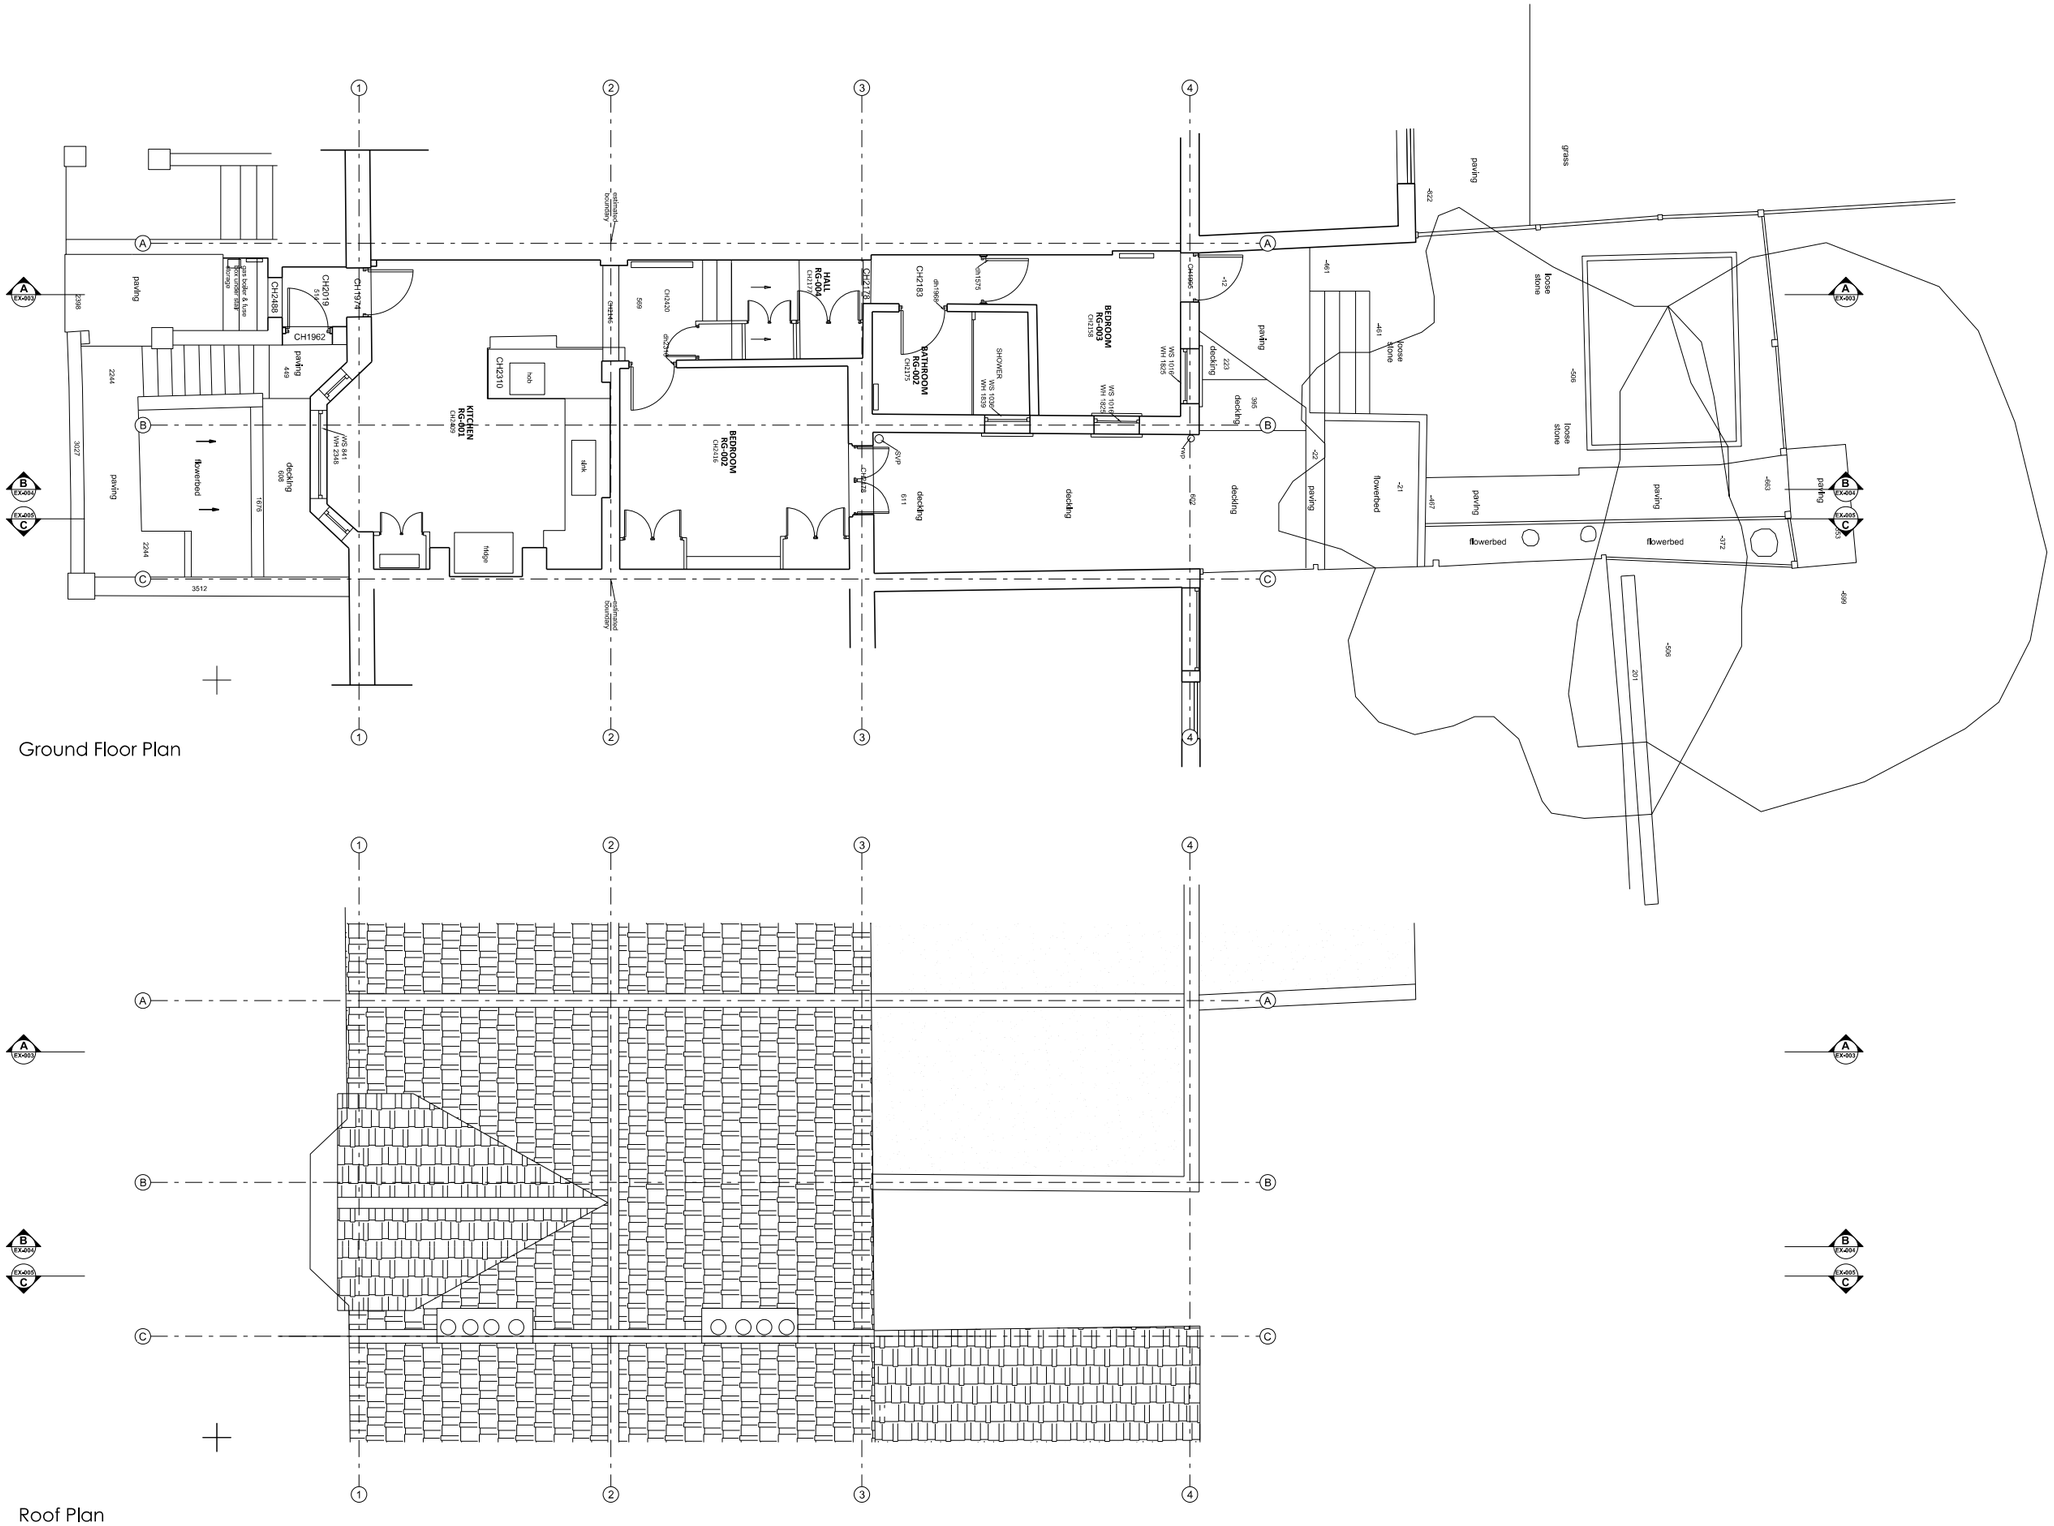

MOXY & CO STUDIO LTD
Director: Hannah Darby RIBA ARB

T: +44 7340 154 928
hannah@moxyandco.com

85 Great Portland Street
W1W 7LT

LONDON

ALL DIMENSIONS & CONDITIONS ARE TO BE CHECKED ON SITE PRIOR TO PREPARING DRAWINGS OR COMMENCING ANY WORK

Do not scale for building control or construction purposes. May be scaled for planning purposes

All dimensions in millimetres unless otherwise stated.

Any variations or supplementary drawings are to be approved by the Architect

IF IN DOUBT ASK

SCALE BARS

-200 0 .200 .400 .600
METERS 1:20

-.250 0 .250 .500 .750
METERS 1:25

SCALE BARS

-1 0 1 2 3
METERS 1:100

-.5 0 .5 1 1.5
METERS 1:50

Client Sandra & Dag Torgersbraten	Date	Revision	Project Lower Ground Floor Flat, 67 Muswell Hill, N10 3PN	Drawing Description Existing Plans
Status FOR INFORMATION				
Local Authority London Borough of Haringey			Job Number 23-010 / Drawing Number EX-001	Revision
CAD Drawn / Checked			Scale 1:100@a3 / Date Jan 2024	