




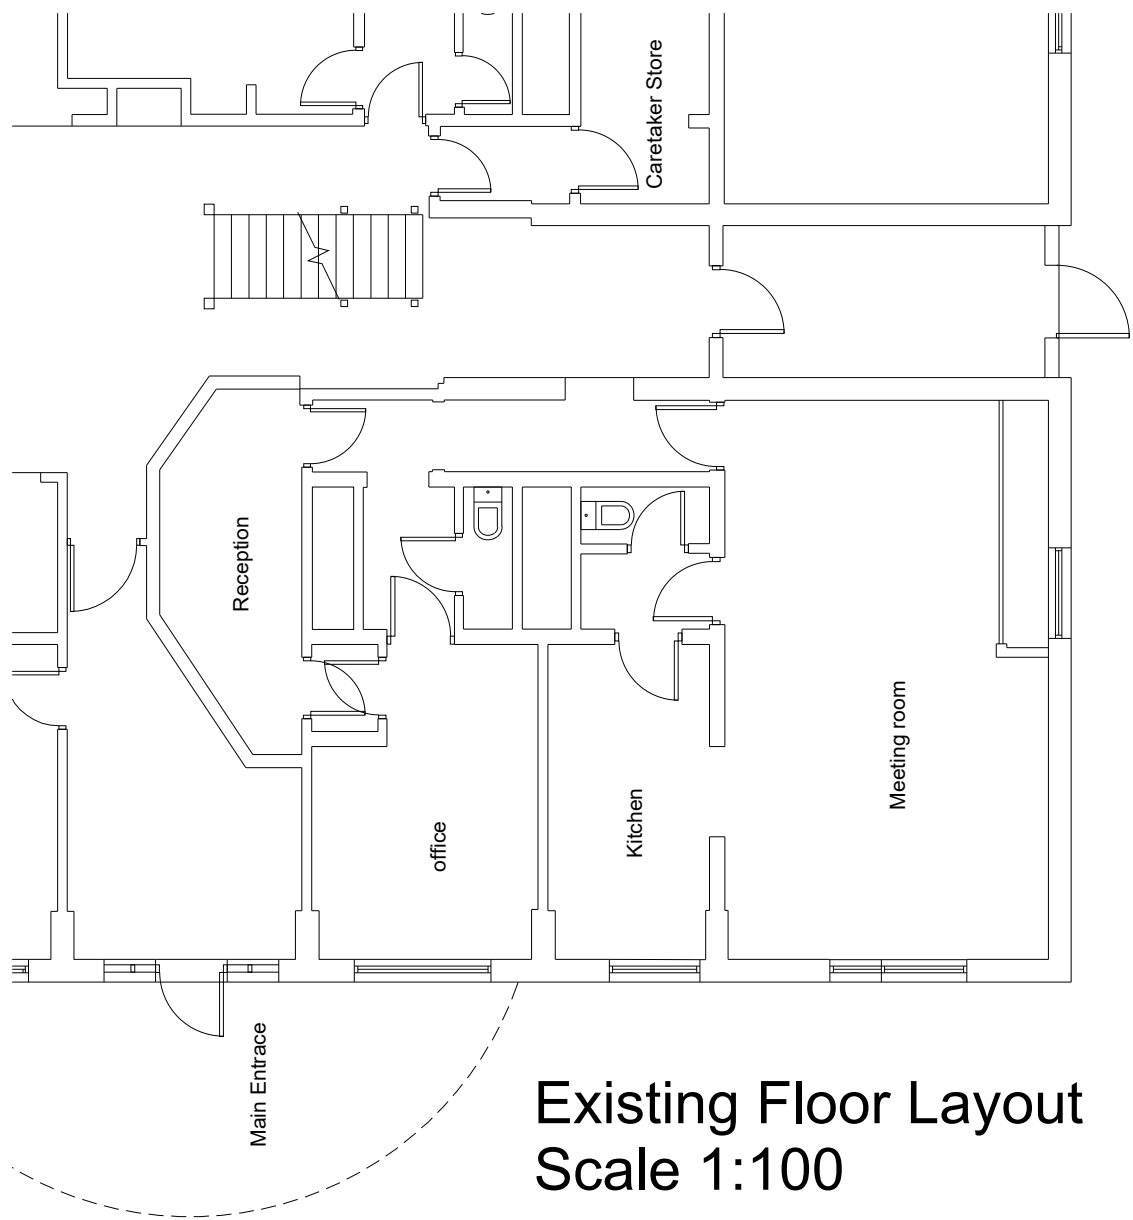


Existing Floor Layout
Scale 1:100

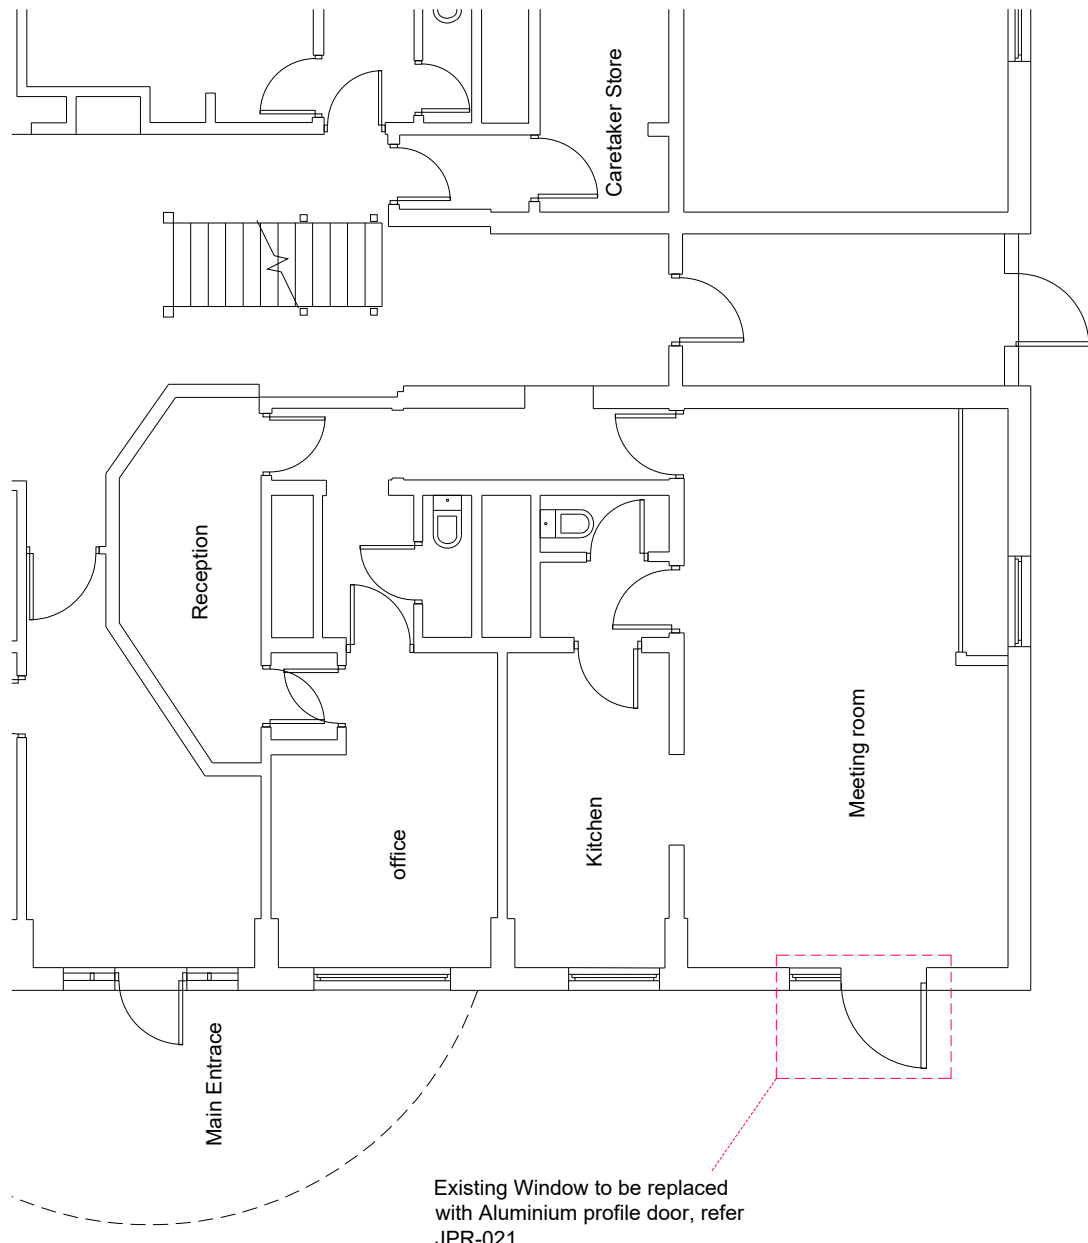


Proposed Floor Layout
Scale 1:100

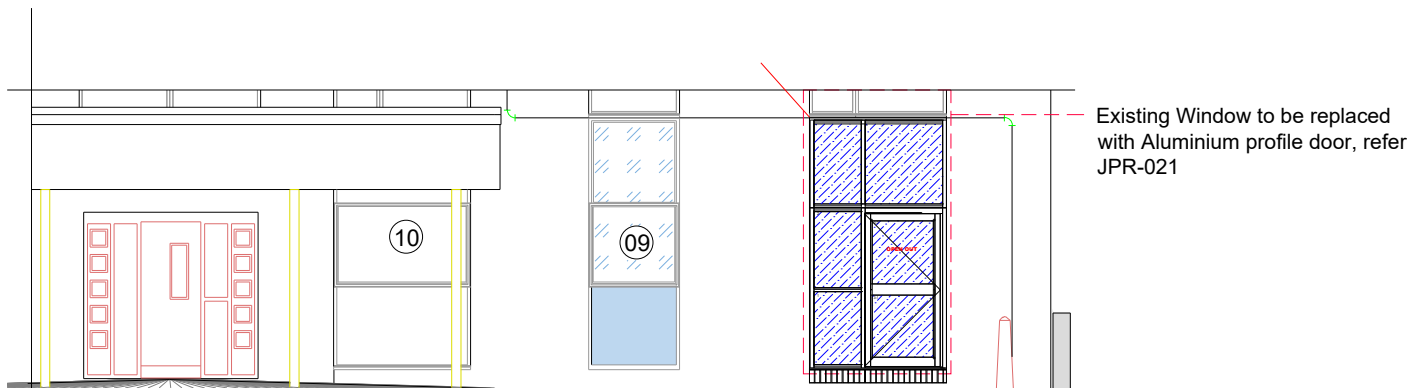


Proposed West Side Elevation
Scale 1:100

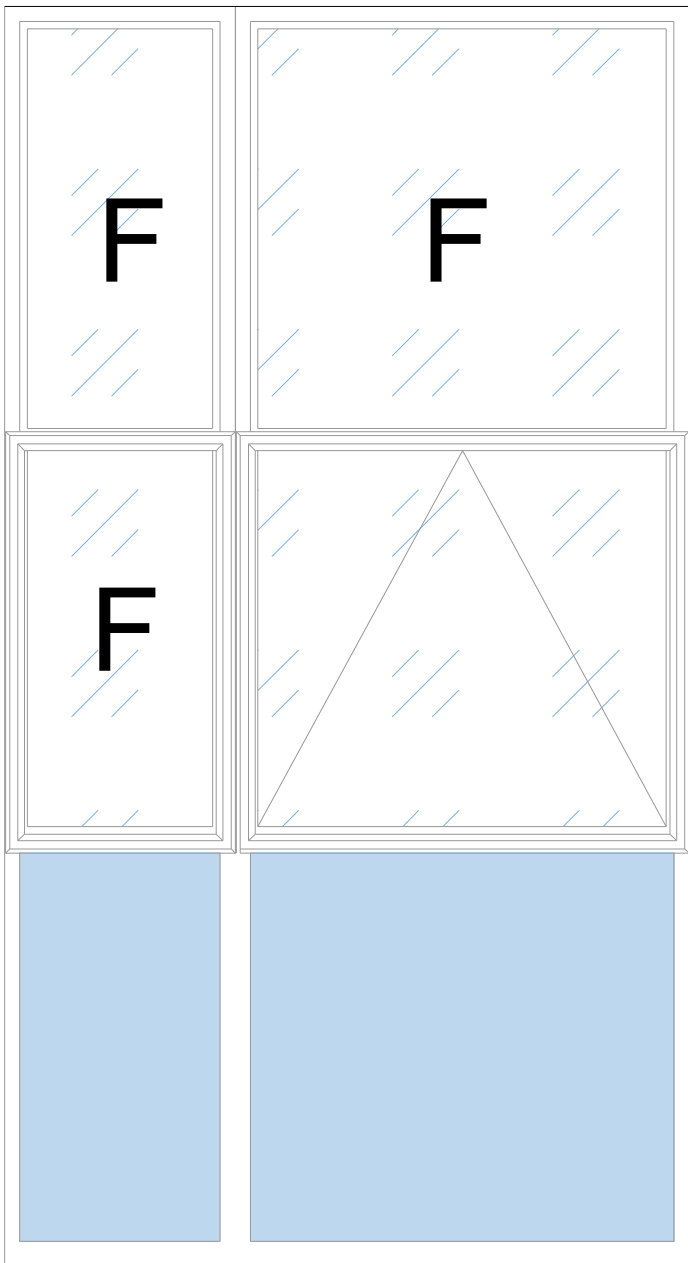

Existing Window Elevation
Scale 1:20

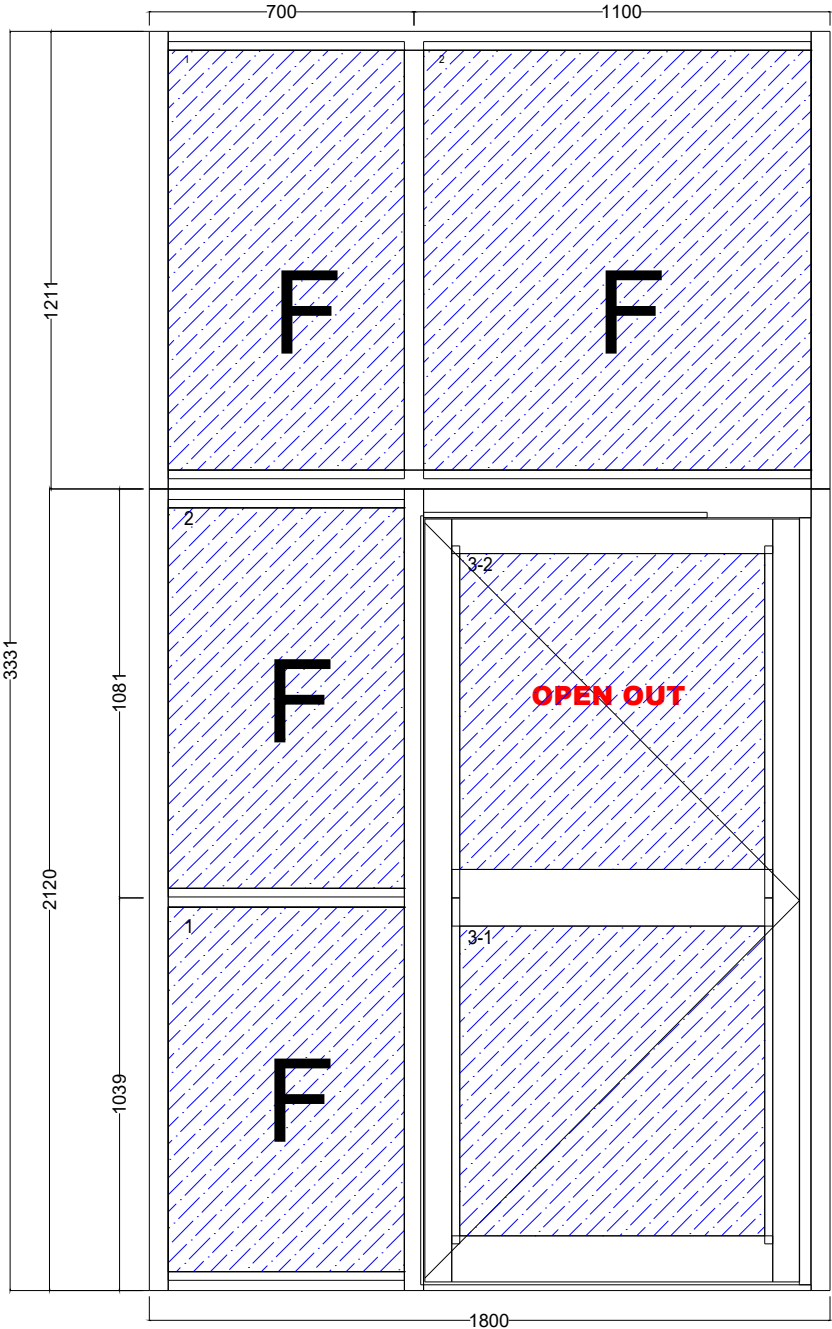

Proposed Door Elevation
Scale 1:20

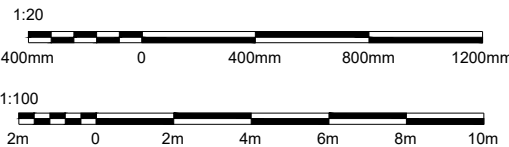

General Notes:

SPECIFICATION	
System	SAPA Aluminium STII Door & Framing
Cill	No Cill, Low mobility Threshold to Door
Beading	Internal
Hinges	Anti finger trap stiles
Locking	Surface mounted Panic bar with external key access
Door Closer	Hold open concealed closer
PAS24	Yes

GLAZING	
	Internally: 6mm Clear Toughened Low E Spacer: 20mm Argon gas filled cavity with Black thermal Spacer Externally: 6.8mm Clear Laminated

PROJECT Stellar House,High Rd,
London N17 0DZ

TITLE
Existing Window & Proposed Double glazed Door
Proposed Ground Floor



Craven House
40 Uxbridge Road
Ealing
London W5 2BS

CHECKED BY HC	DATE 12/2023	APPROVED BY JRP-020	DATE —
DRN BY HC	SCALE 1:20@A2 1:100@A2	DRAWING NUMBER JRP-020	REV —