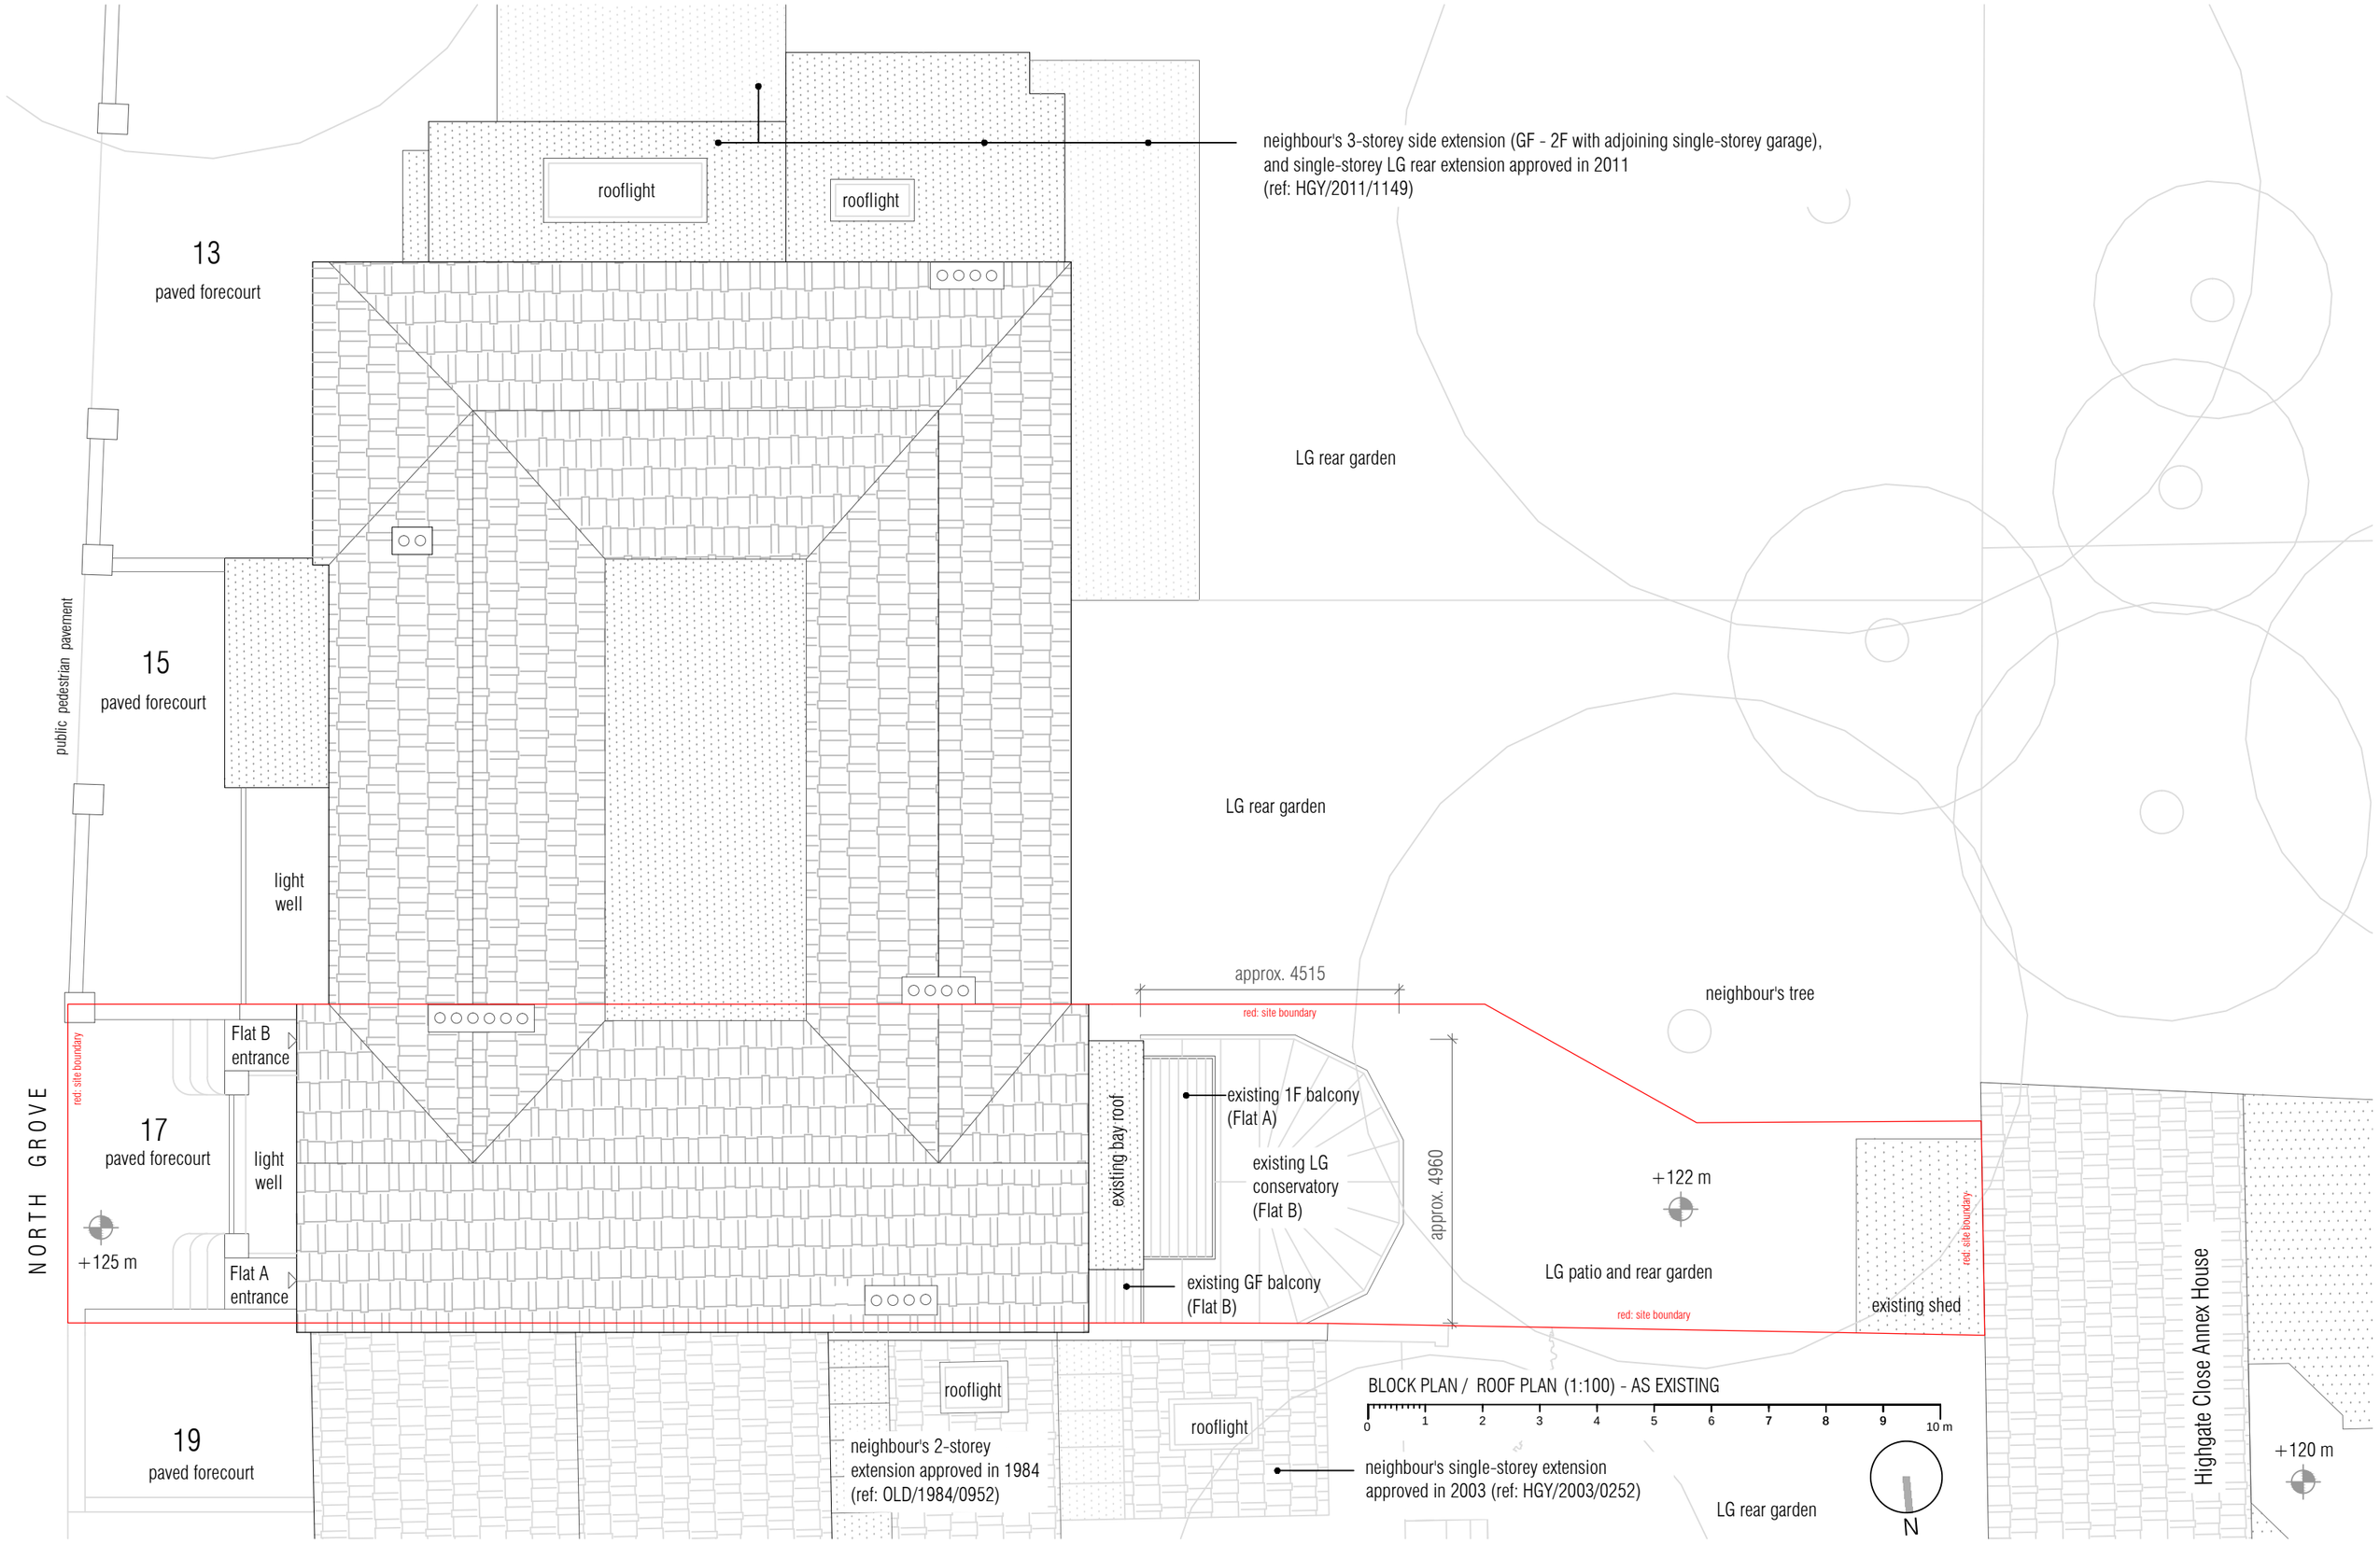

SPUTNIK STUDIO

www.sputnikstudio.uk
e: kiat@sputnikstudio.uk
t: +44 7525 932 067
92 Dresden Road London N19 3BQ

project title:
17B NORTH GROVE, LONDON N6

drawing title:
SITE/BLOCK PLAN & ROOF PLAN - AS EXISTING

scale:	status:	issue date:
1:100 at A3	P	24.12.2023
project no:	drawing no:	revision:
021	0-002	-

Responsibility not accepted for errors made by others in scaling off this drawing.
Figures in millimetres unless otherwise indicated.
All dimensions and levels are approximate and must be checked on site.

© copyright 2023 Sputnik Studio Ltd. All rights reserved.
No reproduction in any material form is permitted without written consent.