
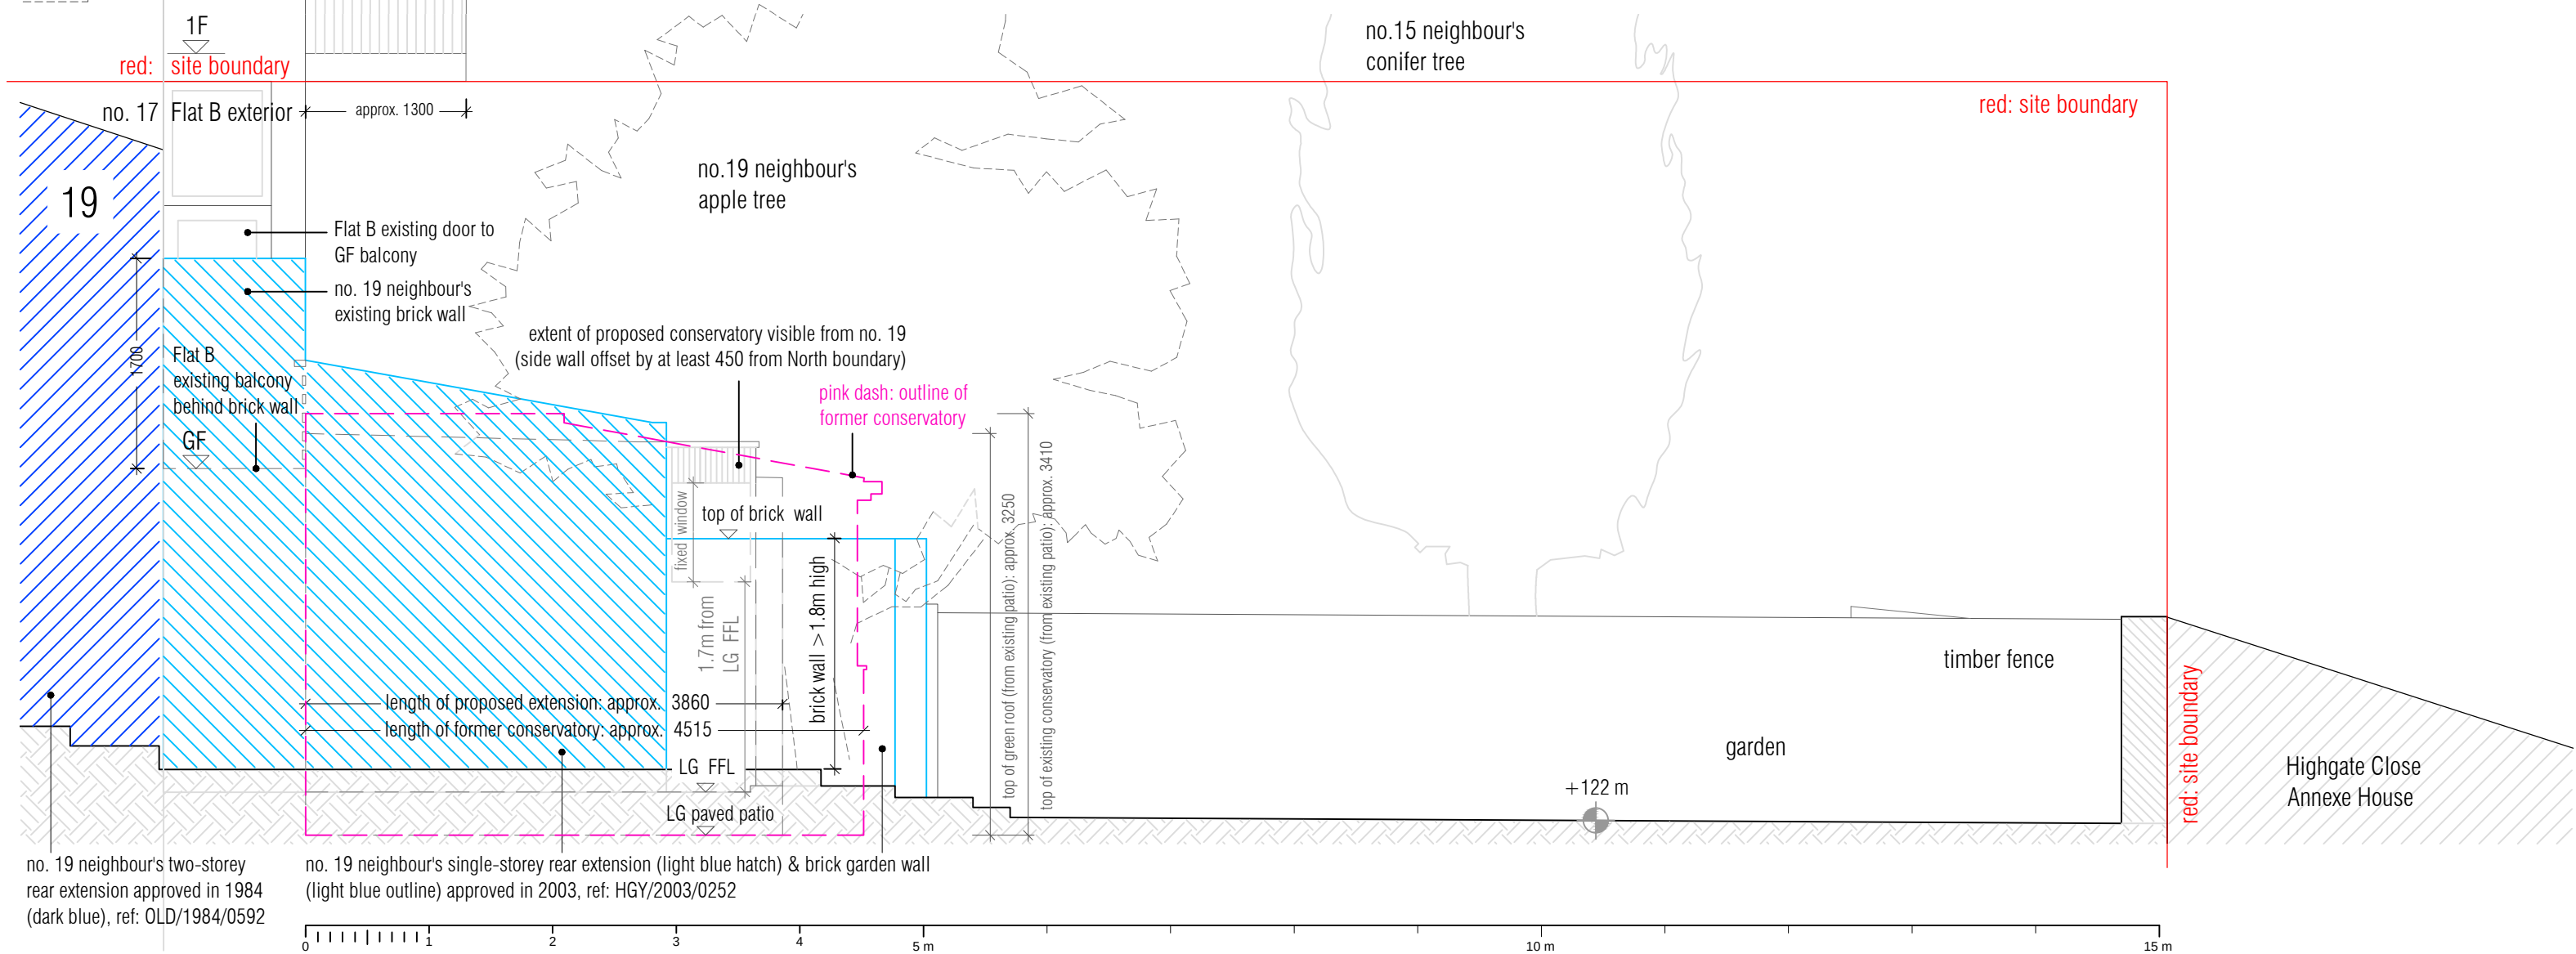
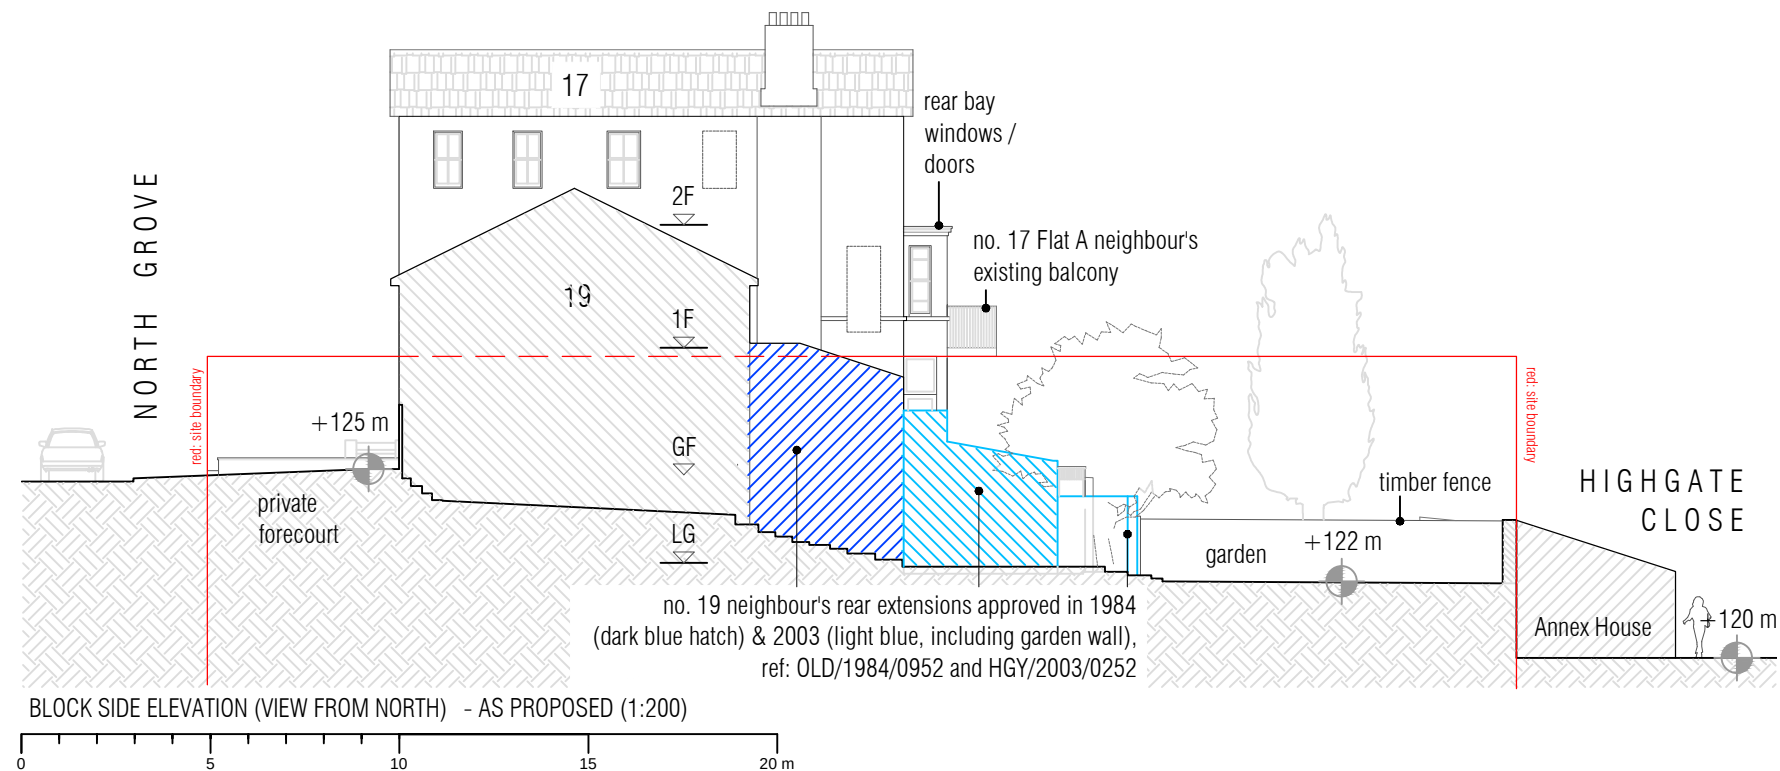


17

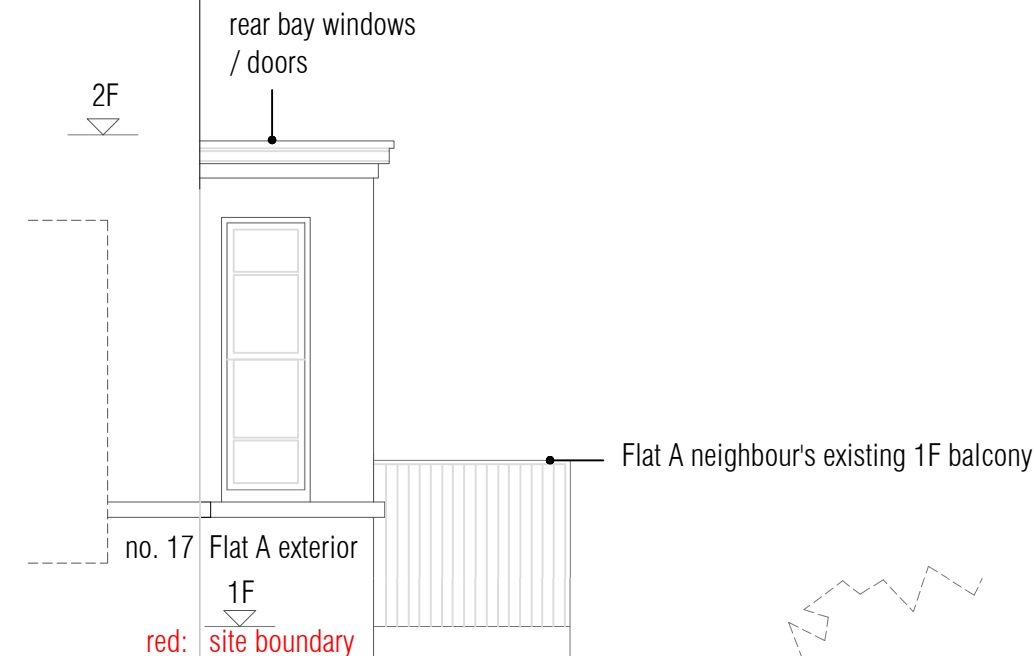

SPUTNIK
STUDIO

www.sputnikstudio.uk
e: kiati@sputnikstudio.uk
t: +44 7525 932 067
92 Dresden Road London N19 3BQ

project title:
17B NORTH GROVE, LONDON N6
drawing title:
SIDE BLOCK & BUILDING ELEVATIONS (NORTH)
- AS PROPOSED

scale:
1:200 / 1:50 at A3
project no:
021
status:
P
drawing no:
1-011
issue date:
24.12.2023
revision:
-

Responsibility not accepted for errors made by others in scaling off this drawing.
Figures in millimetres unless otherwise indicated.
All dimensions and levels are approximate and must be checked on site.
© copyright 2023 Sputnik Studio Ltd. All rights reserved.
No reproduction in any material form is permitted without written consent.