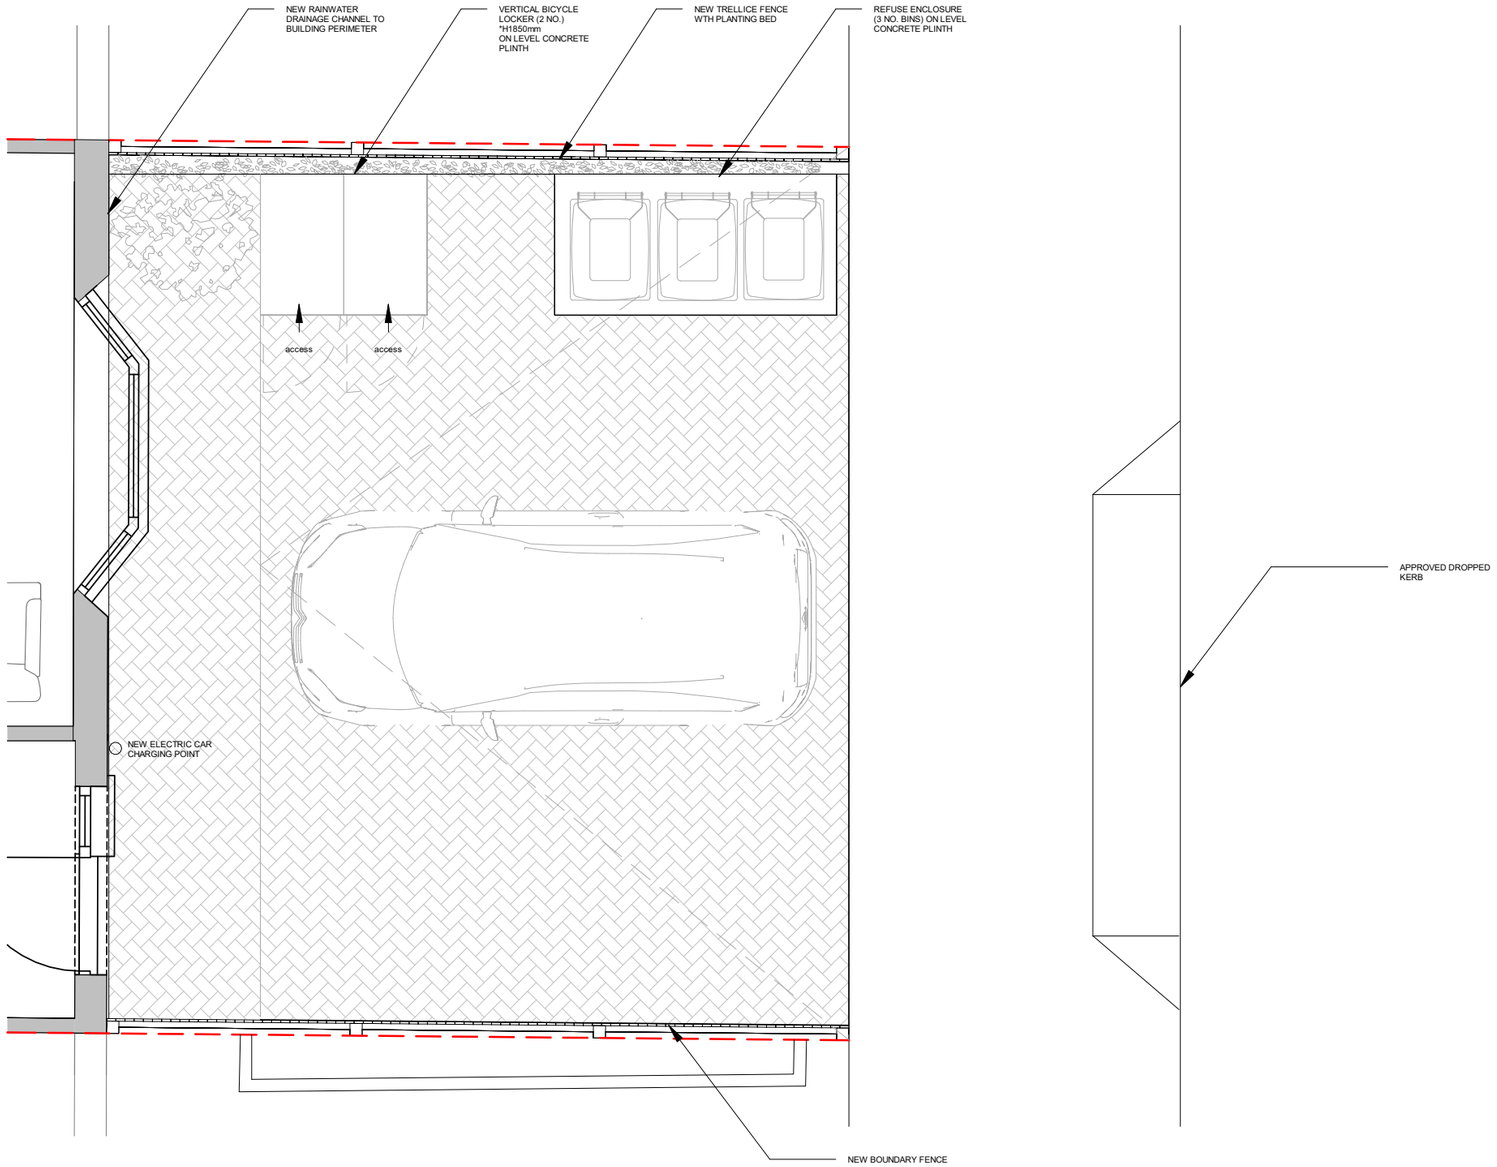

GENERAL NOTES

1.DO NOT SCALE FROM THIS DRAWING.

2.THE DIMENSIONS SHOWN ON THIS DRAWING HAVE BEEN BASED ON THE DIMENSIONS TAKEN BY DATUM SURVEYS.

3.ALL LEVELS AND DIMENISIONS TO BE CHECKED ON SITE AND ANY DISCREPENCIES NOTED TO THE ARCHITECT IMMEDIATELY.

4.THE DRAWINGS ARE TO BE READ IN CONJUNCTION WITH ALL RELEVANT CONSULTANTS' DRAWINGS AND SPECIFICATIONS.

5.THIS DRAWING IS COPYRIGHT AND MUST NOT BE REPRODUCED WITHOUT PRIOR WRITTEN AGREEMENT OF BRASS ARCHITECTURE.

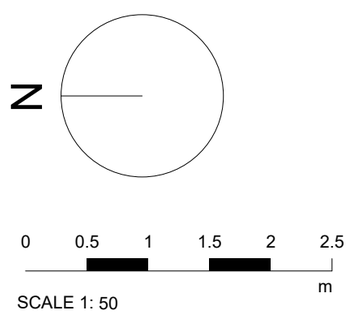

SCALE 1: 50

REVISION	DATE	COMMENTS	AUTHOR / CHECKED

Brass Architecture

www.brassarchitecture.com

TITLE
20 Priory Gardens, Highgate N6 5QT

DETAIL
PROPOSED FRONT GARDEN PLAN

DATE	SCALE @ A3	
31/01/24	1 : 50	
DRAWING No. P 120	REV.	AUTHOR / CHECKED OS RS

DRAWING STATUS PLANNING

CONTRACTORS MUST CHECK ALL DIMENSIONS ON SITE. ONLY FIGURED DIMENSIONS ARE TO BE WORKED FROM. DISCREPANCIES MUST BE REPORTED TO THE ARCHITECT BEFORE PROCEEDING. © THIS DRAWING IS COPYRIGHT.