


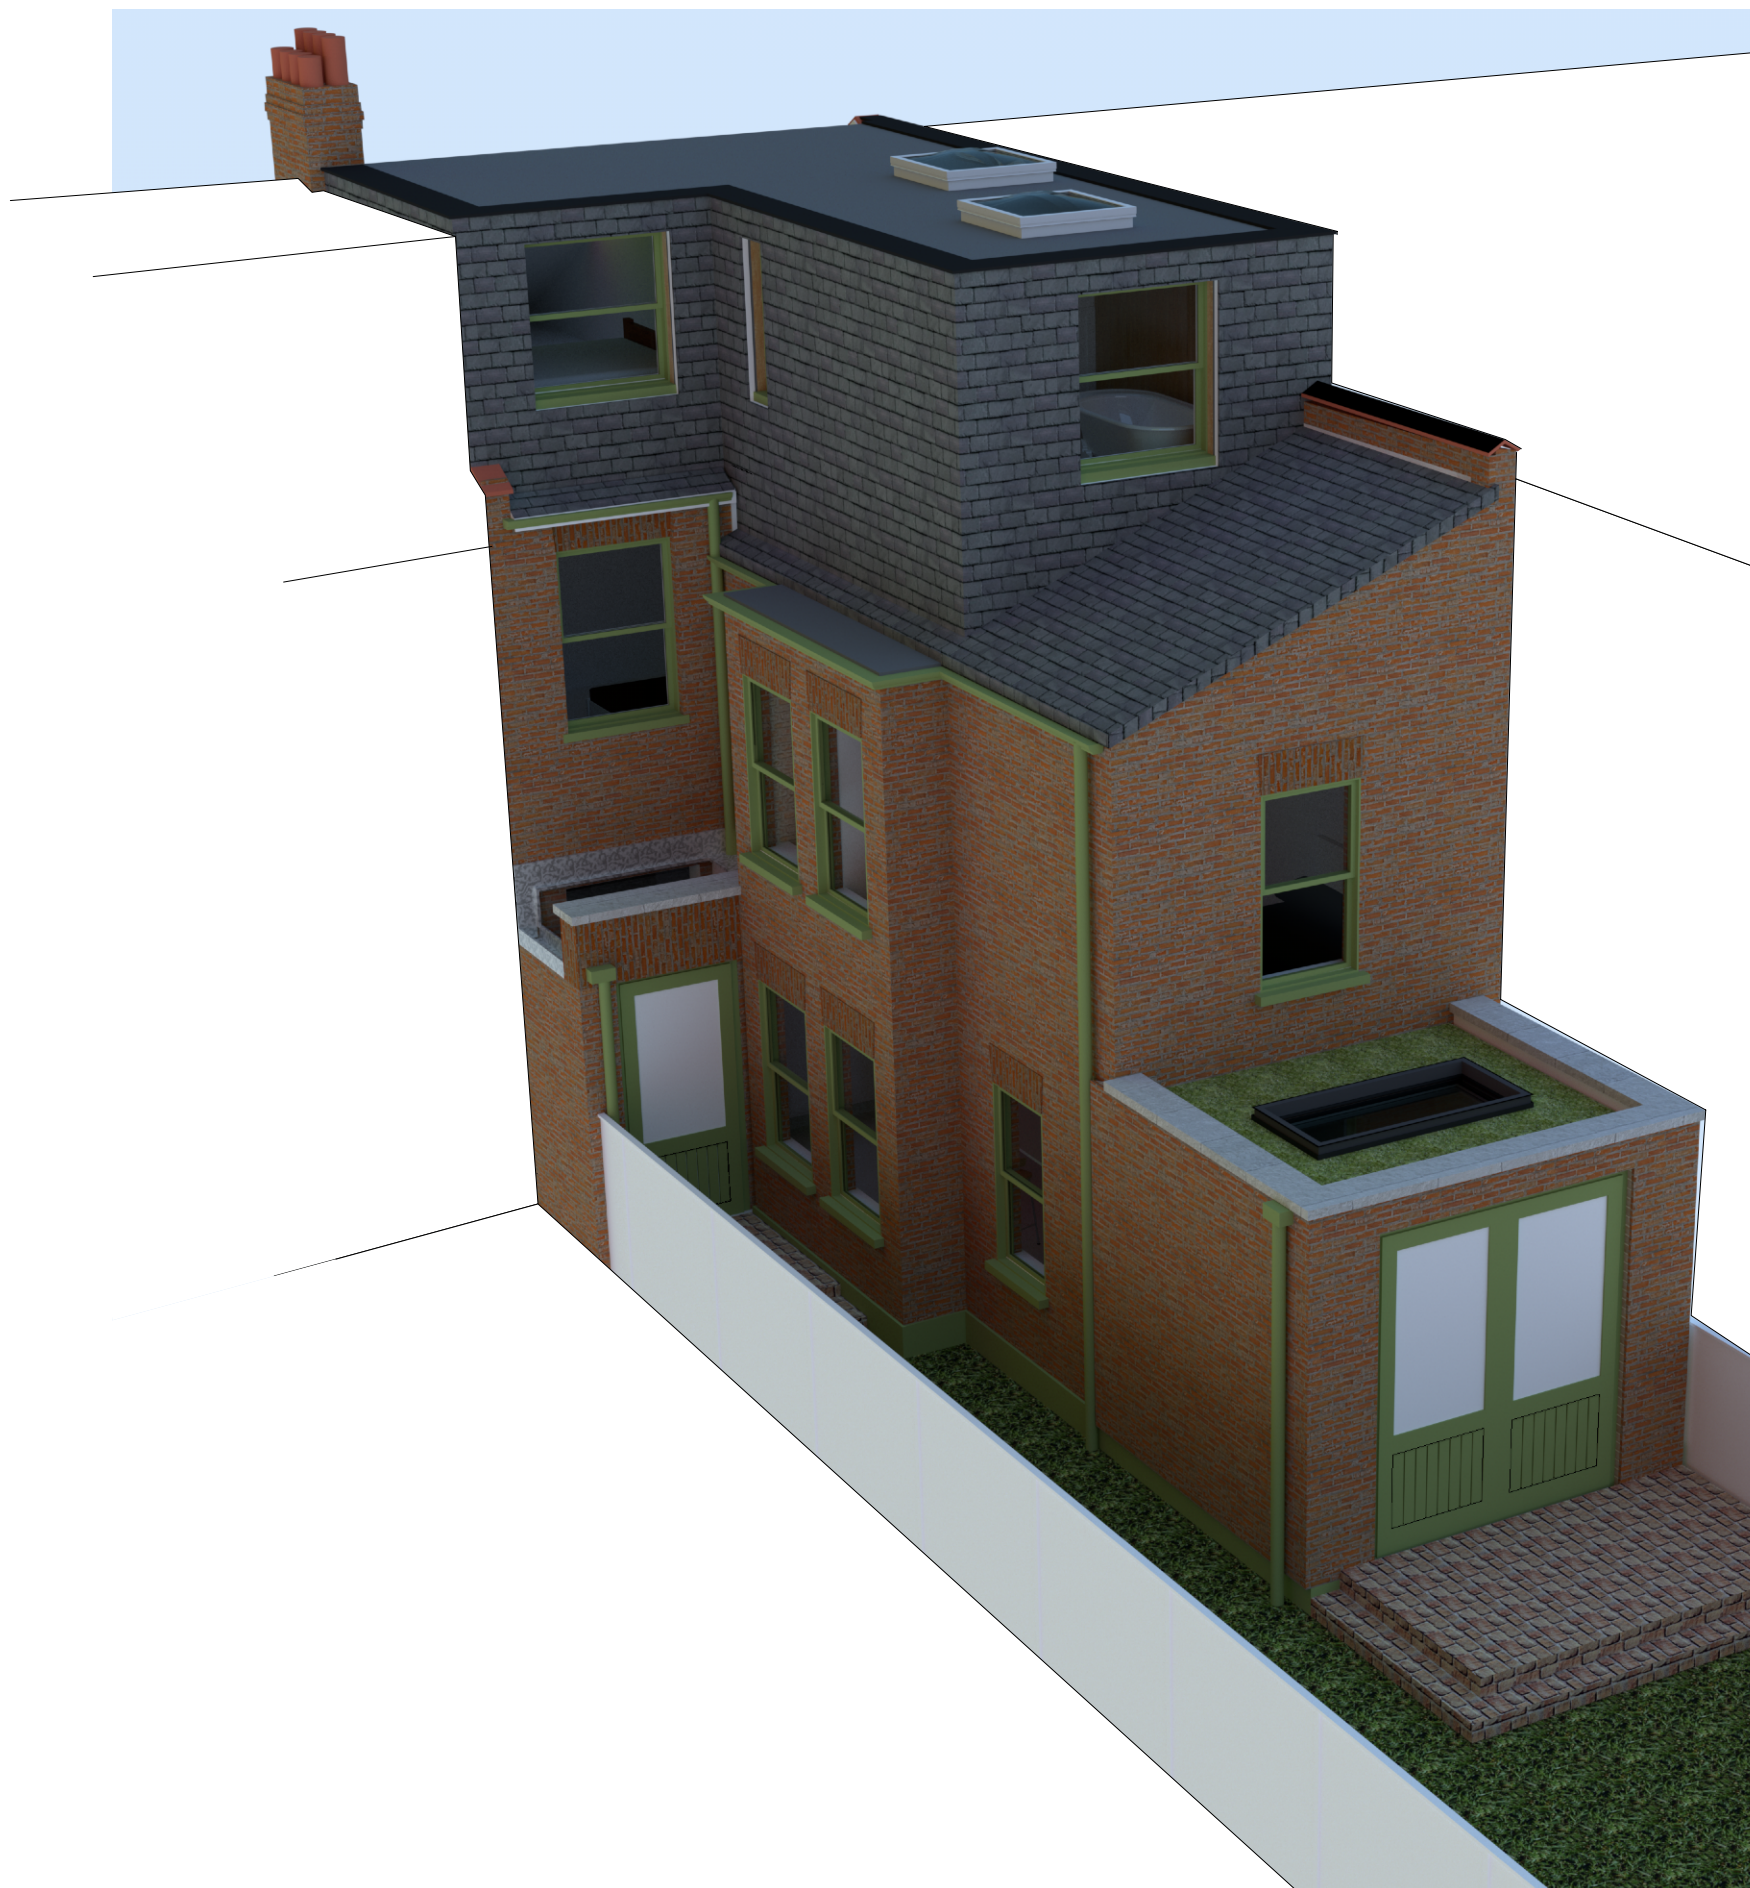

3D visualisation from the west

Rev		Date
P1	Planning Issue	05.02.2024

James Pooley
architecture

james@jamespooleyarchitecture.com 55 Goring Road N11 2BT
www.jamespooleyarchitecture.com 07881 585857

15 Princes Avenue, London N22 7SB

Proposed 3D visualisation

scale: NTS @ A3	Date: JANUARY 2024	Drawn by: JP
-----------------	--------------------	--------------

PRI-016

PI

PLANNING