


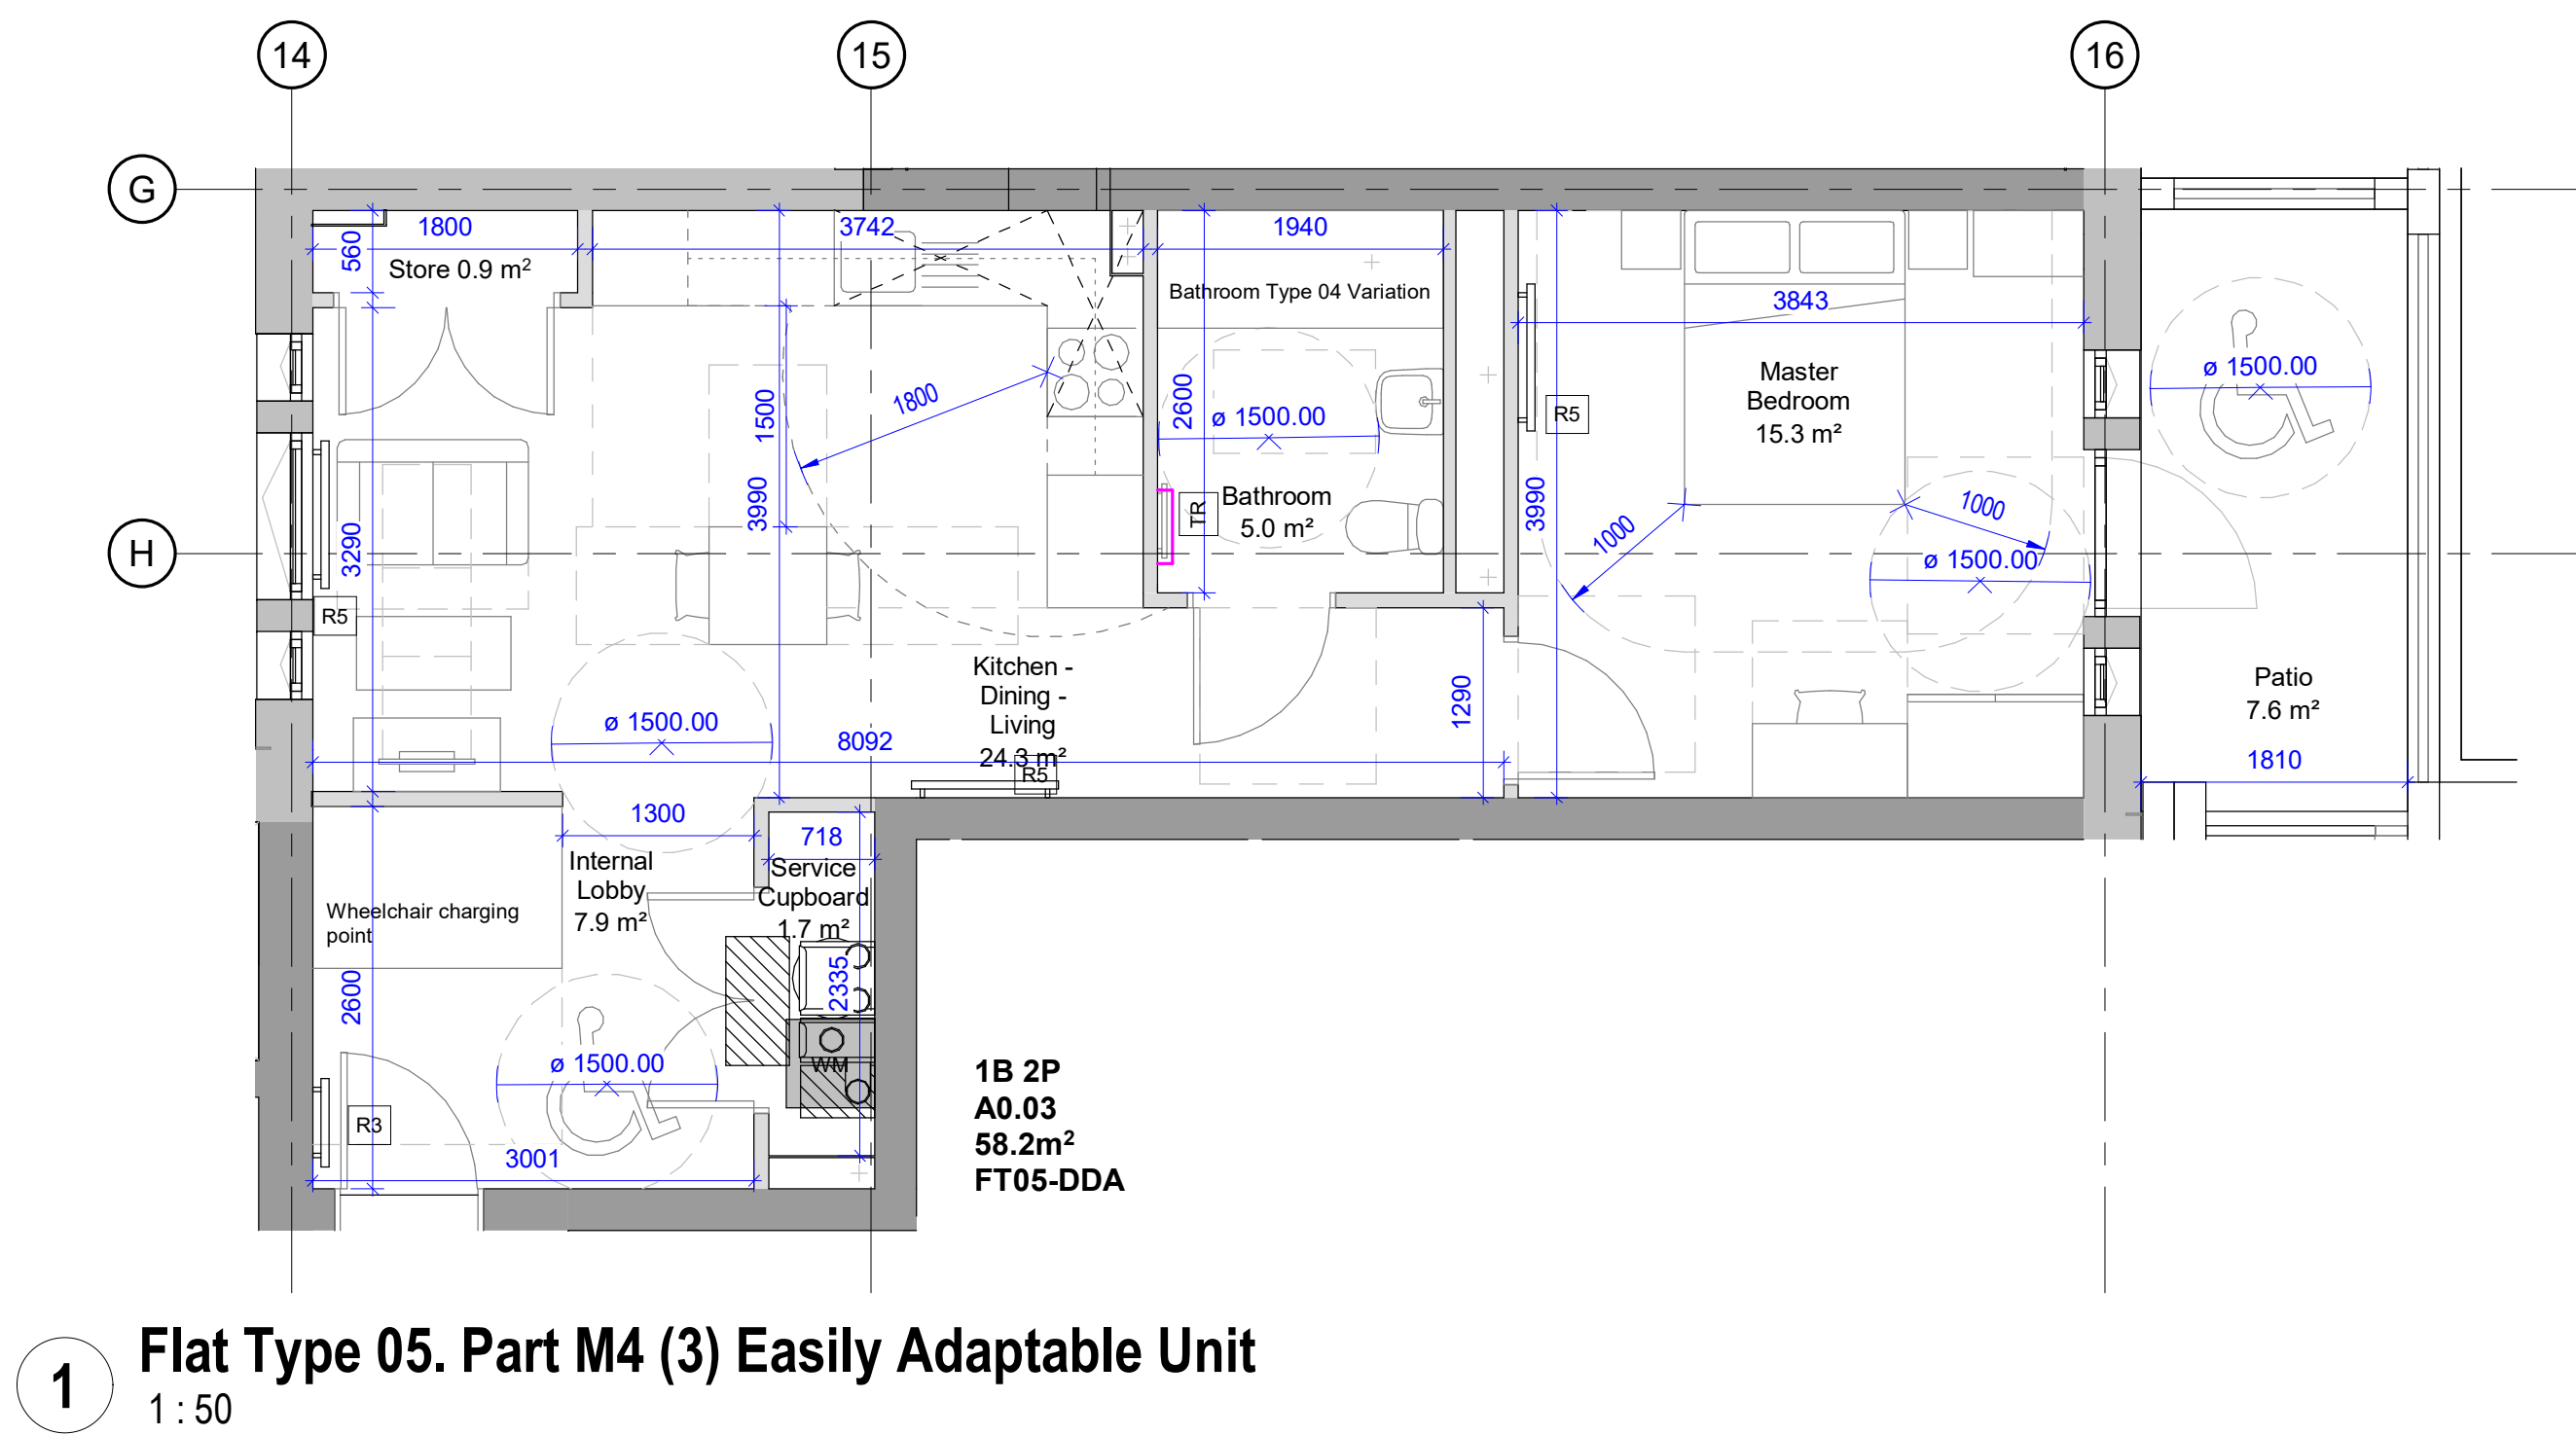

1 Flat Type 05. Part M4 (3) Easily Adaptable Unit
1 : 50

Copyright reserved

All dimensions to be checked on site before work commences.
Figured dimensions to be taken in preference to scaled dimensions.
If in doubt please ask.

C5	General Update	23/01/24
C4	General Update	09/11/23
C3	General Update	03/11/23
C2	M4(3) Units updated following OT and Building Control comments	13/08/23
C1	Issued for construction/Revised as clouded	24/07/23

Revision	Description	Date
----------	-------------	------

STATUS

For Construction

PROJECT

Remington Road

DRAWING

DDA-Flat Type 05

DRAWN BY	CHECKED BY	DATE
MA	MA	01/11/23
SCALE (@ A1)		PROJECT NUMBER
1 : 50		21019
DRAWING NUMBER		REV
RER - DAR - ZC - 00 - DR - A - 1403		C5
Project Identifier	Originator	Zone
Level	Type	Discipline
Number	Revision	



Delta Architects
1 Batemans Row
London
EC2A 3HH
T 020 7613 5702
www.deltaarchitects.co.uk