



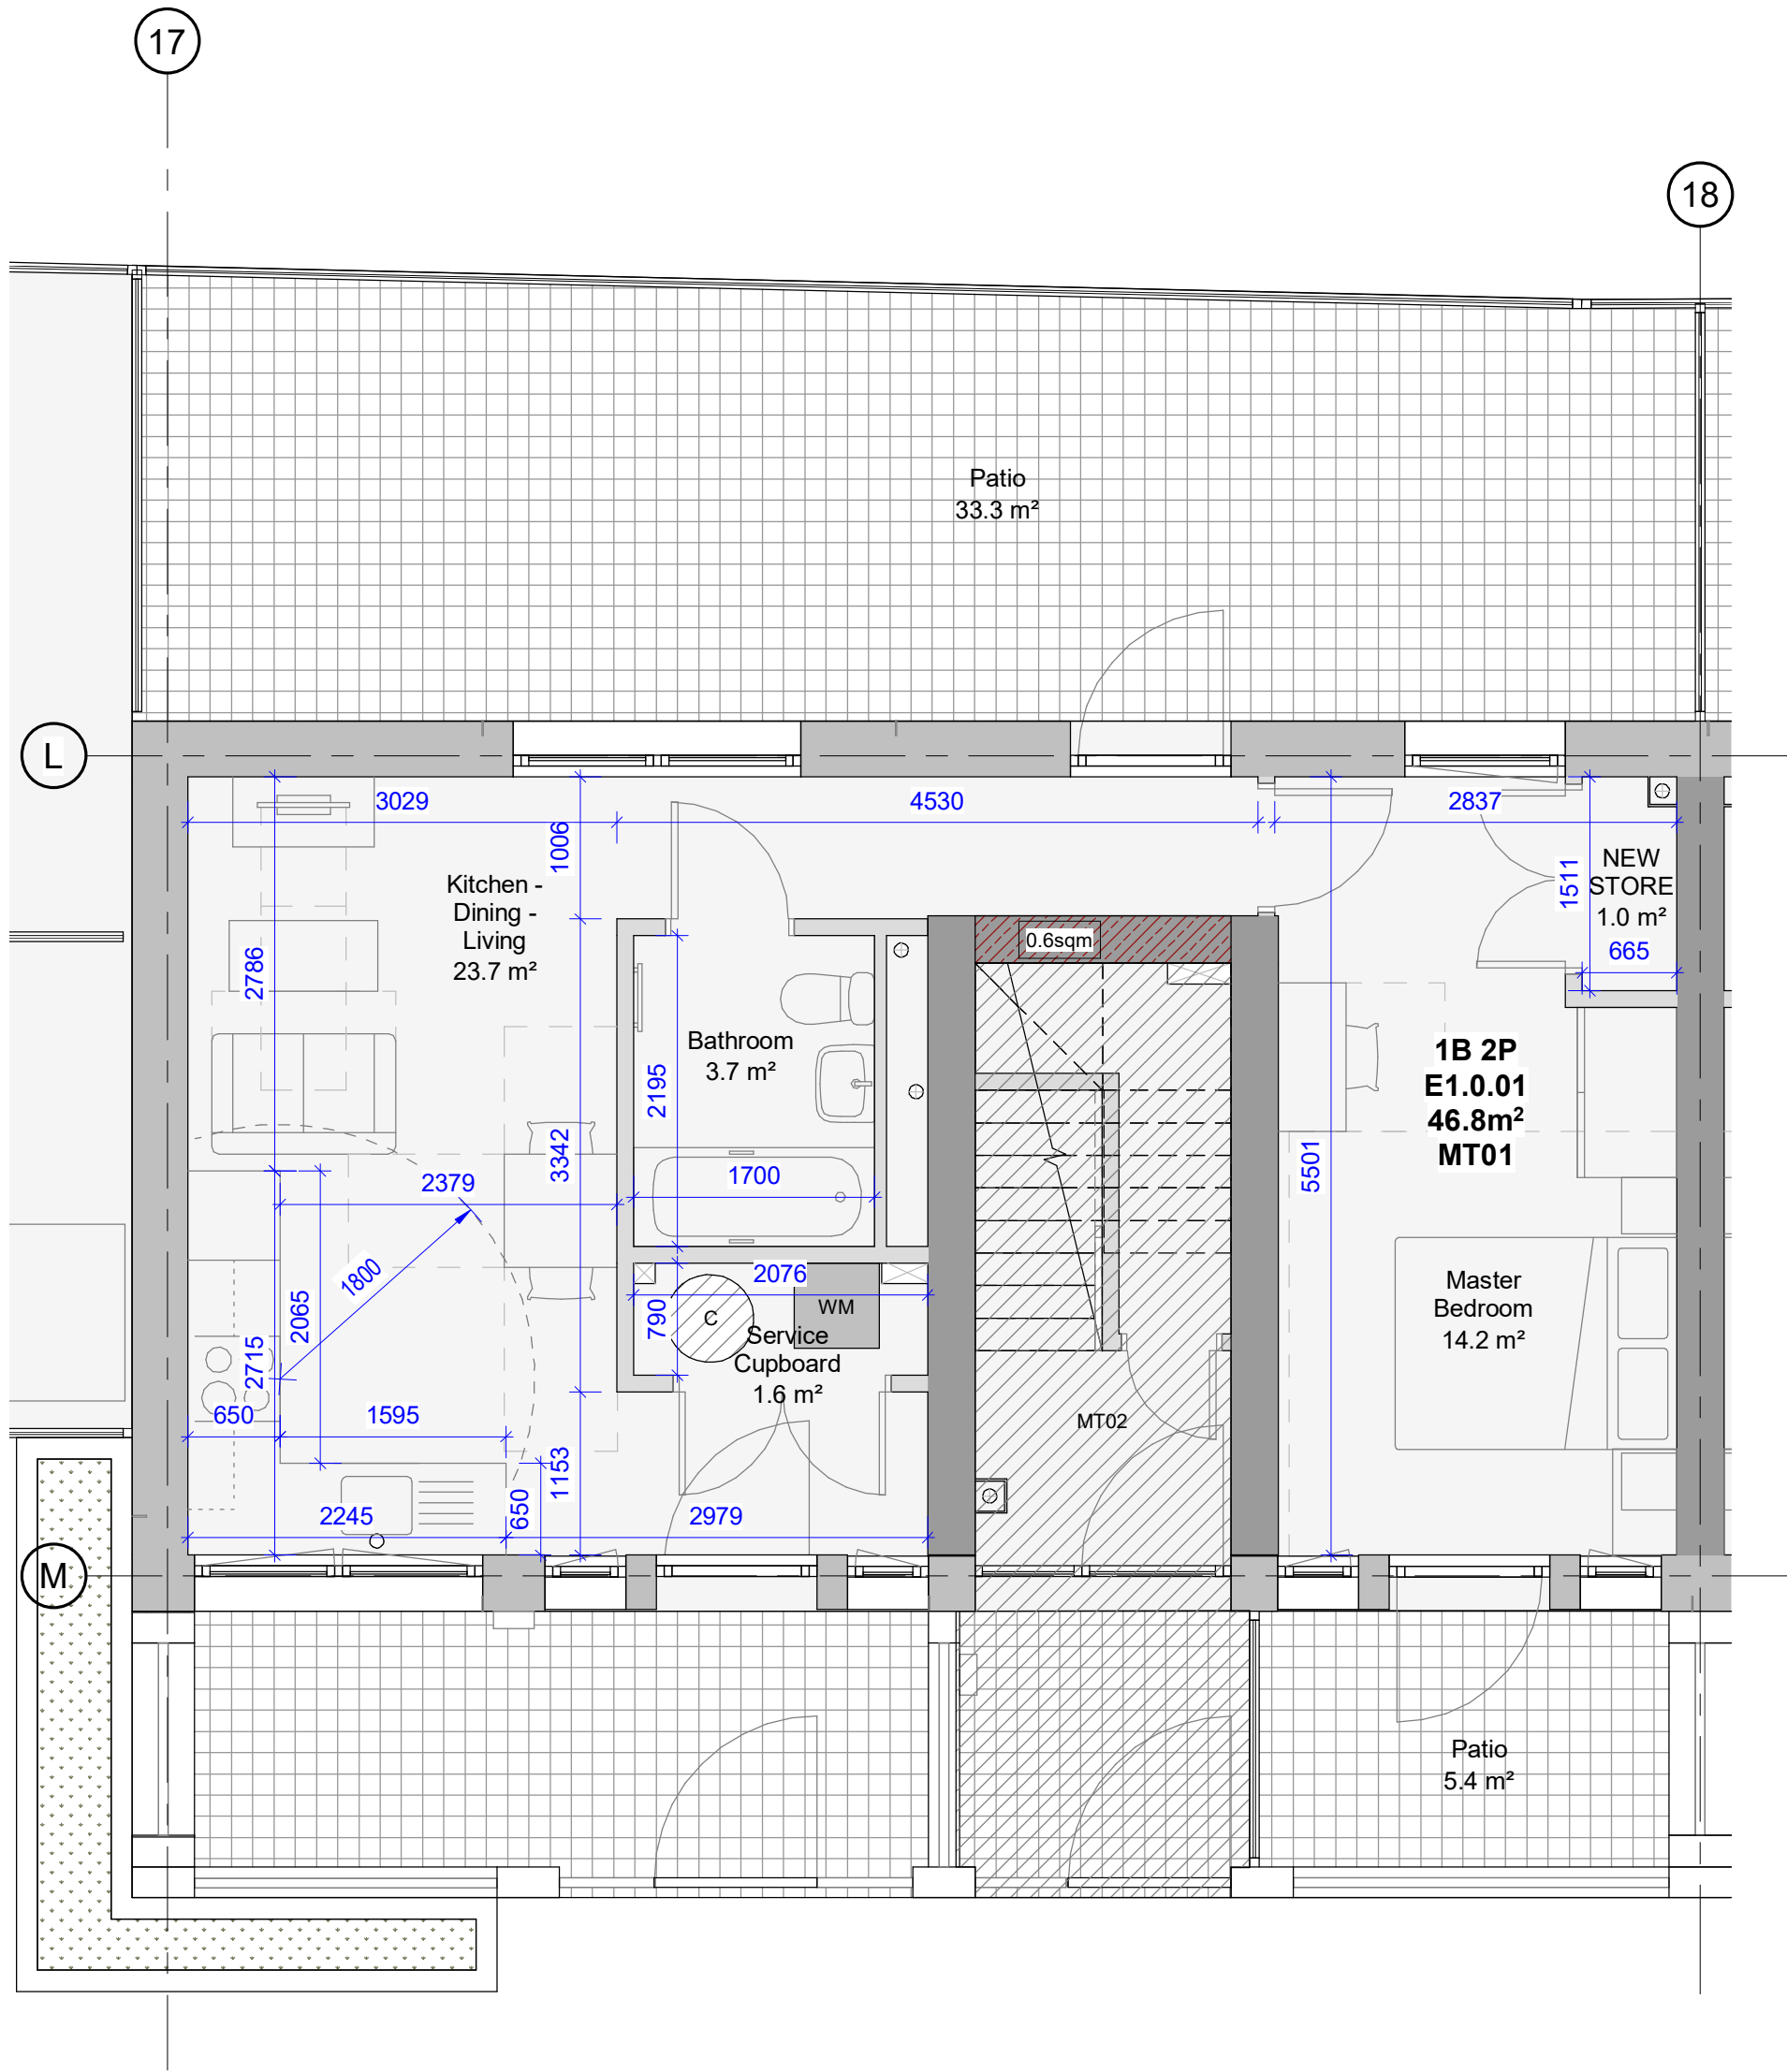

1 Maisonettes Type 01_E1.0.01. Part M4(2)
1 : 50

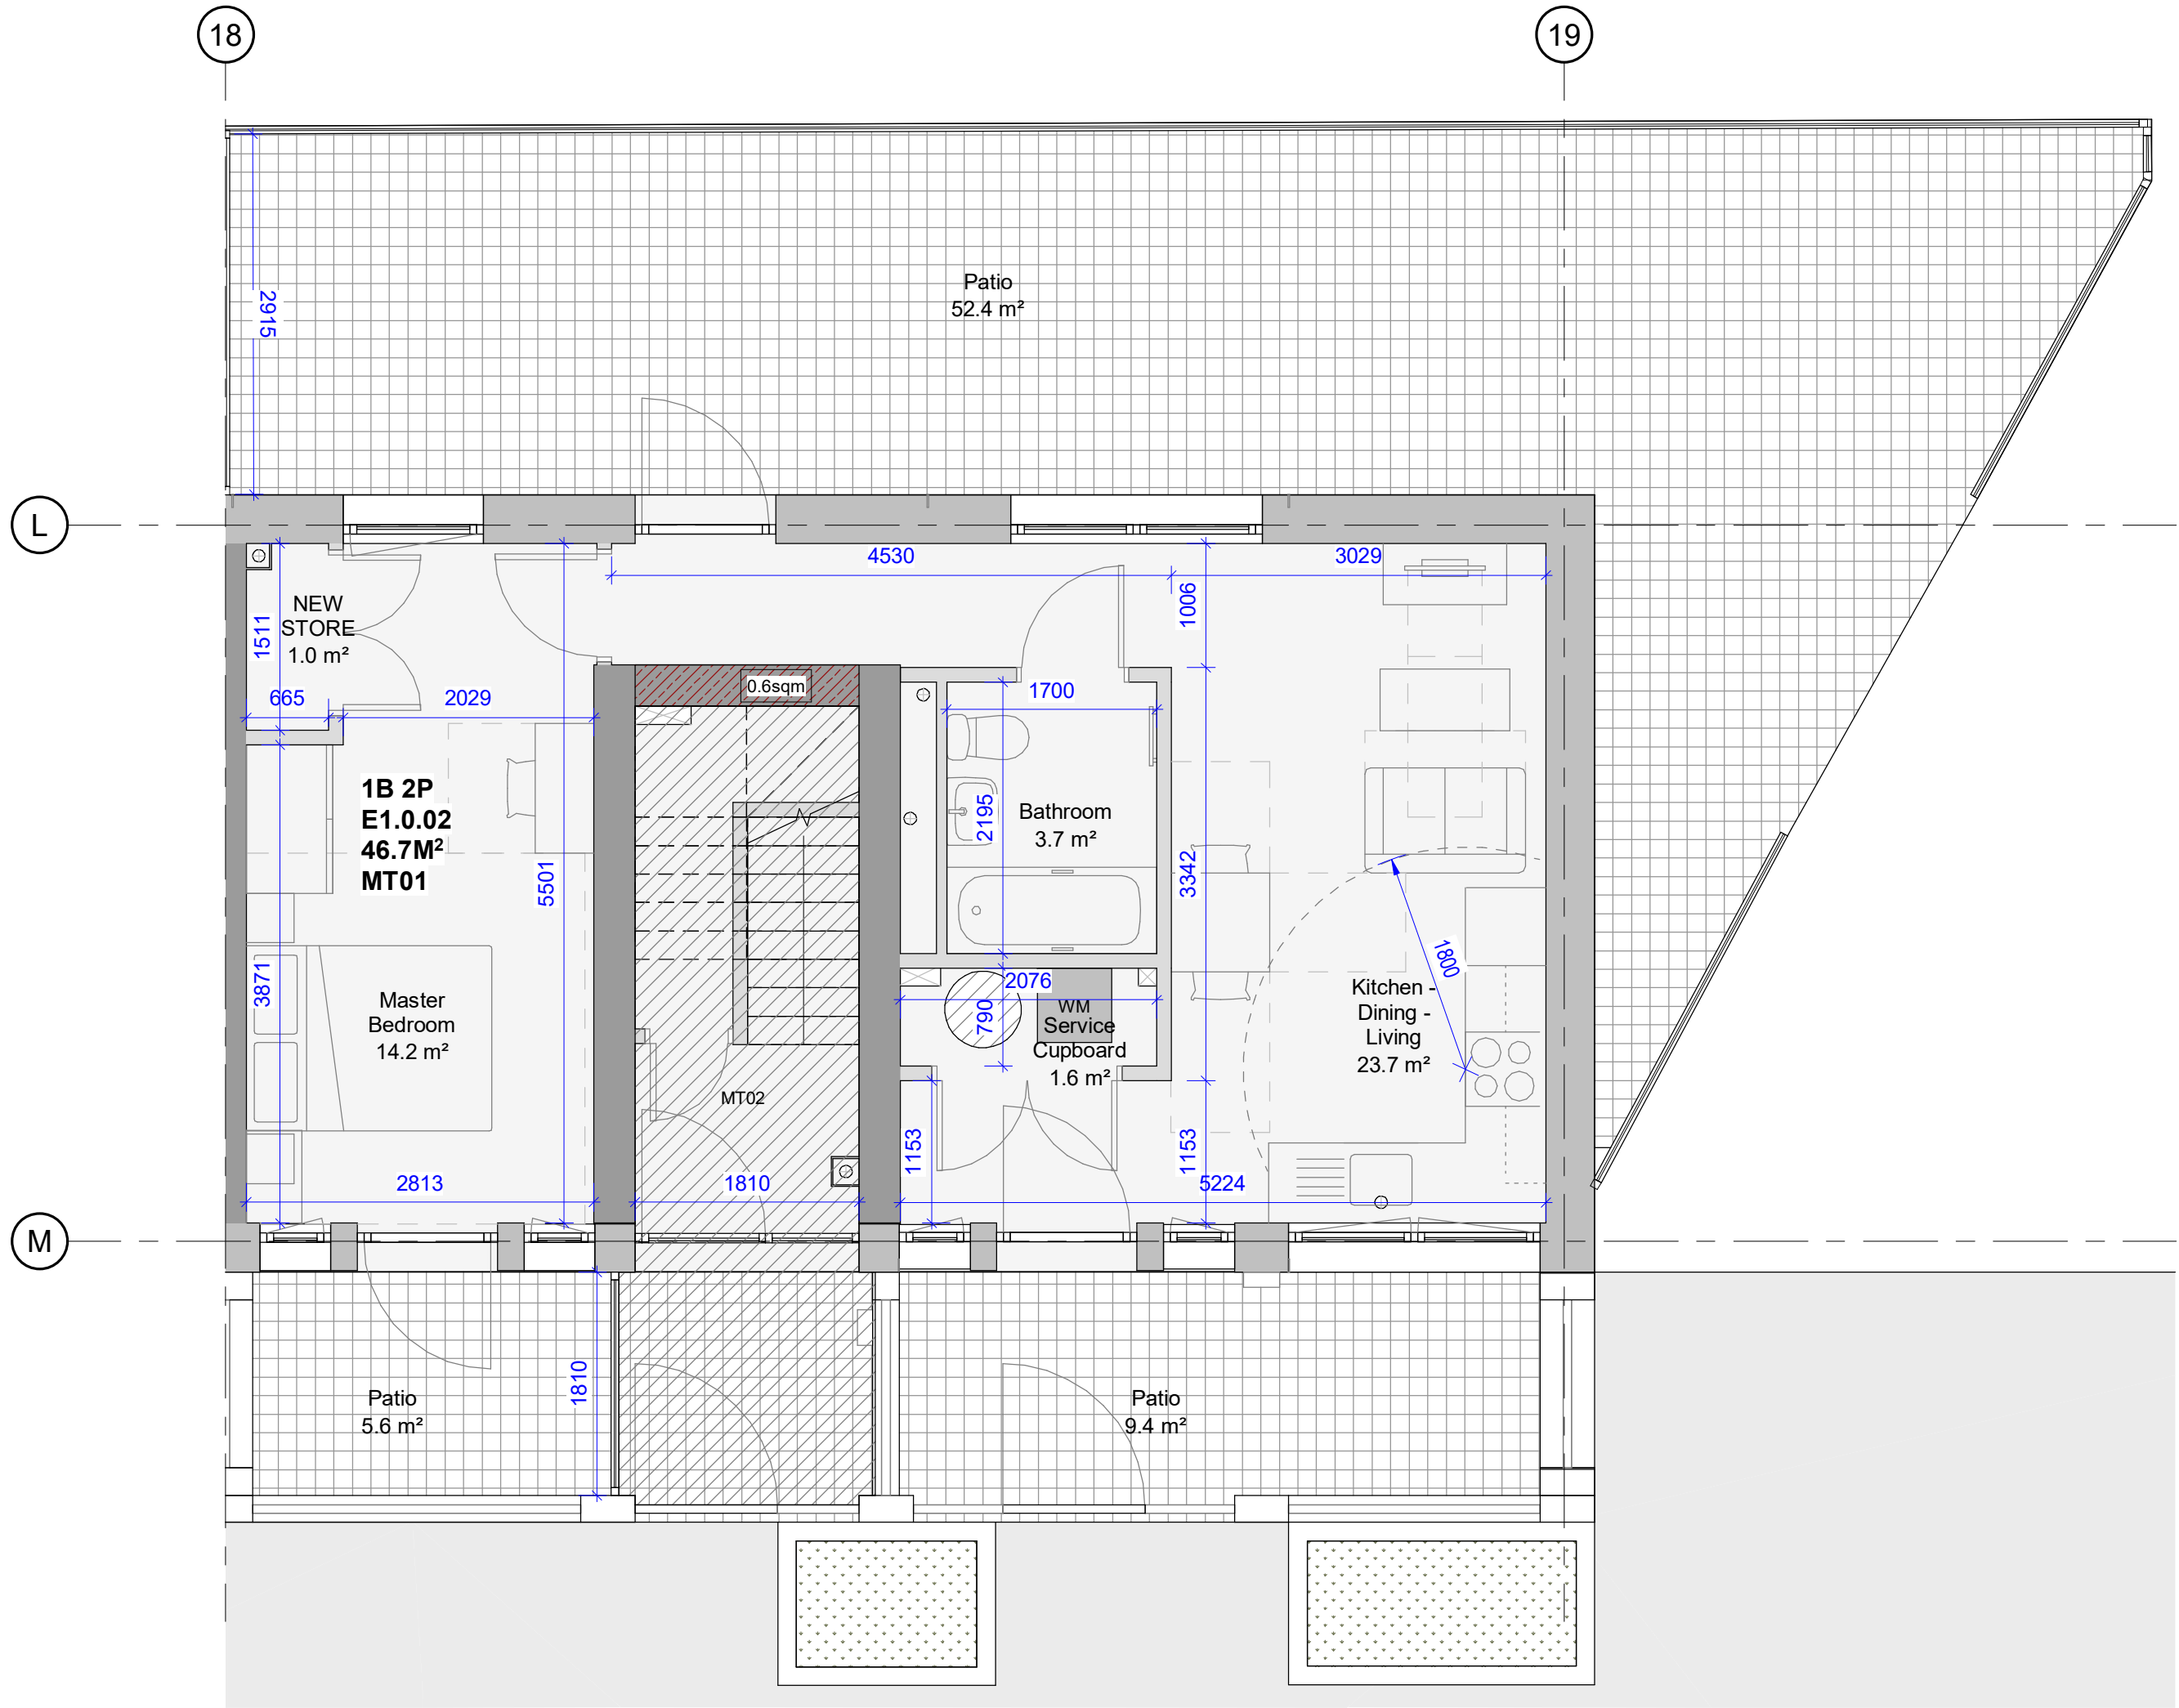

2 Maisonettes Type 01_E1.0.02. Part M4(2)
1 : 50

Copyright reserved

All dimensions to be checked on site before work commences.
Figured dimensions to be taken in preference to scaled dimensions.
If in doubt please ask.

C3	General Update	23/01/24
C2	Revised as clouded	13/11/23
C1	General Update	03/11/23

Revision	Description	Date
----------	-------------	------

STATUS

For Construction

PROJECT

Remington Road

DRAWING

MT01

DRAWN BY

SD

CHECKED BY

MA

DATE

01/11/23

SCALE (@ A1)

1 : 50

PROJECT NUMBER

21019

DRAWING NUMBER

RER - DAR - ZE - 00 - DR - A - 1420

REV

C3

Project Identifier

Originator

Zone

Level

Type

Discipline

Number

Revision



Delta Architects

1 Batemans Row

London

EC2A 3HH

T 020 7613 5702

www.deltaarchitects.co.uk