




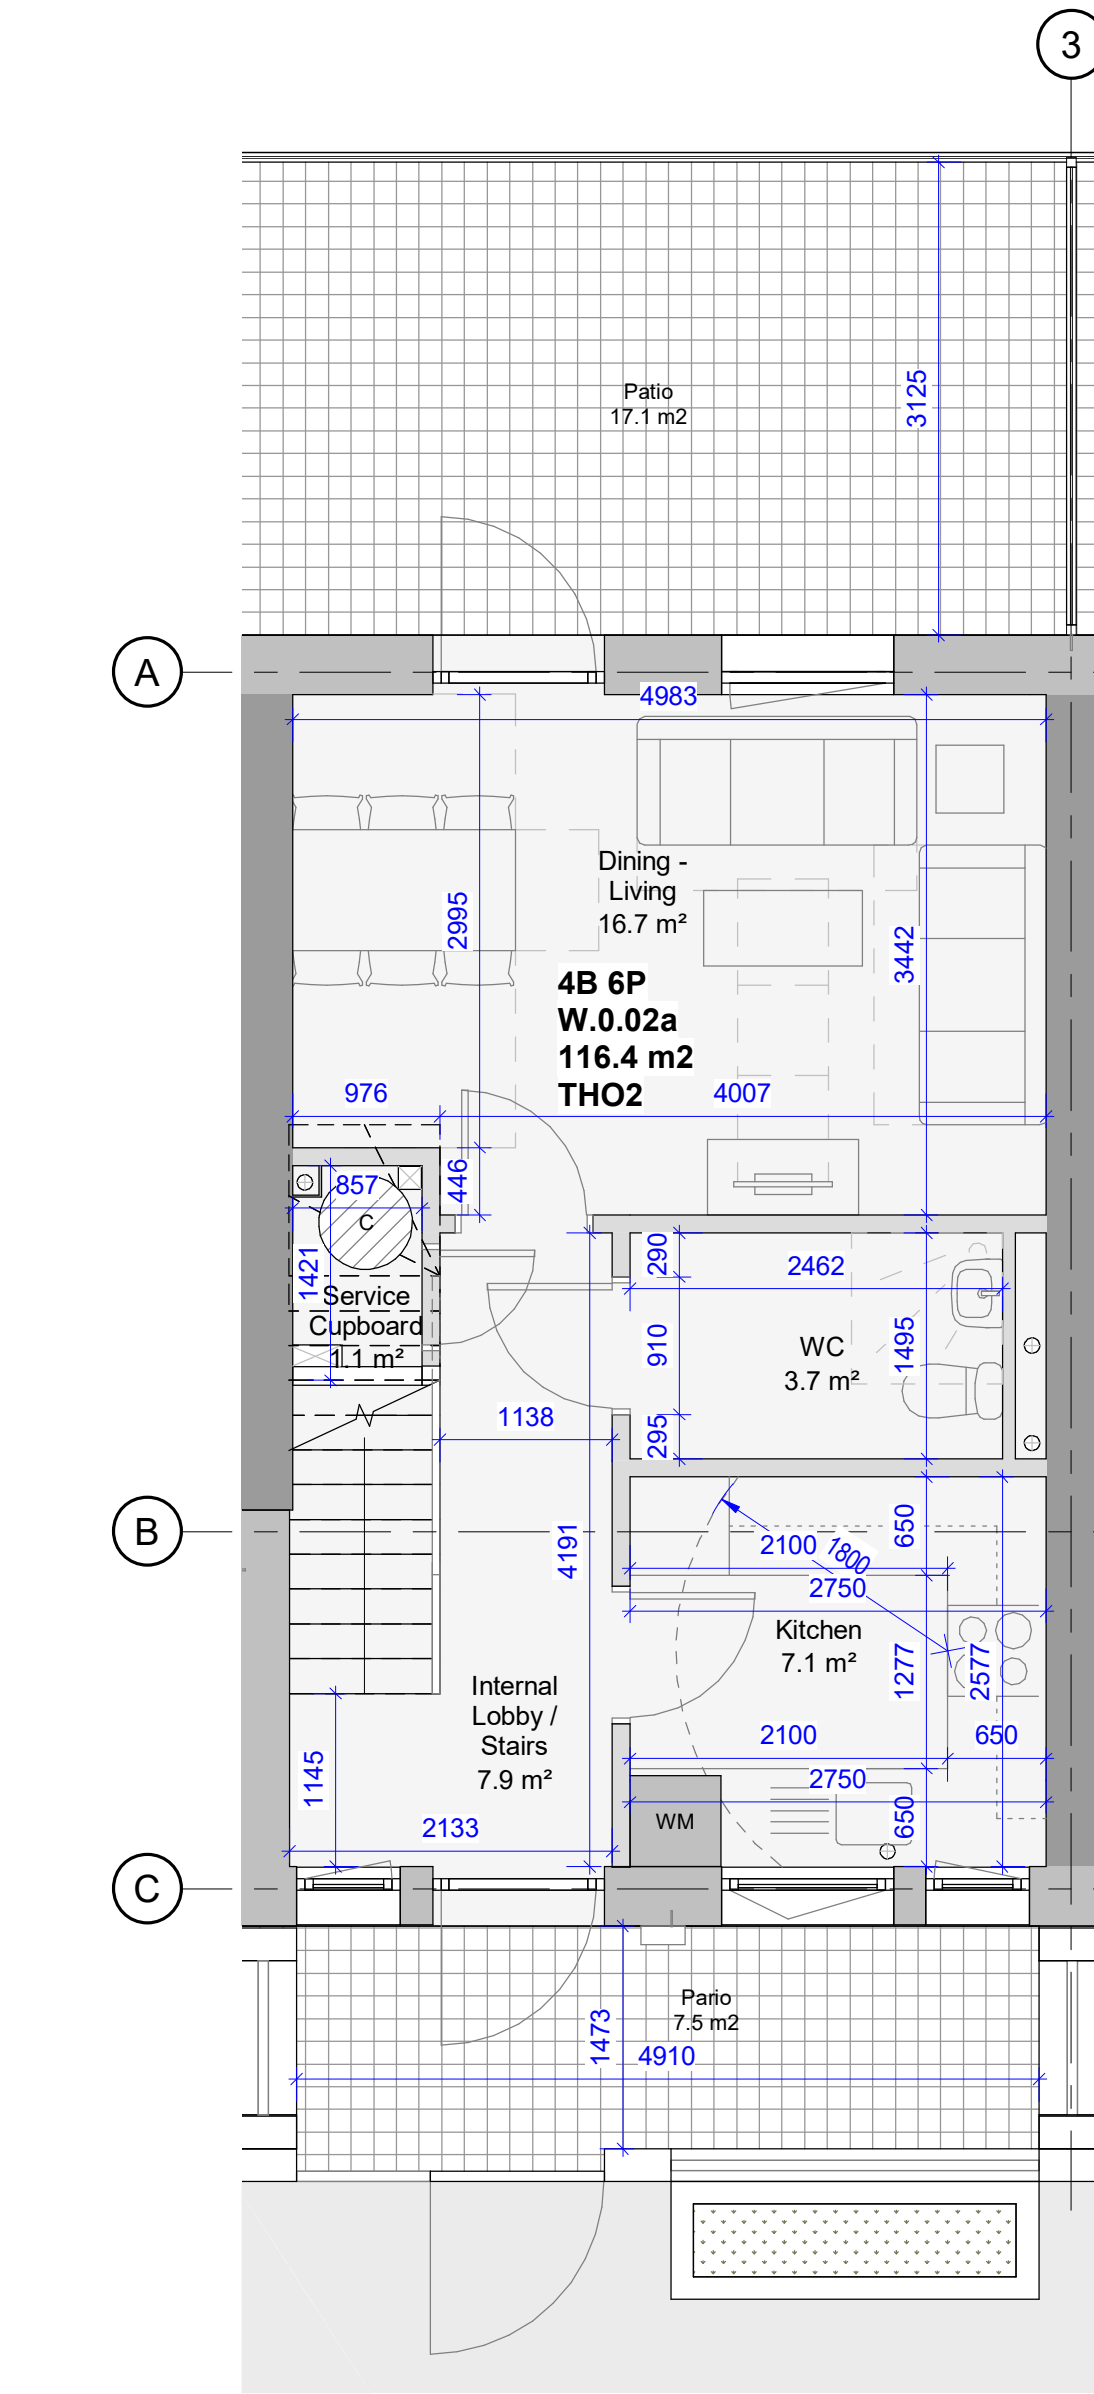

1 Townhouse Type 02 Ground Floor. Part M4(2)
1 : 50

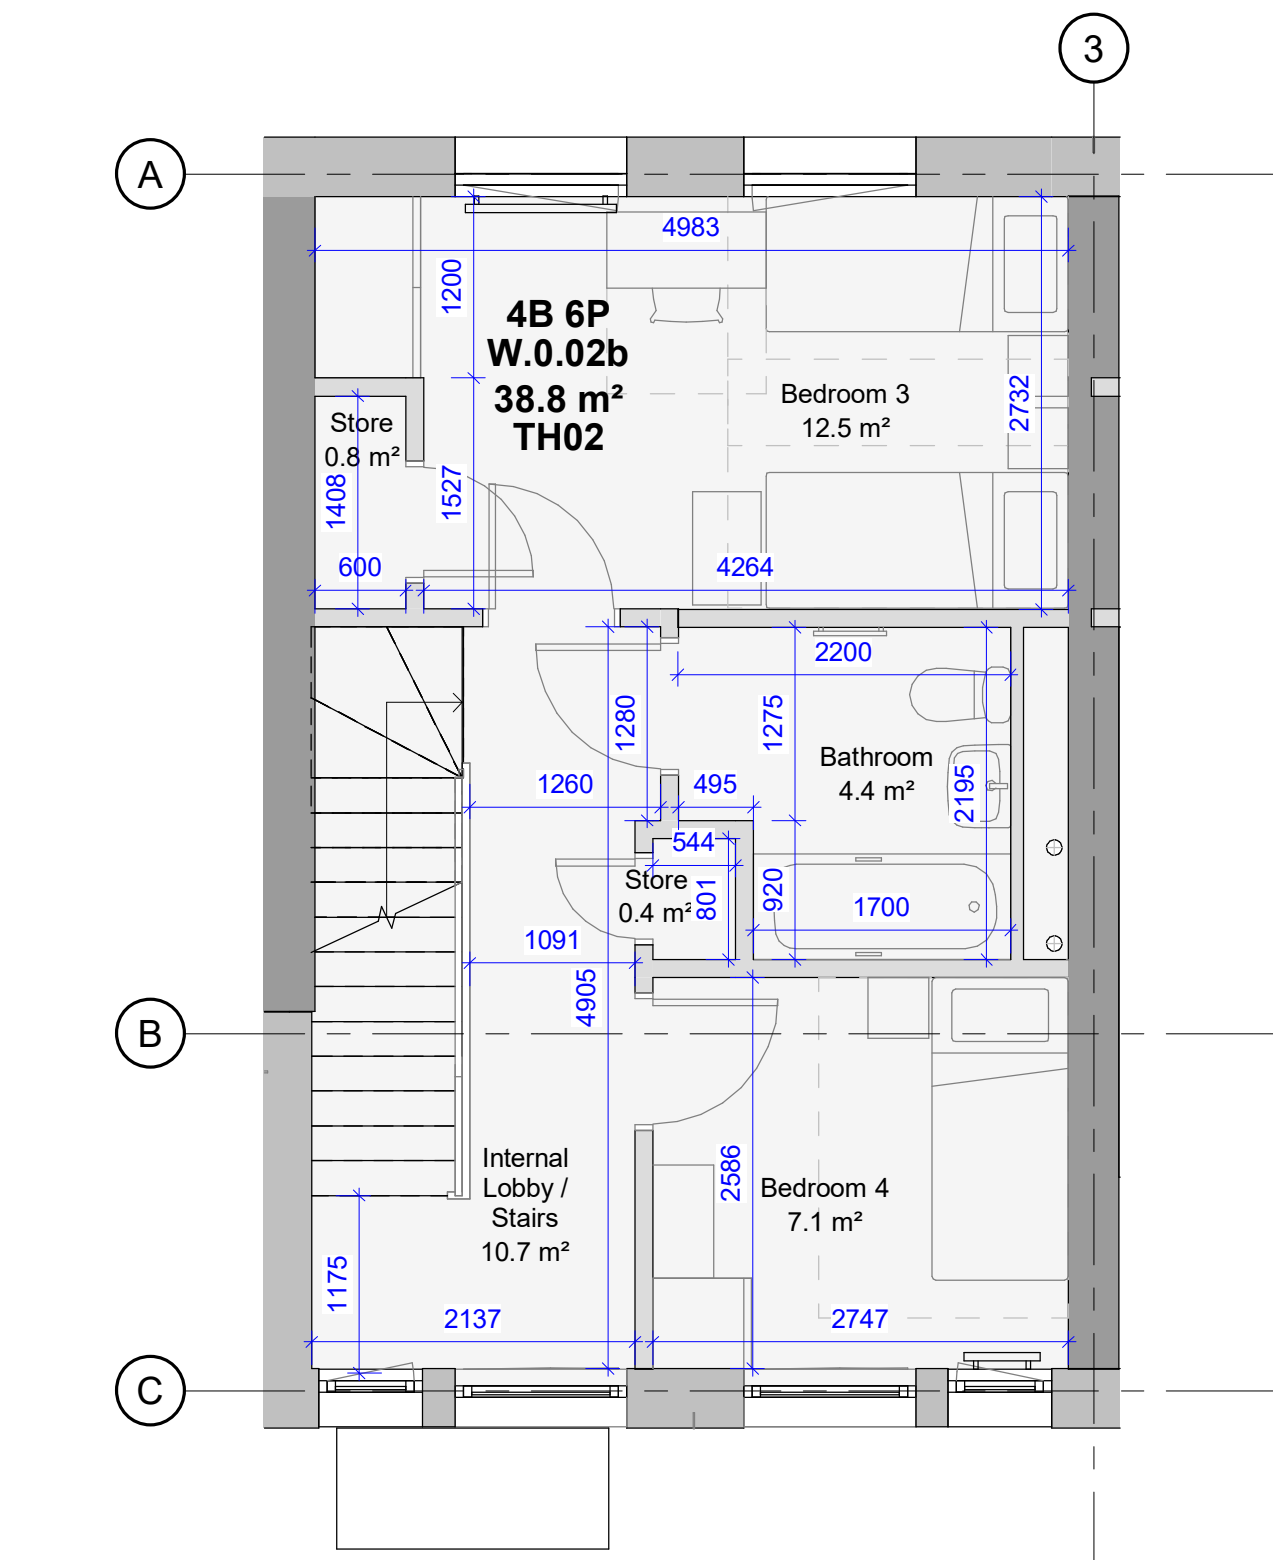

2 Townhouse Type 02 1st Floor. Part M4(2)
1 : 50

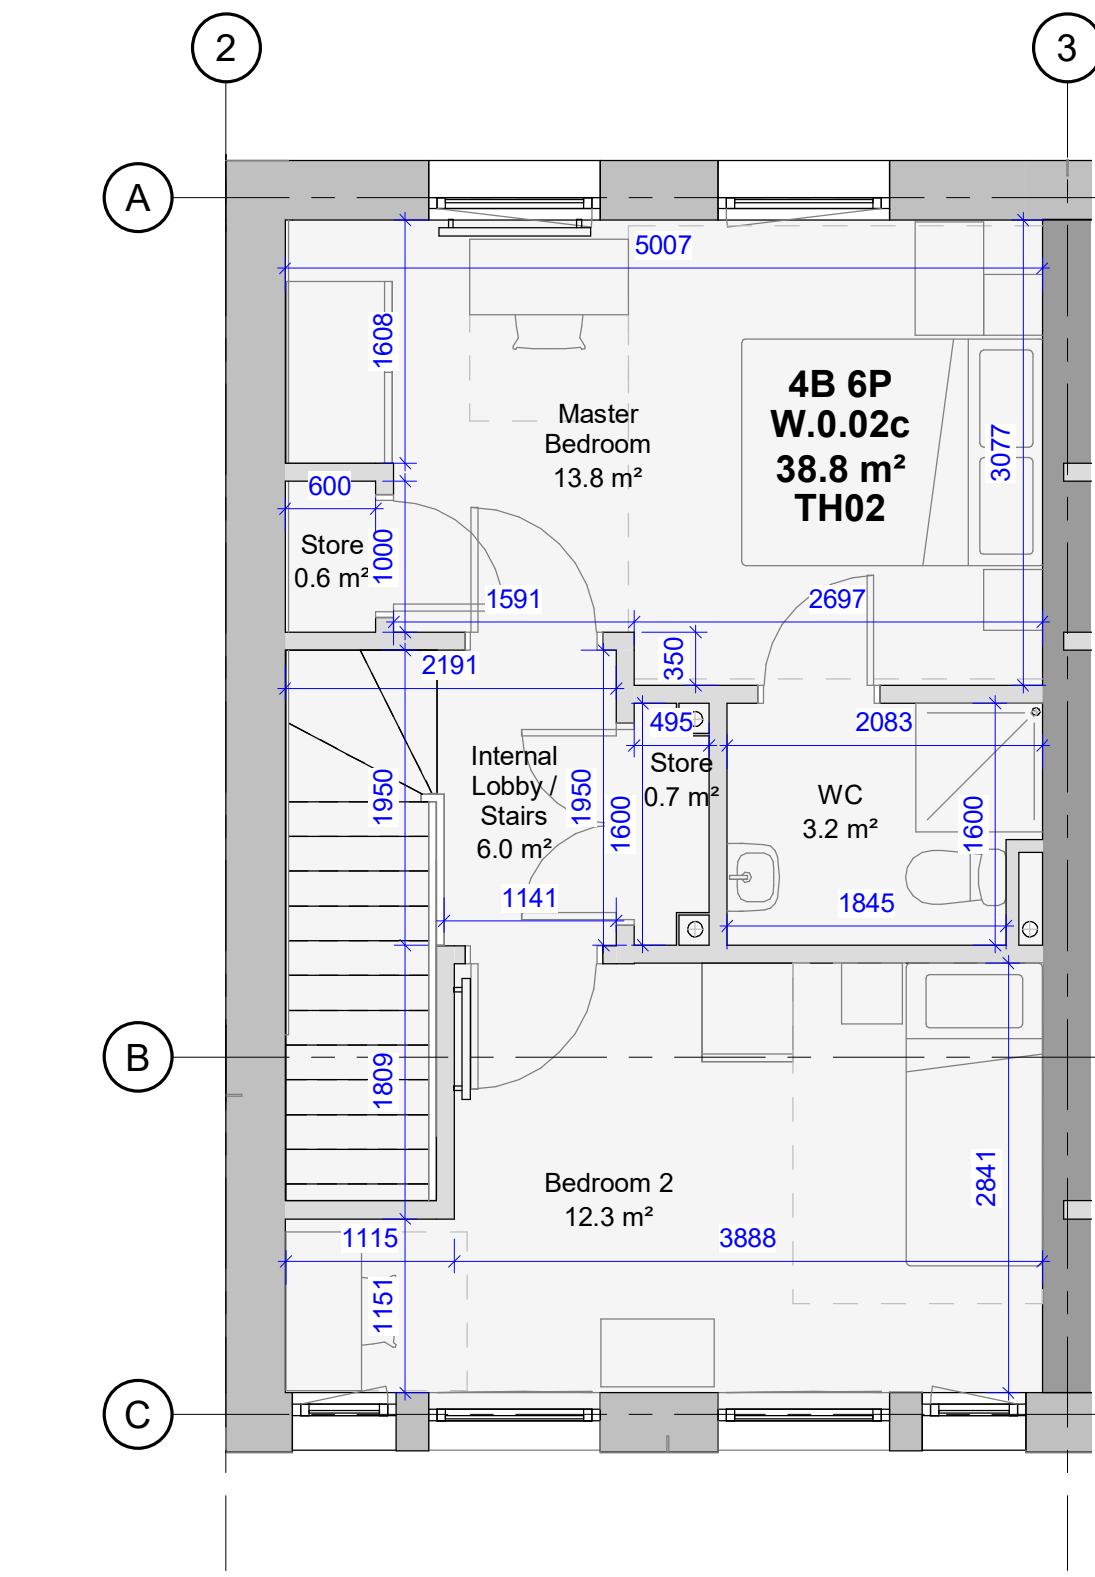

3 Townhouses Type 02 2nd Floor. Part M4(2)
1 : 50

Copyright reserved

All dimensions to be checked on site before work commences.
Figured dimensions to be taken in preference to scaled dimensions.
If in doubt please ask.

C3	General Update	23/01/24
C2	General Update	09/11/23
C1	General Update	03/11/23

Revision	Description	Date
----------	-------------	------

STATUS

For Construction

PROJECT

Remington Road

DRAWING

THT2

DRAWN BY	CHECKED BY	DATE
SD	MA	09/11/23
SCALE (@ A1)	PROJECT NUMBER	REV
1 : 50	21019	C3
DRAWING NUMBER		
RER - DAR - ZW - XX - DR - A - 1418		
Project Identifier	Originator	Zone
Level	Type	Discipline
Number	Revision	