


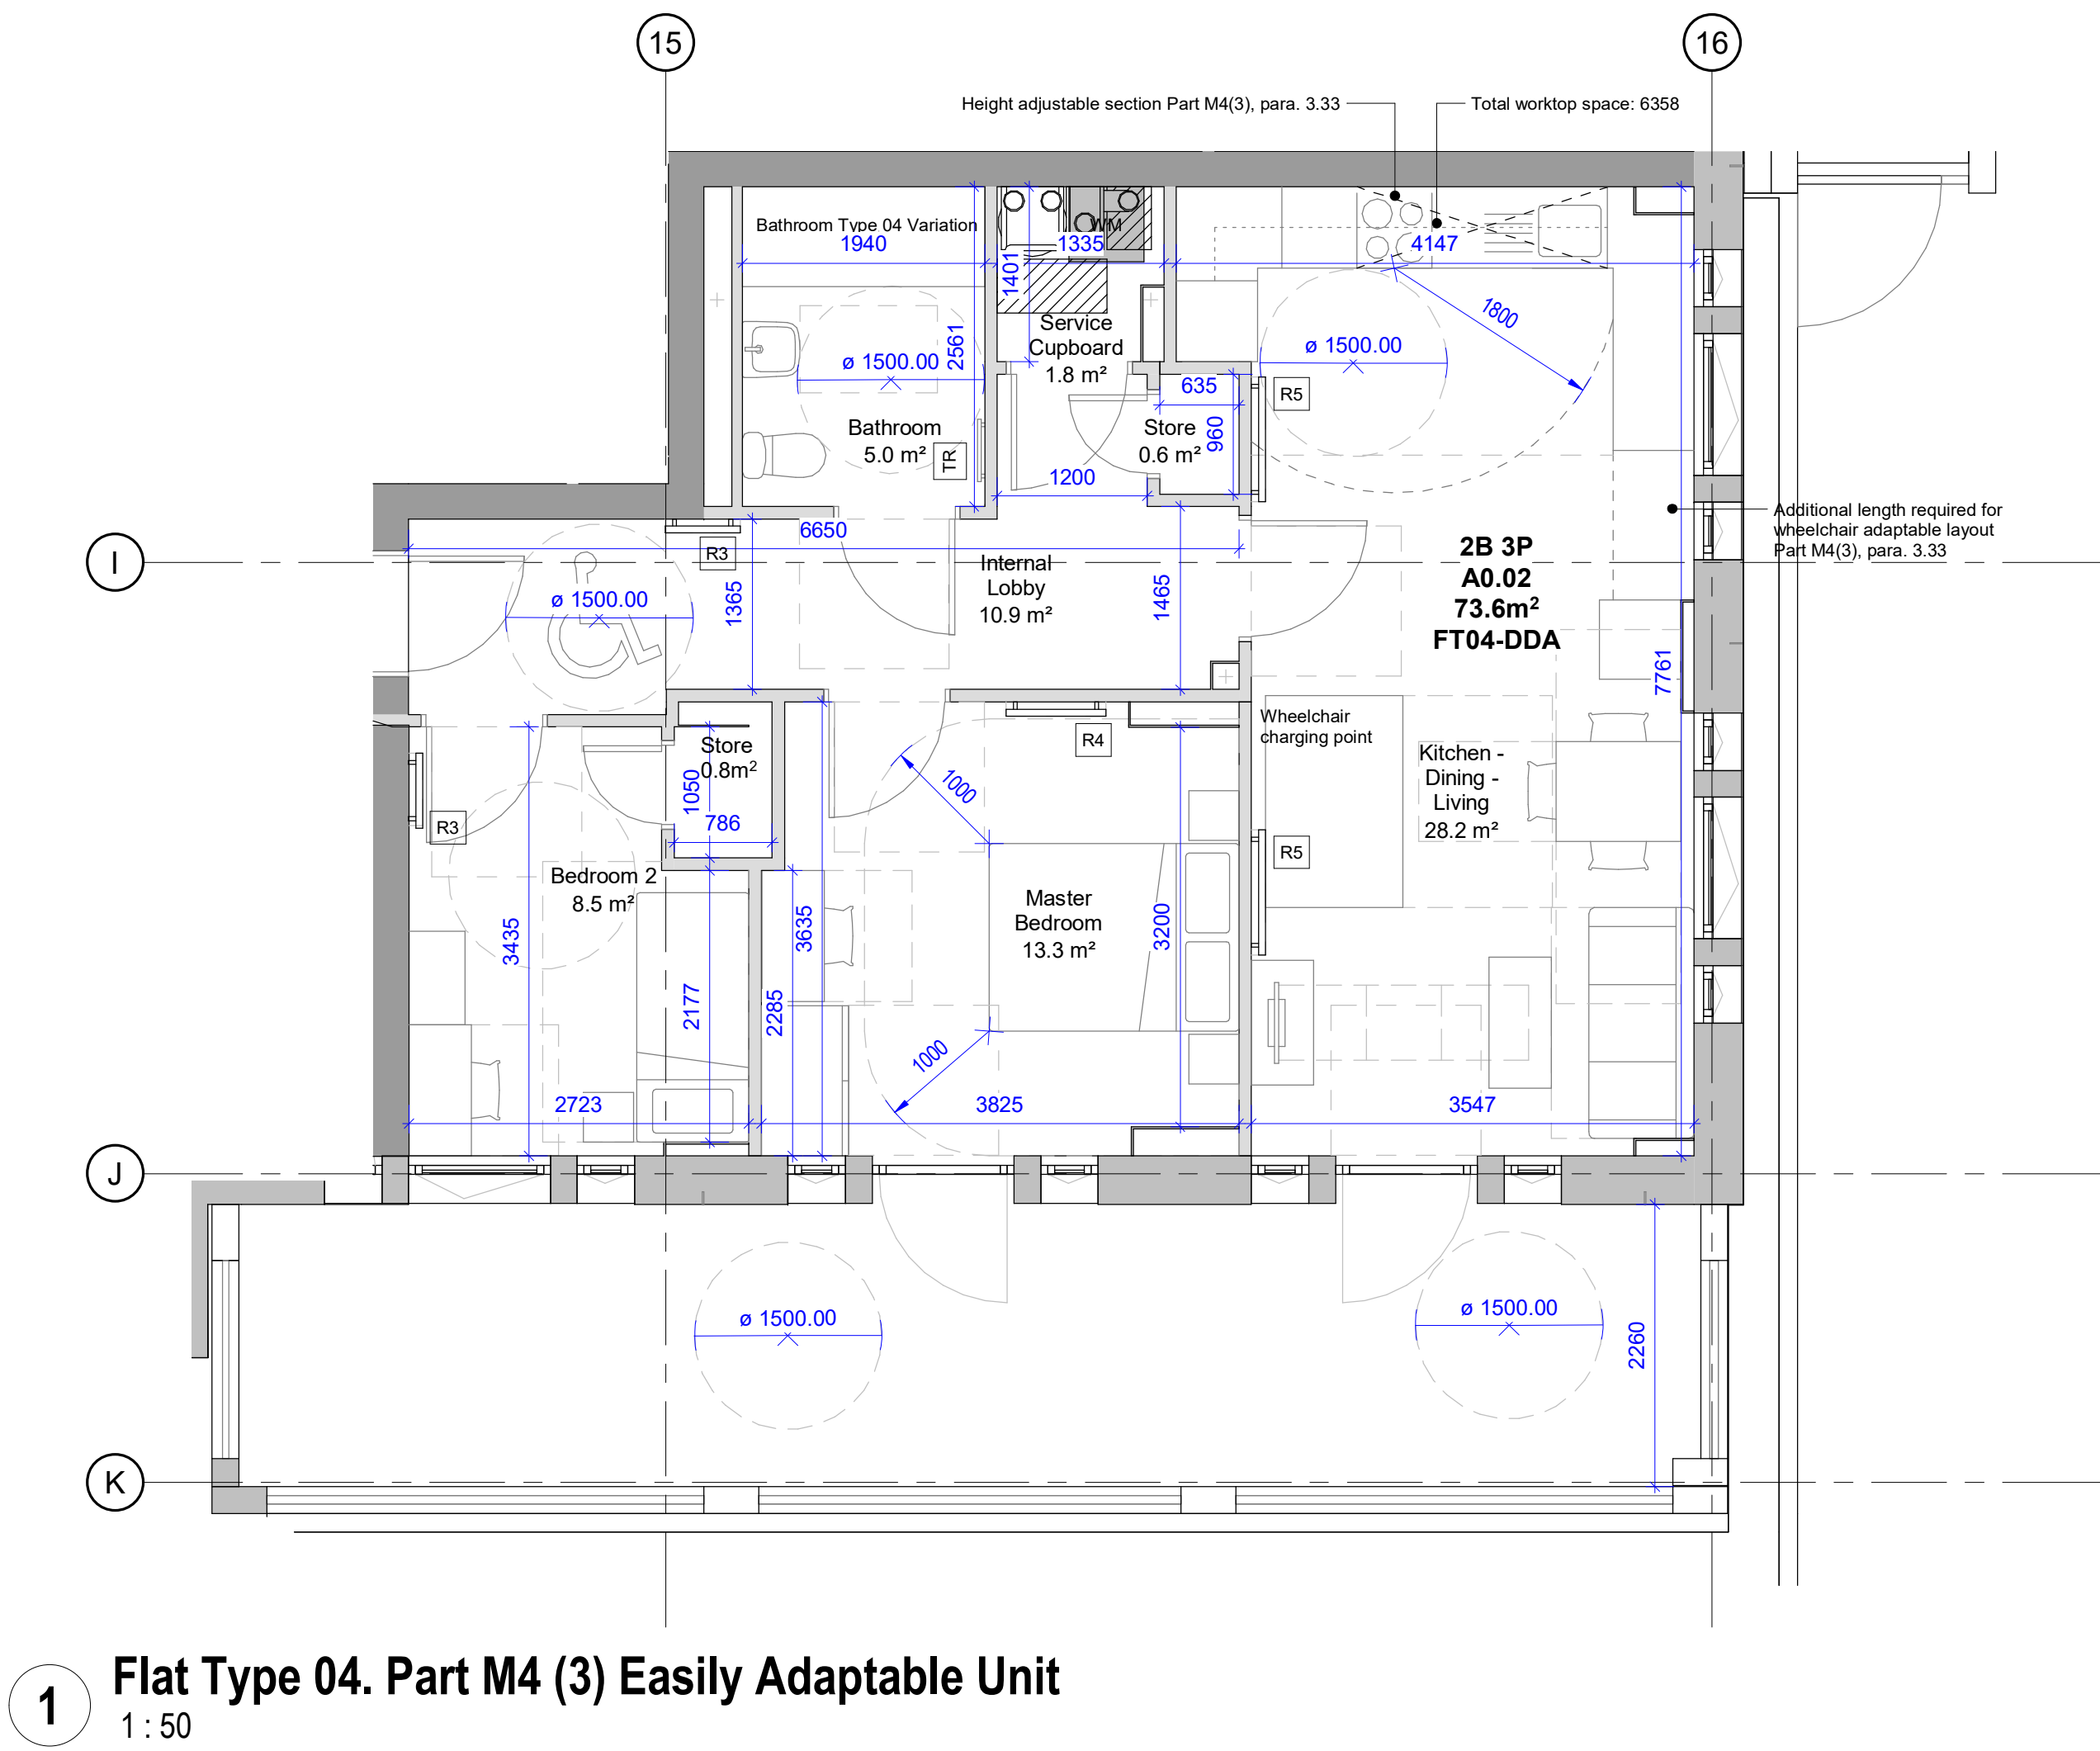

Copyright reserved

All dimensions to be checked on site before work commences.
Figured dimensions to be taken in preference to scaled dimensions.
If in doubt please ask.

C5	General Update	23/01/24
C4	General Update	09/11/23
C3	General Update	03/11/23
C2	M4(3) Units updated following OT and Building Control comments	13/08/23
C1	Issued for construction/Revised as clouded	24/07/23

Revision	Description	Date
----------	-------------	------

STATUS

For Construction

PROJECT

Remington Road

DRAWING

DDA-Flat Type 04

DRAWN BY	CHECKED BY	DATE
MA	MA	01/11/23
SCALE (@ A1)	PROJECT NUMBER	
1 : 50	21019	
DRAWING NUMBER	REV	
RER - DAR - ZC - 00 - DR - A - 1402	C5	

Project Identifier	Originator	Zone	Level	Type	Discipline	Number	Revision
--------------------	------------	------	-------	------	------------	--------	----------



Delta Architects
1 Batemans Row
London
EC2A 3HH
T 020 7613 5702
www.deltaarchitects.co.uk