



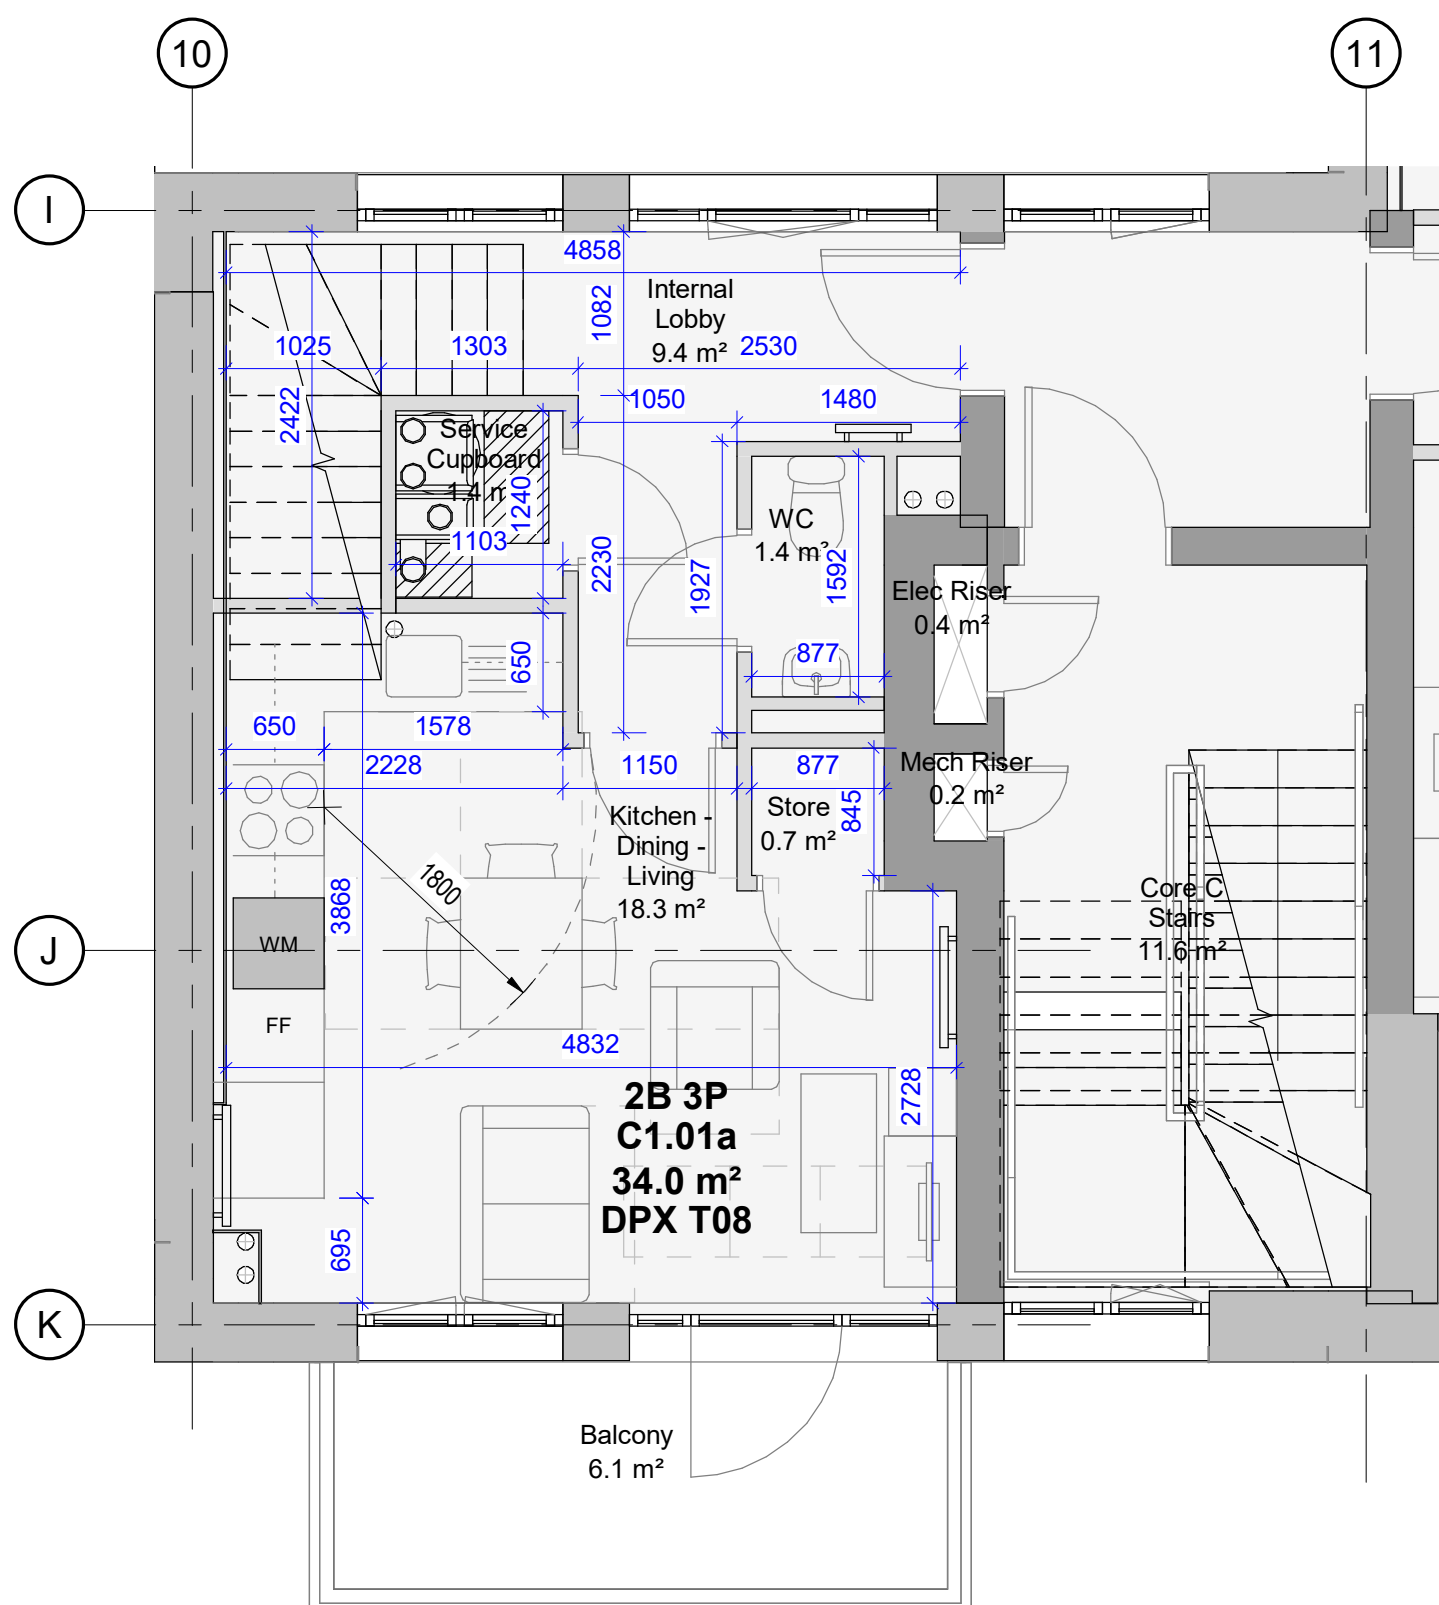

**1 Flat Type 08 (Duplex Level 01). Part M4(1)**  
1:50

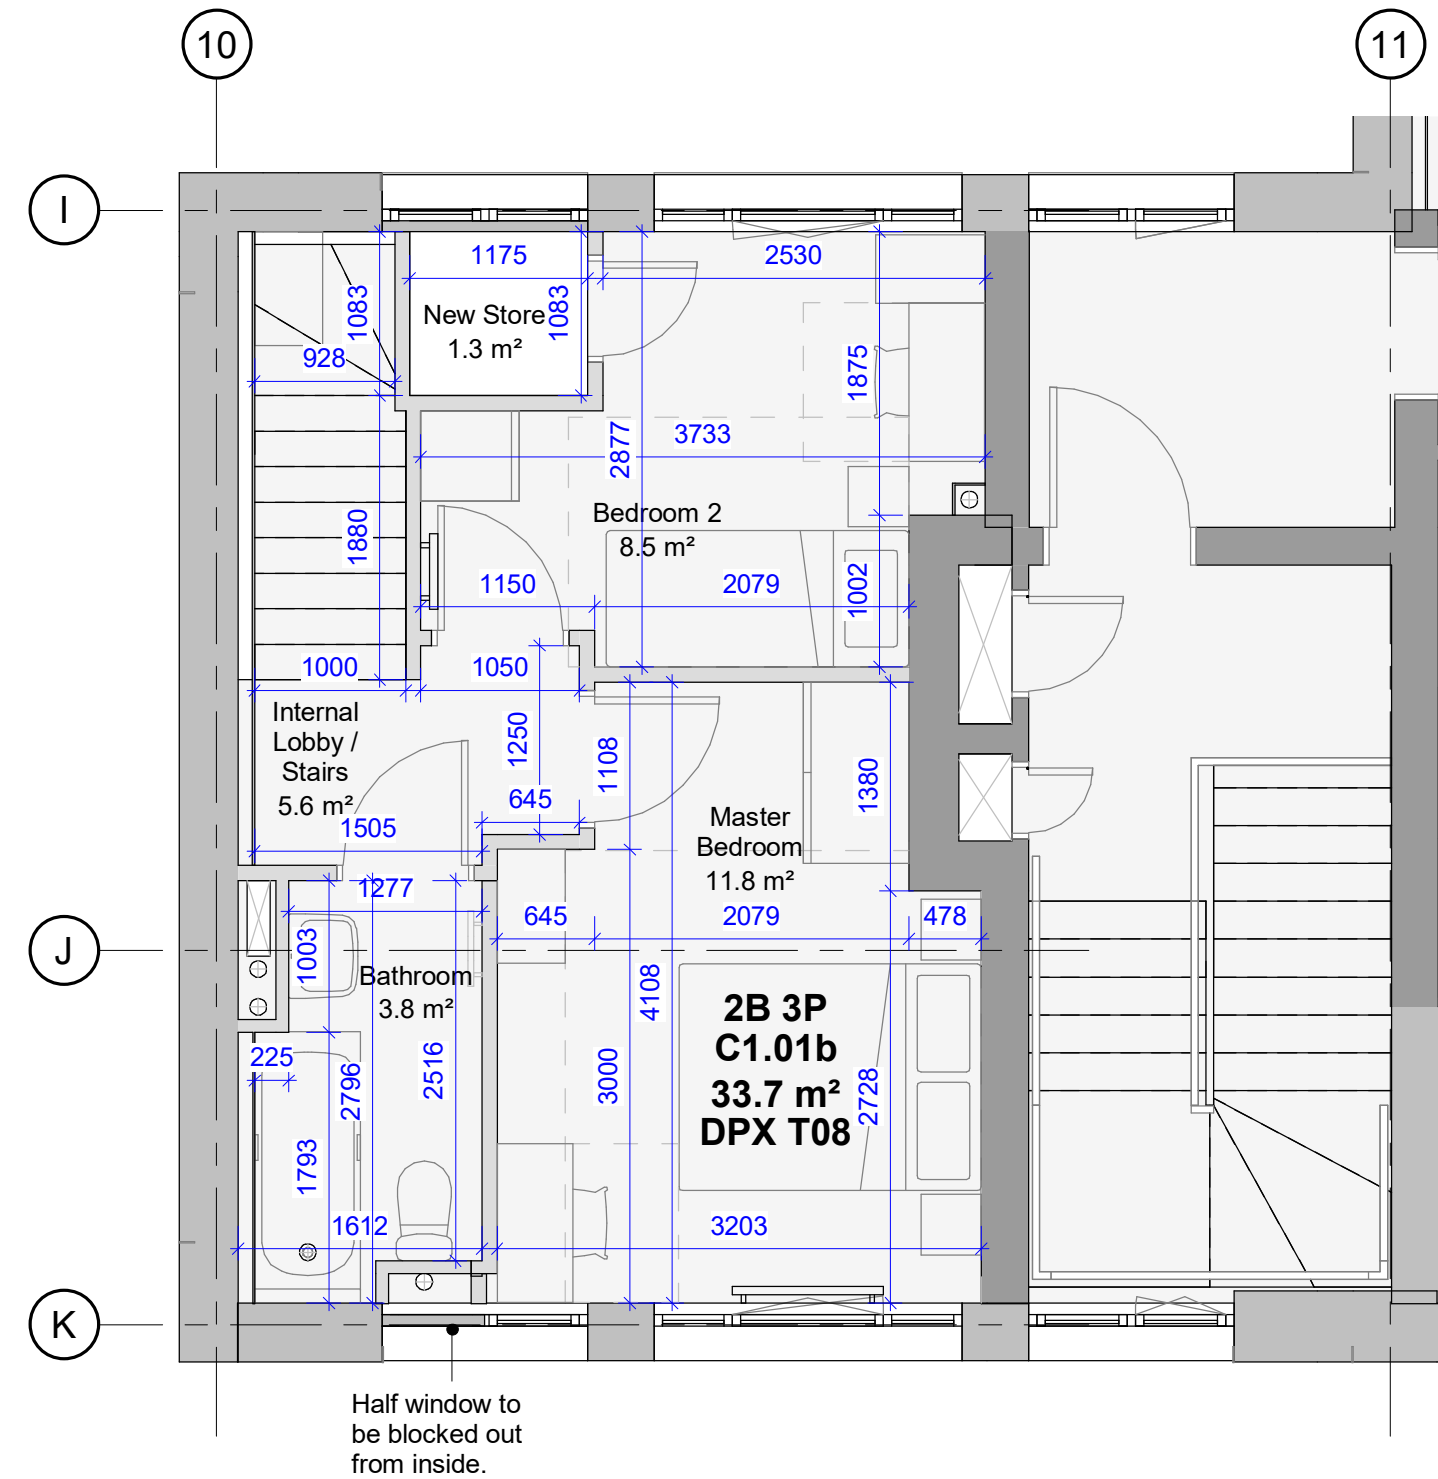

**2 Flat Type 08 (Duplex Level 02). Part M4(1)**  
1:50

Copyright reserved

All dimensions to be checked on site before work commences.  
Figured dimensions to be taken in preference to scaled dimensions.  
If in doubt please ask.

| C2       | General Update | 09/11/23 |
|----------|----------------|----------|
| C1       | General Update | 03/11/23 |
| Revision | Description    | Date     |

STATUS

For Construction

PROJECT

Remington Road

DRAWING

Flat Type 08 Duplex

|                                     |            |                |
|-------------------------------------|------------|----------------|
| DRAWN BY                            | CHECKED BY | DATE           |
| SD                                  | MA         | 09/11/23       |
| SCALE (@ A1)                        |            | PROJECT NUMBER |
| 1:50                                |            | 21019          |
| DRAWING NUMBER                      |            | REV            |
| RER - DAR - xx - xx - DR - A - 1424 |            | C2             |
| Project Identifier                  | Originator | Zone           |
| Level                               | Type       | Discipline     |
| Number                              | Revision   |                |