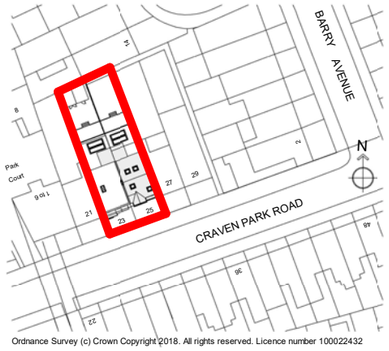

Os Map

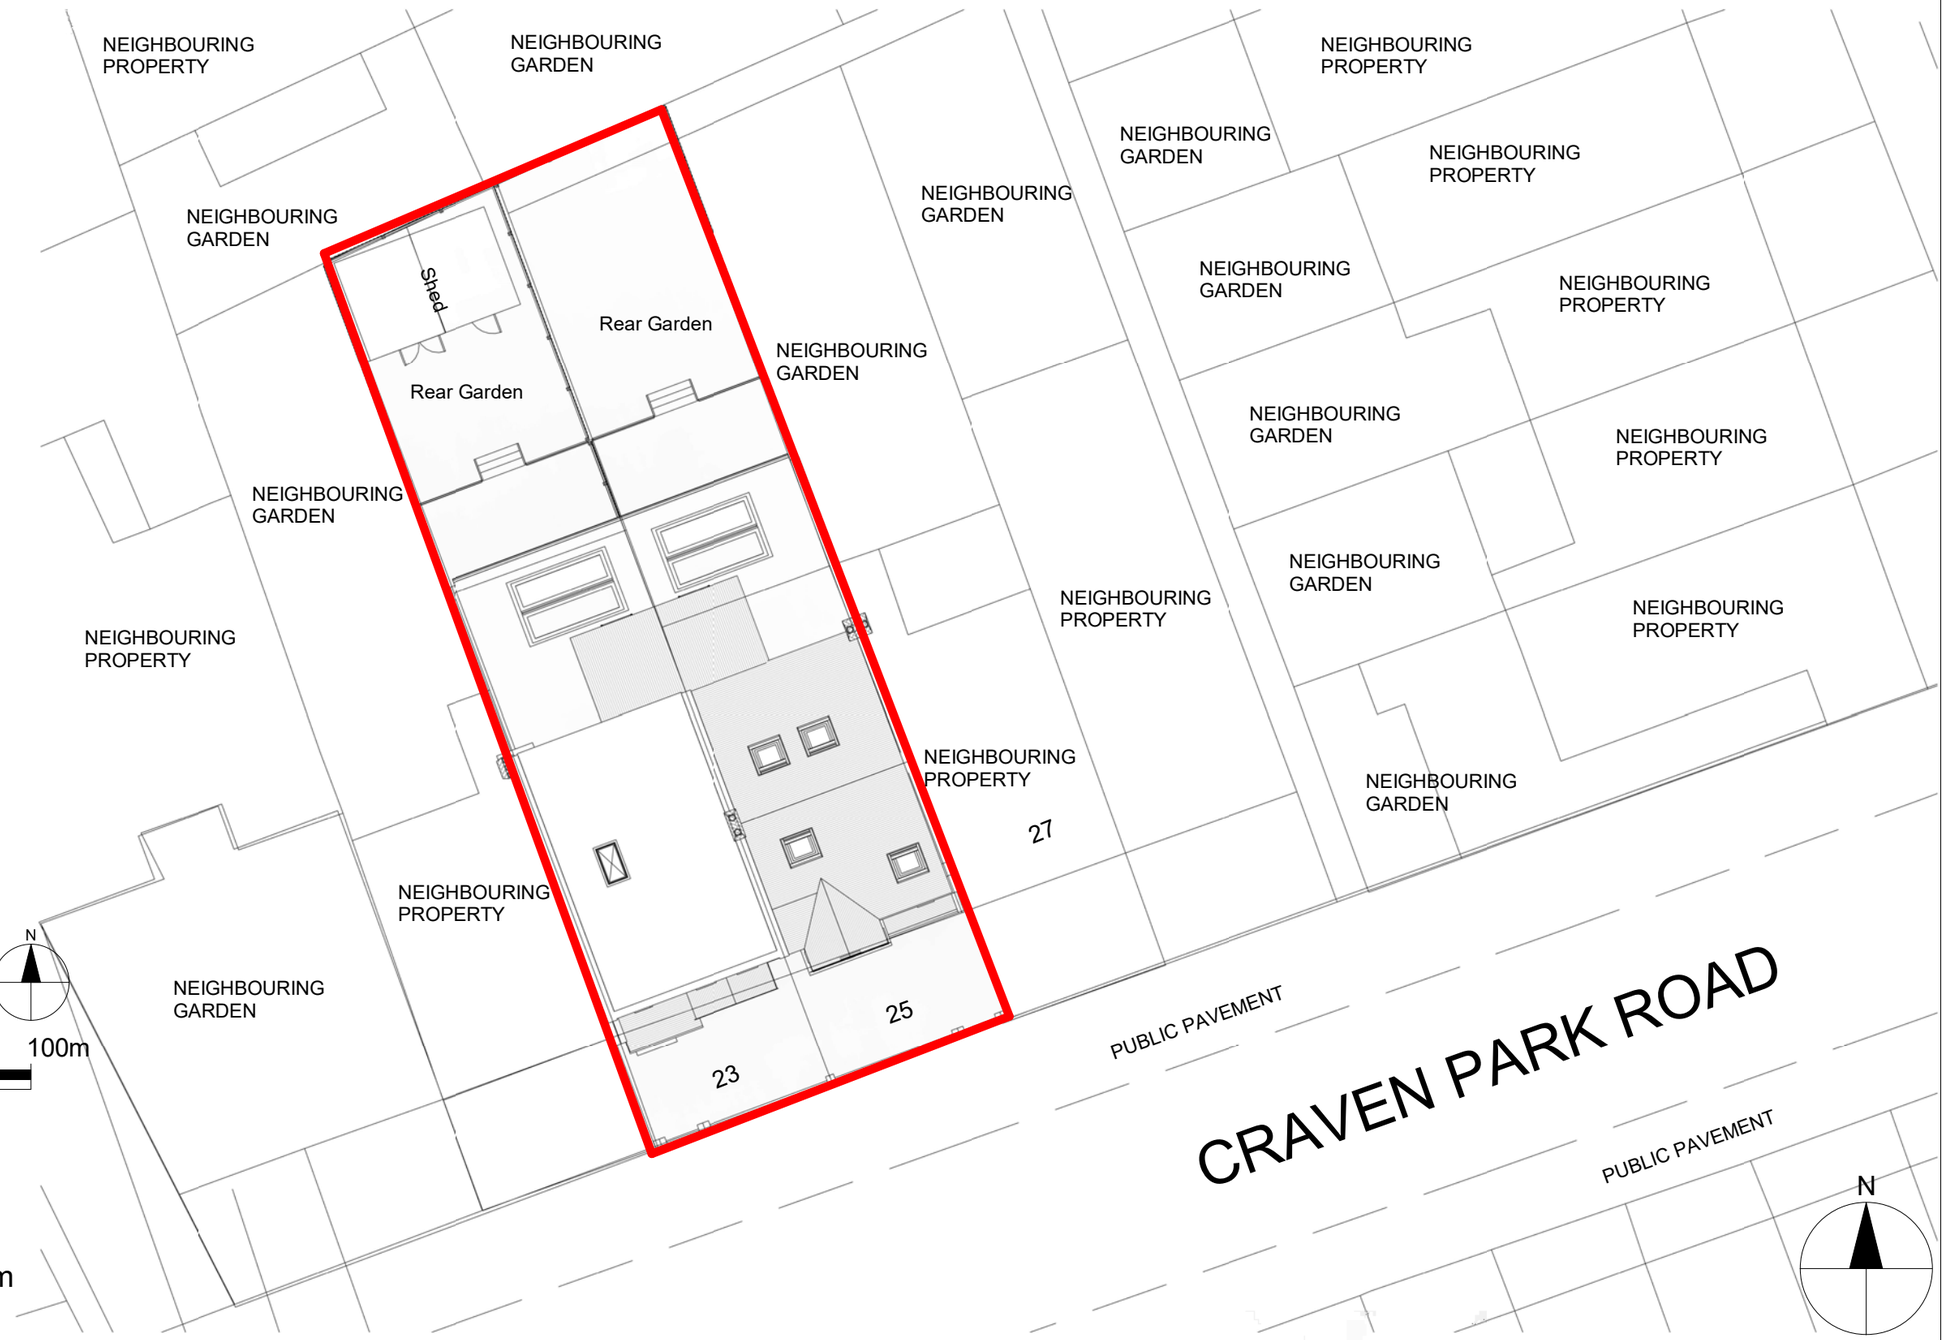

Location Plan

N

0 25m 50m 100m

SCALE 1:1250

Property Boundary

Property Boundary Area=373. sqm

Notes.
Contractors must verify all dimensions at the site before comencing any work.
No constrcution work before Building Control approval and structural engineer confirmation.
Any discrepancies to be reported to Gridline.
All drawings are to be read in conjunction with all relevant drawings and specifications.

Project No.S

REV	DATE	DESCRIPTION	BY	CH

PROJECT TITLE
23-25 Craven Park Road
London, N15 6AA

DRAWING TITLE
Proposed - Os Map/ Location Plan

CLIENT
Mrs Royde,

DATE	Project No.	DRAWING No.	SCALE @ A3	Drawn by:
23/01/ 2024	8015	PR - L001		Abraham D

PLANNING SERVICES
Unit 9b,The High Cross Centre,
Fountayne Rd,
N154BE
TEL: 020 8802 3480
www.samplanning.co.uk

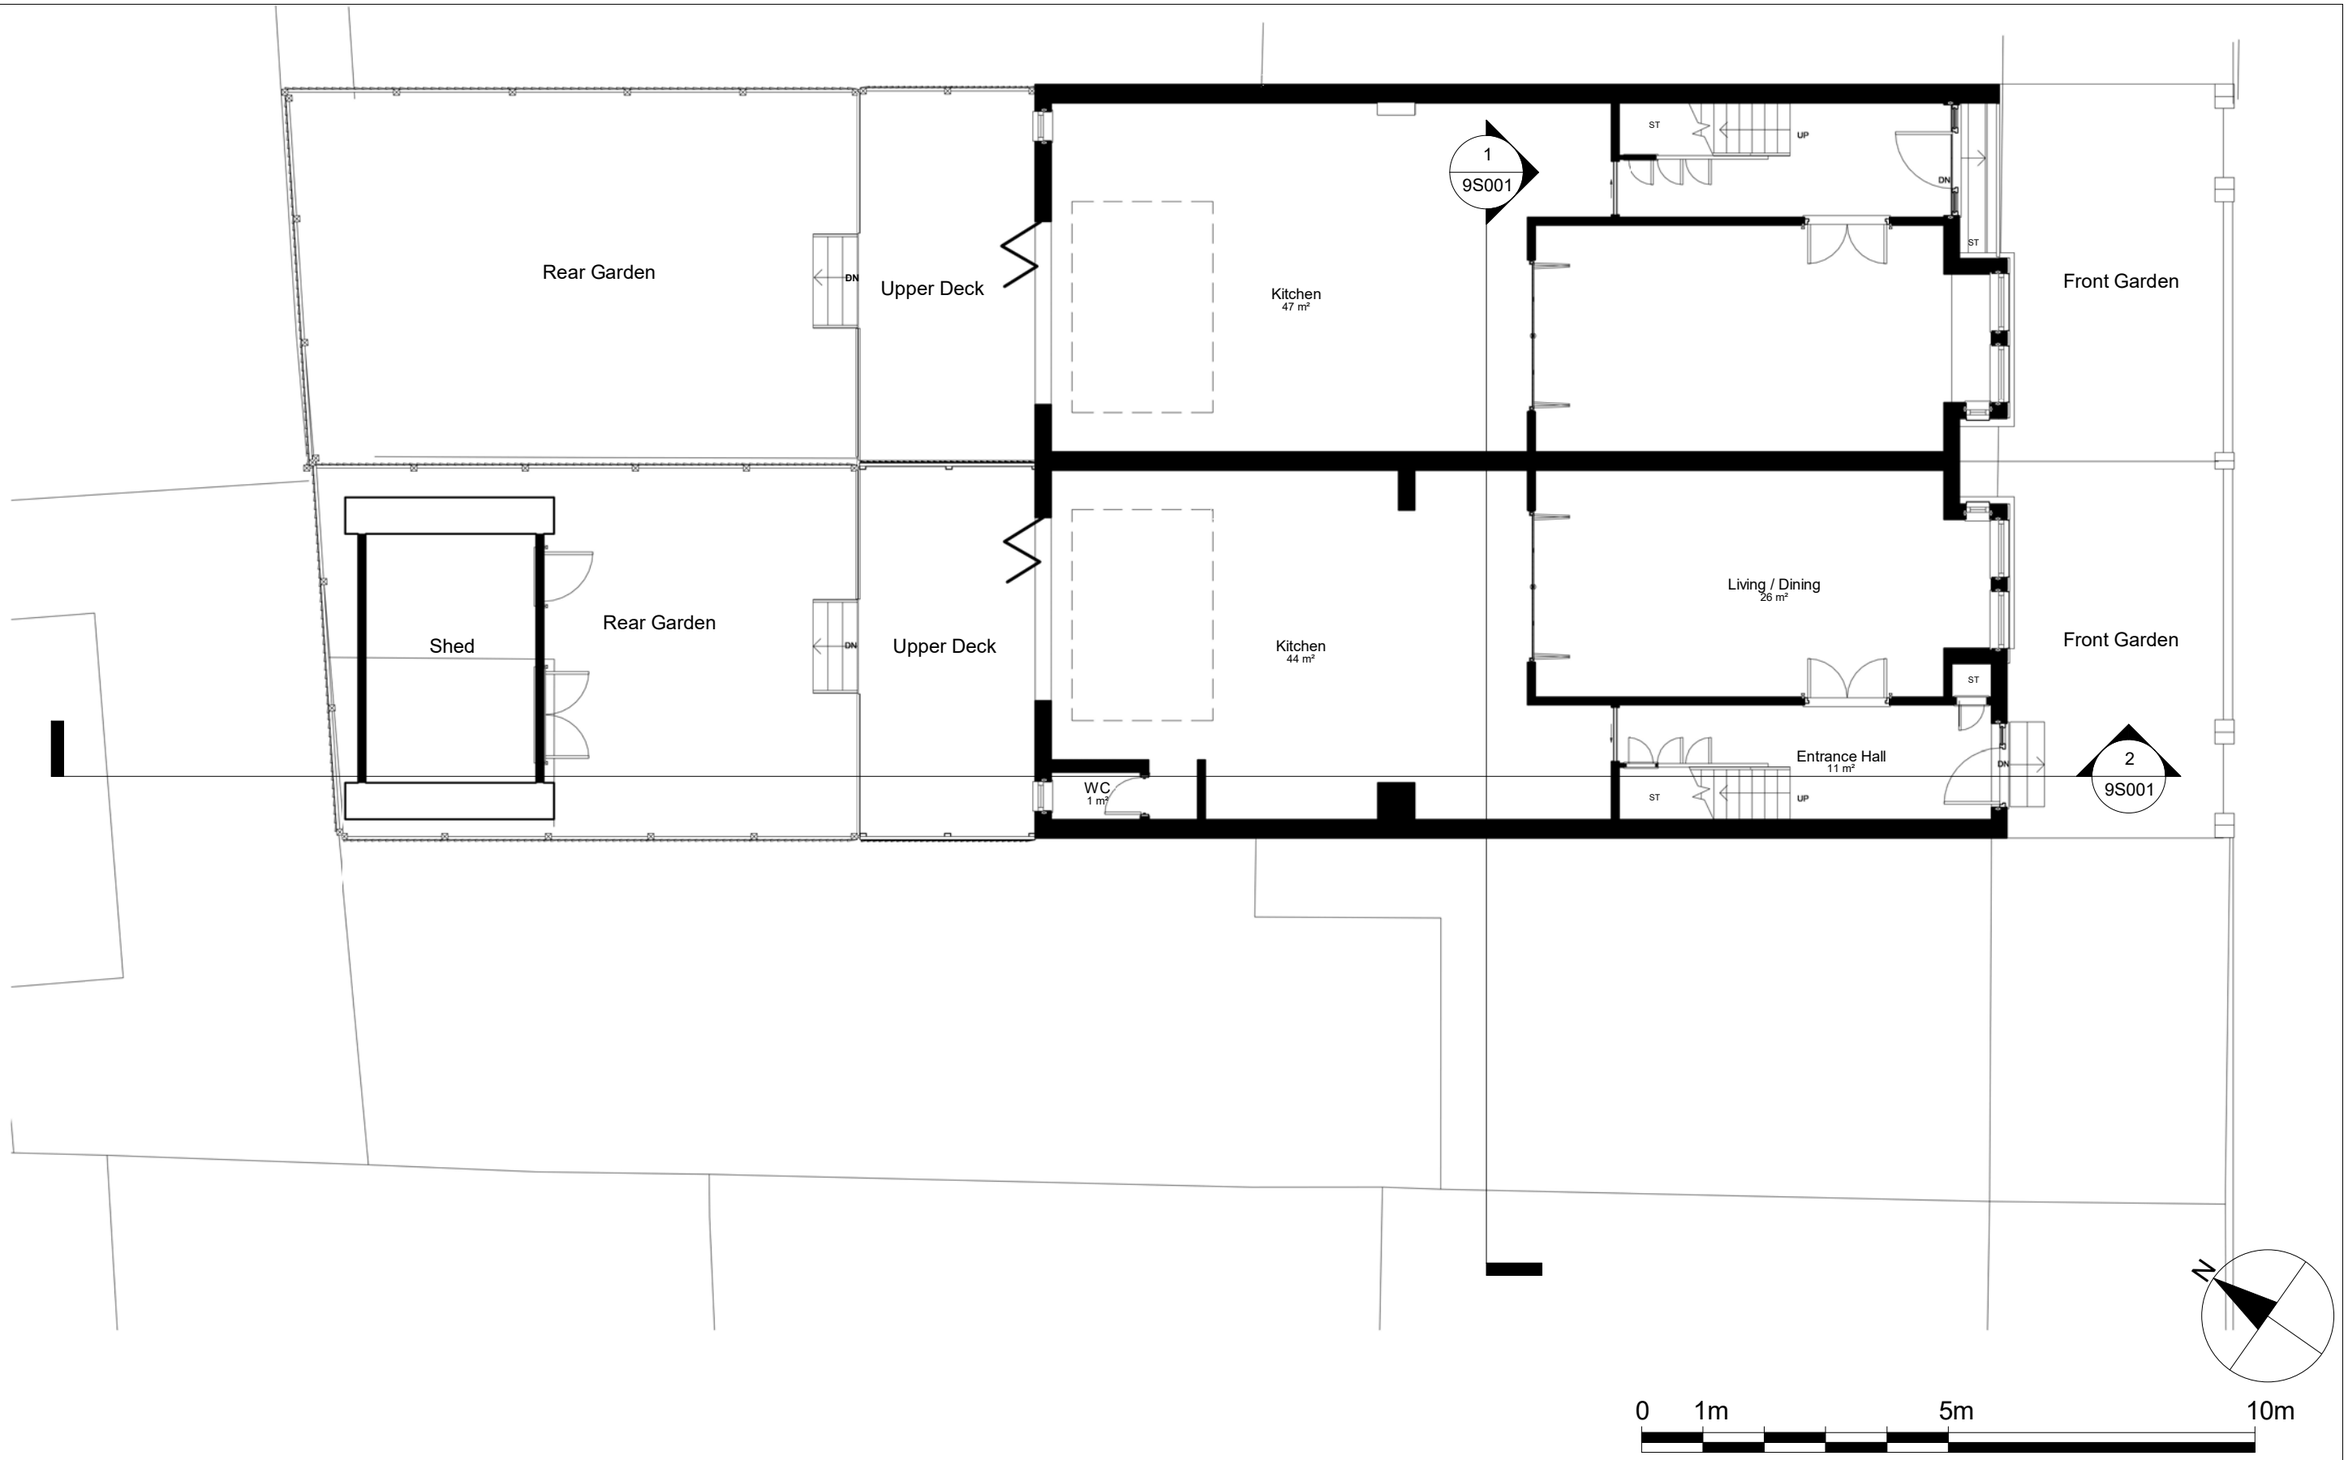

Notes.
Contractors must verify all dimensions at the site before comencing any work.
No constrcution work before Building Control approval and structural engineer confirmation.
Any discrepancies to be reported to Gridline.
All drawings are to be read in conjunction with all relevant drawings and specifications.

Project No.S

REV	DATE	DESCRIPTION	BY	CH

PROJECT TITLE
23-25 Craven Park Road
London, N15 6AA

DRAWING TITLE
Proposed - Ground Floor

CLIENT
Mrs Royde

DATE	Project No.	DRAWING No.	SCALE @ A3	Drawn by:
23/01 2024	8015	PR - P001	1:100	Abraham D

PLANNING SERVICES
Unit 9b,The High Cross Centre,
Fountayne Rd,
N154BE
TEL: 020 8802 3480
www.samplanning.co.uk

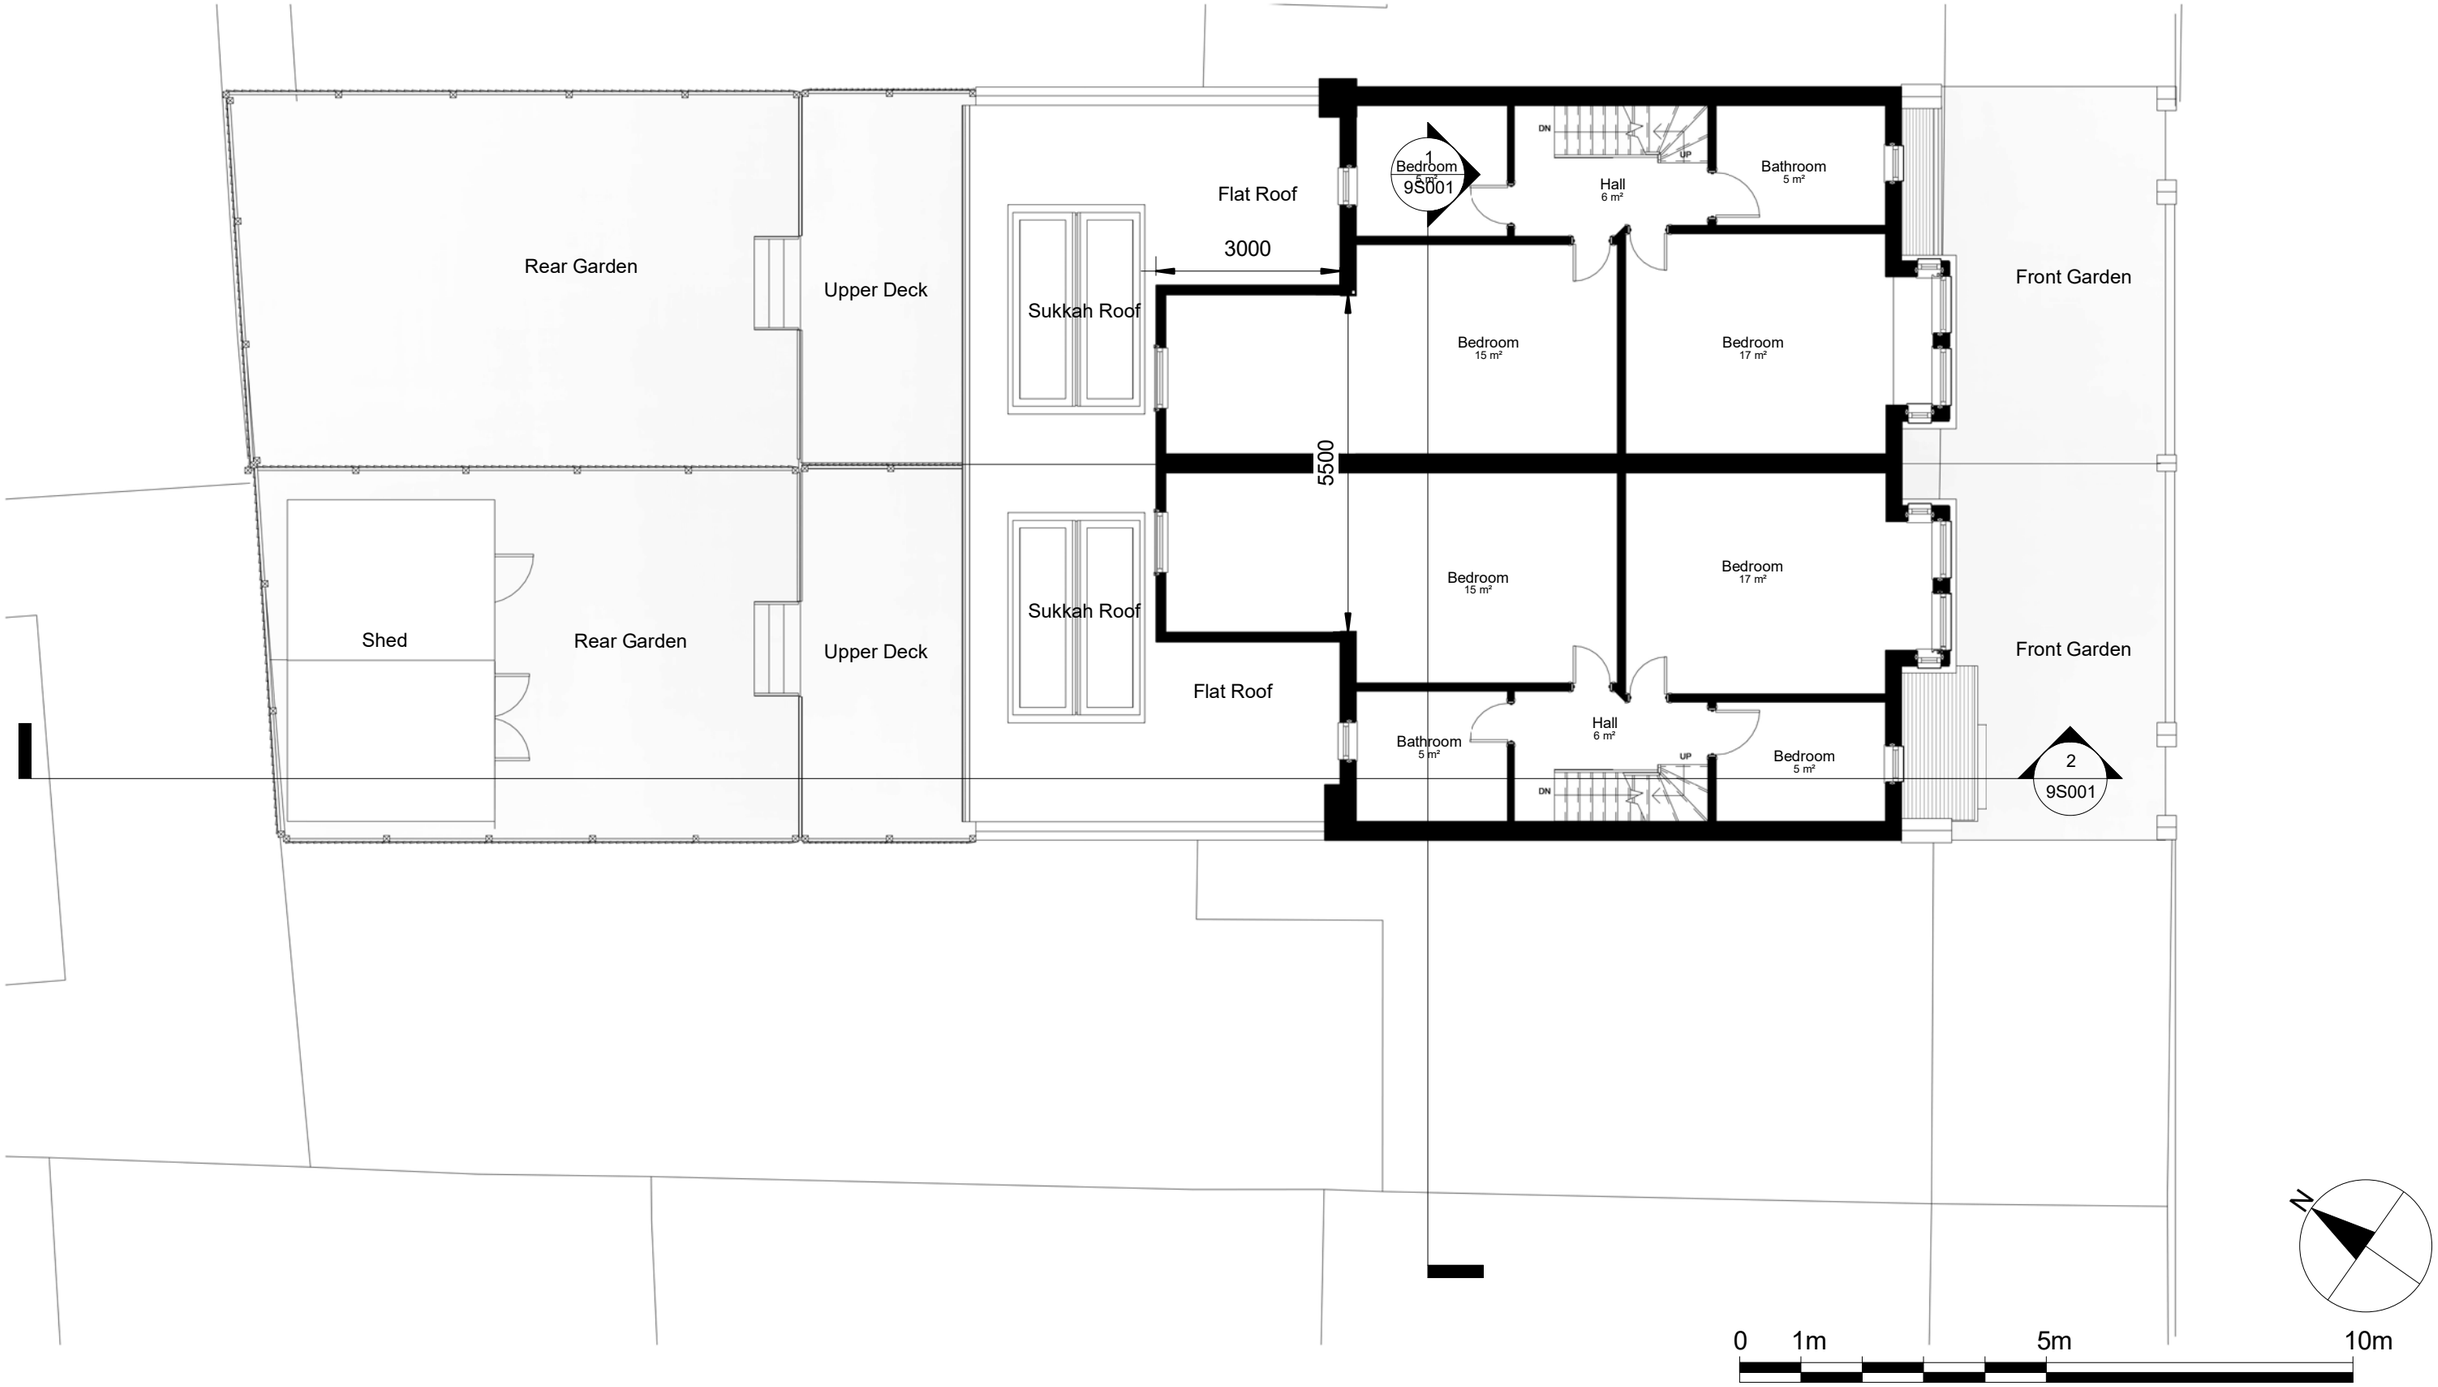

Notes.
Contractors must verify all dimensions at the site before comencing any work.
No constrcution work before Building Control approval and structural engineer confirmation.
Any discrepancies to be reported to Gridline.
All drawings are to be read in conjunction with all relevant drawings and specifications.

Project No.S

REV	DATE	DESCRIPTION	BY	CH

PROJECT TITLE
23-25 Craven Park Road
London, N15 6AA

DRAWING TITLE
Proposed - First Floor

CLIENT
Mrs Royde

DATE	Project No.	DRAWING No.	SCALE @ A3	Drawn by:
23/01 2024	8015	PR - P002	1:100	Abraham D

PLANNING SERVICES
Unit 9b,The High Cross Centre,
Fountayne Rd,
N154BE
TEL: 020 8802 3480
www.samplanning.co.uk

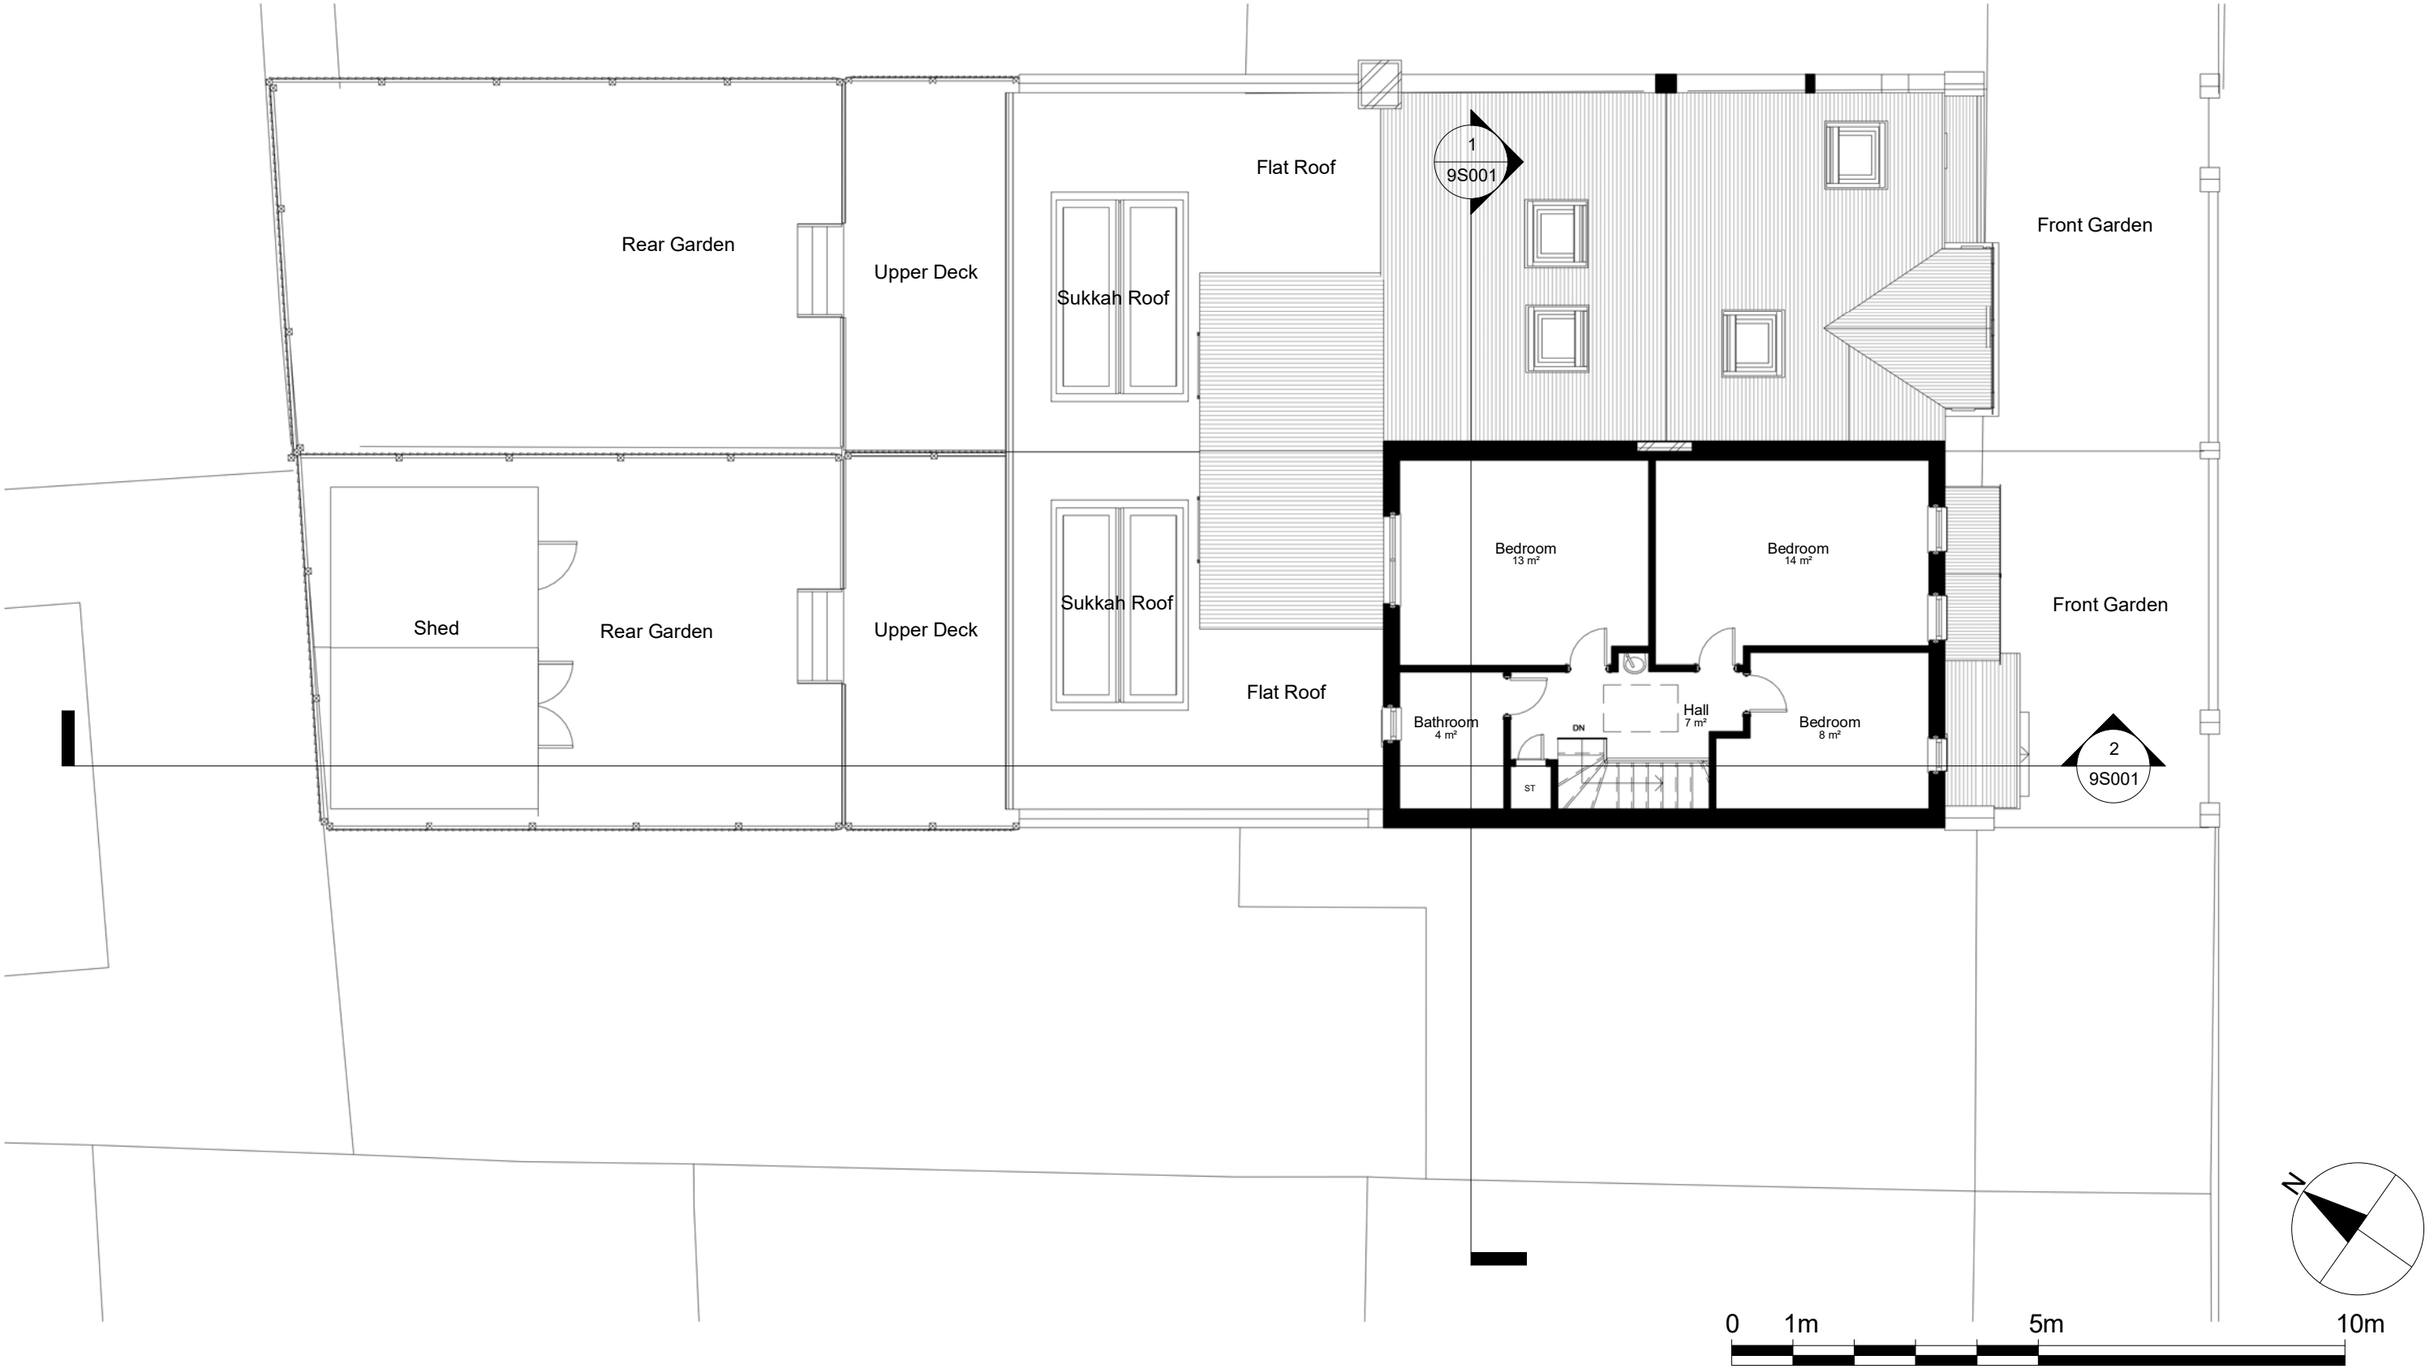

Notes.
Contractors must verify all dimensions at the site before comencing any work.
No constrcution work before Building Control approval and structural engineer confirmation.
Any discrepancies to be reported to Gridline.
All drawings are to be read in conjunction with all relevant drawings and specifications.

Project No.S

REV	DATE	DESCRIPTION	BY	CH

PROJECT TITLE
23-25 Craven Park Road
London, N15 6AA

DRAWING TITLE
Proposed - Second Floor

CLIENT
Mrs Royde

DATE	Project No.	DRAWING No.	SCALE @ A3	Drawn by:
23/01 2024	8015	PR - P002	1:100	Abraham D

PLANNING SERVICES
Unit 9b,The High Cross Centre,
Fountayne Rd,
N154BE
TEL: 020 8802 3480
www.samplanning.co.uk

Notes.
Contractors must verify all dimensions at the site before comencing any work.
No constrcution work before Building Control approval and structural engineer confirmation.
Any discrepancies to be reported to Gridline.
All drawings are to be read in conjunction with all relevant drawings and specifications.

Project No.S

REV	DATE	DESCRIPTION	BY	CH

PROJECT TITLE
23-25 Craven Park Road
London, N15 6AA

DRAWING TITLE
Proposed - Roof Plan

CLIENT
Mrs Royde

DATE	Project No.	DRAWING No.	SCALE @ A3	Drawn by:
23/01 2024	8015	PR - P003	1:100	Abraham D

PLANNING SERVICES
Unit 9b,The High Cross Centre,
Fountayne Rd,
N154BE
TEL: 020 8802 3480
www.samplanning.co.uk

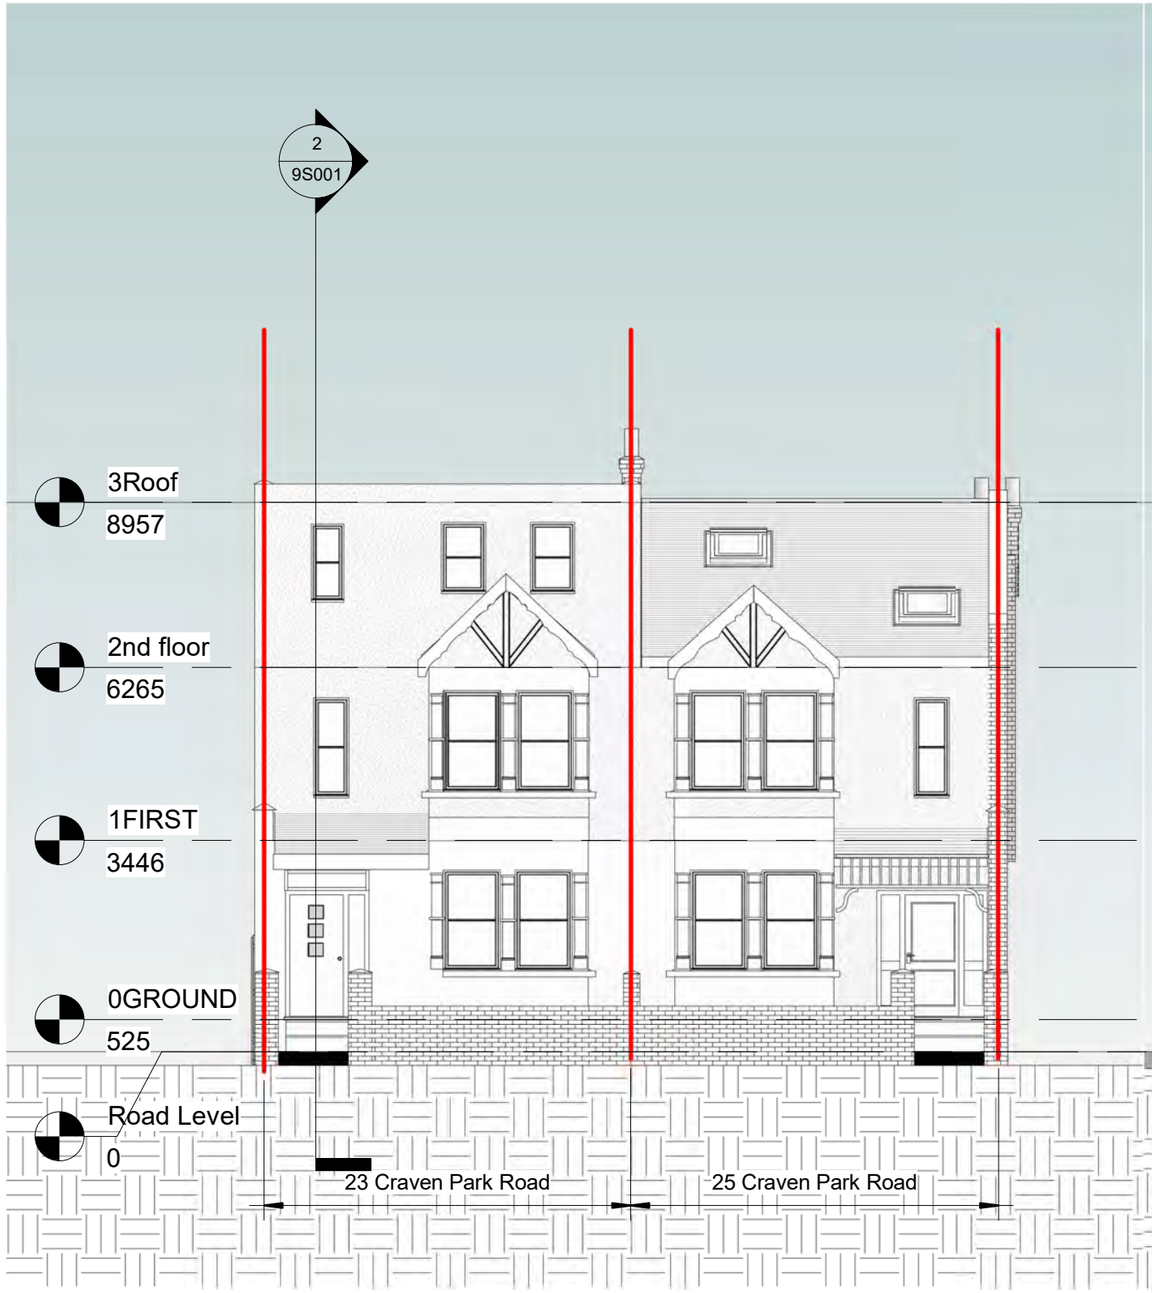

1 Front
1 : 100

2 Rear.
1 : 100

0 1m 5m 10m

Notes.
Contractors must verify all dimensions at the site before comencing any work.
No constrcution work before Building Control approval and structural engineer confirmation.
Any discrepancies to be reported to Gridline.
All drawings are to be read in conjunction with all relevant drawings and specifications.

Project No.S

REV	DATE	DESCRIPTION	BY	CH

PROJECT TITLE
23-25 Craven Park Road
London, N15 6AA

DRAWING TITLE
Proposed - Front/ Rear Elevations

CLIENT
Mrs Royde

DATE	Project No.	DRAWING No.	SCALE @ A3	Drawn by:
23/01/2024	8015	PR - E001	1:100	Abraham D

PLANNING SERVICES
Unit 9b,The High Cross Centre,
Fountayne Rd,
N154BE
TEL: 020 8802 3480
www.samplanning.co.uk

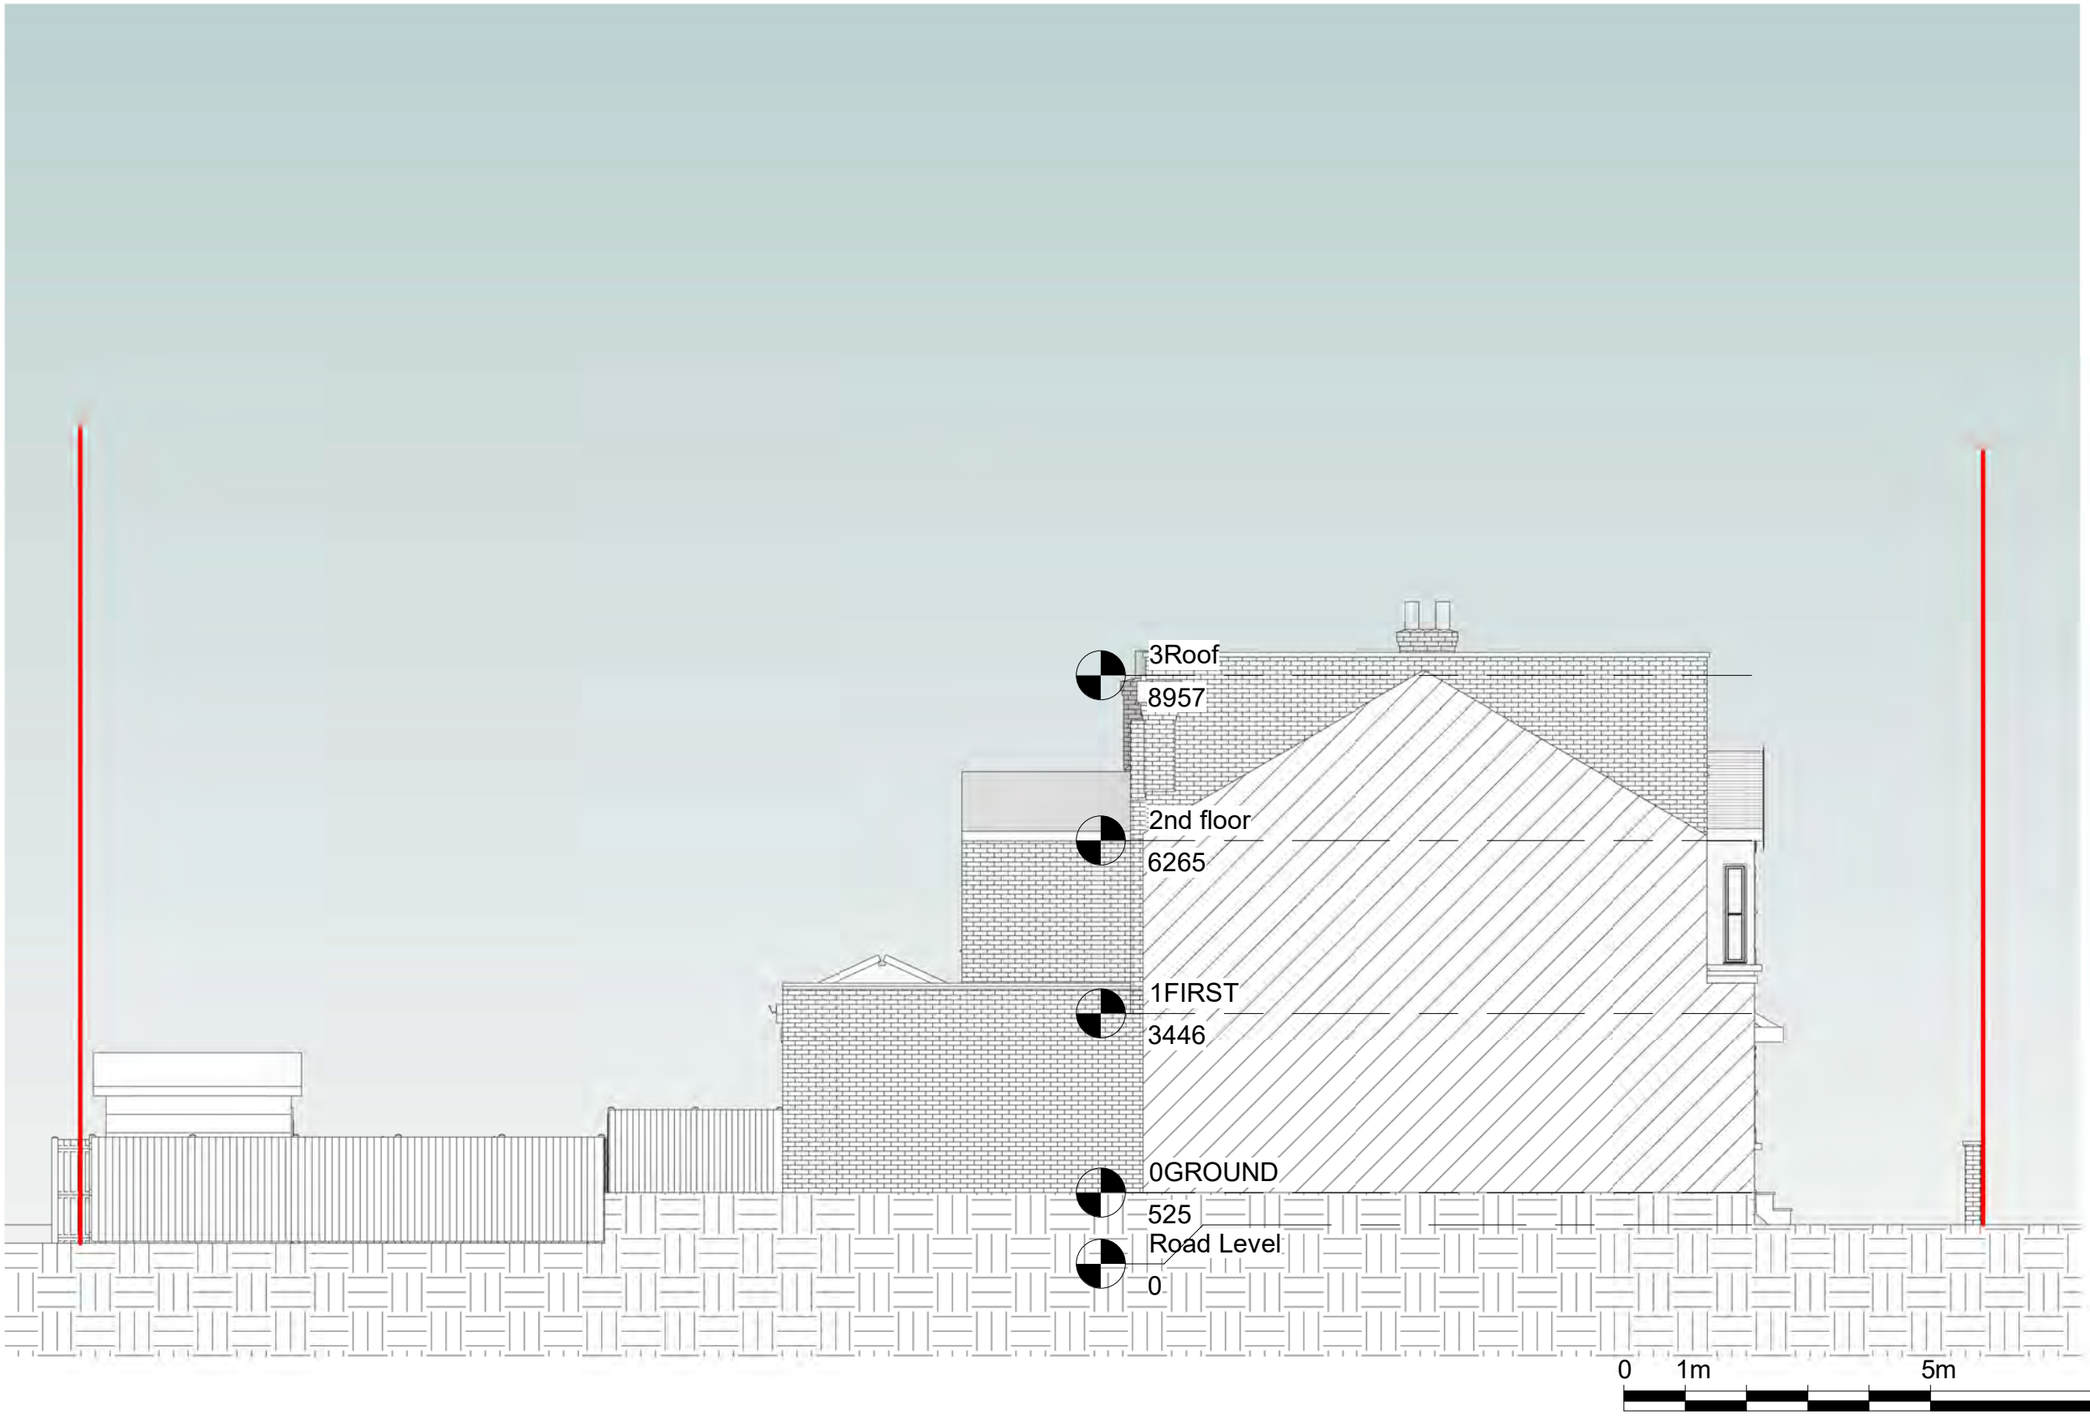

Notes.
Contractors must verify all dimensions at the site before comencing any work.
No constrcution work before Building Control approval and structural engineer confirmation.
Any discrepancies to be reported to Gridline.
All drawings are to be read in conjunction with all relevant drawings and specifications.

Project No.S

REV	DATE	DESCRIPTION	BY	CH

PROJECT TITLE
23-25 Craven Park Road
London, N15 6AA

DRAWING TITLE
Proposed - Side Elevation 1

CLIENT
Mrs Royde

DATE	Project No.	DRAWING No.	SCALE @ A3	Drawn by:
23/01/2024	8015	PR - E002	1:100	Abraham D

PLANNING SERVICES
Unit 9b,The High Cross Centre,
Fountayne Rd,
N154BE
TEL: 020 8802 3480
www.samplanning.co.uk

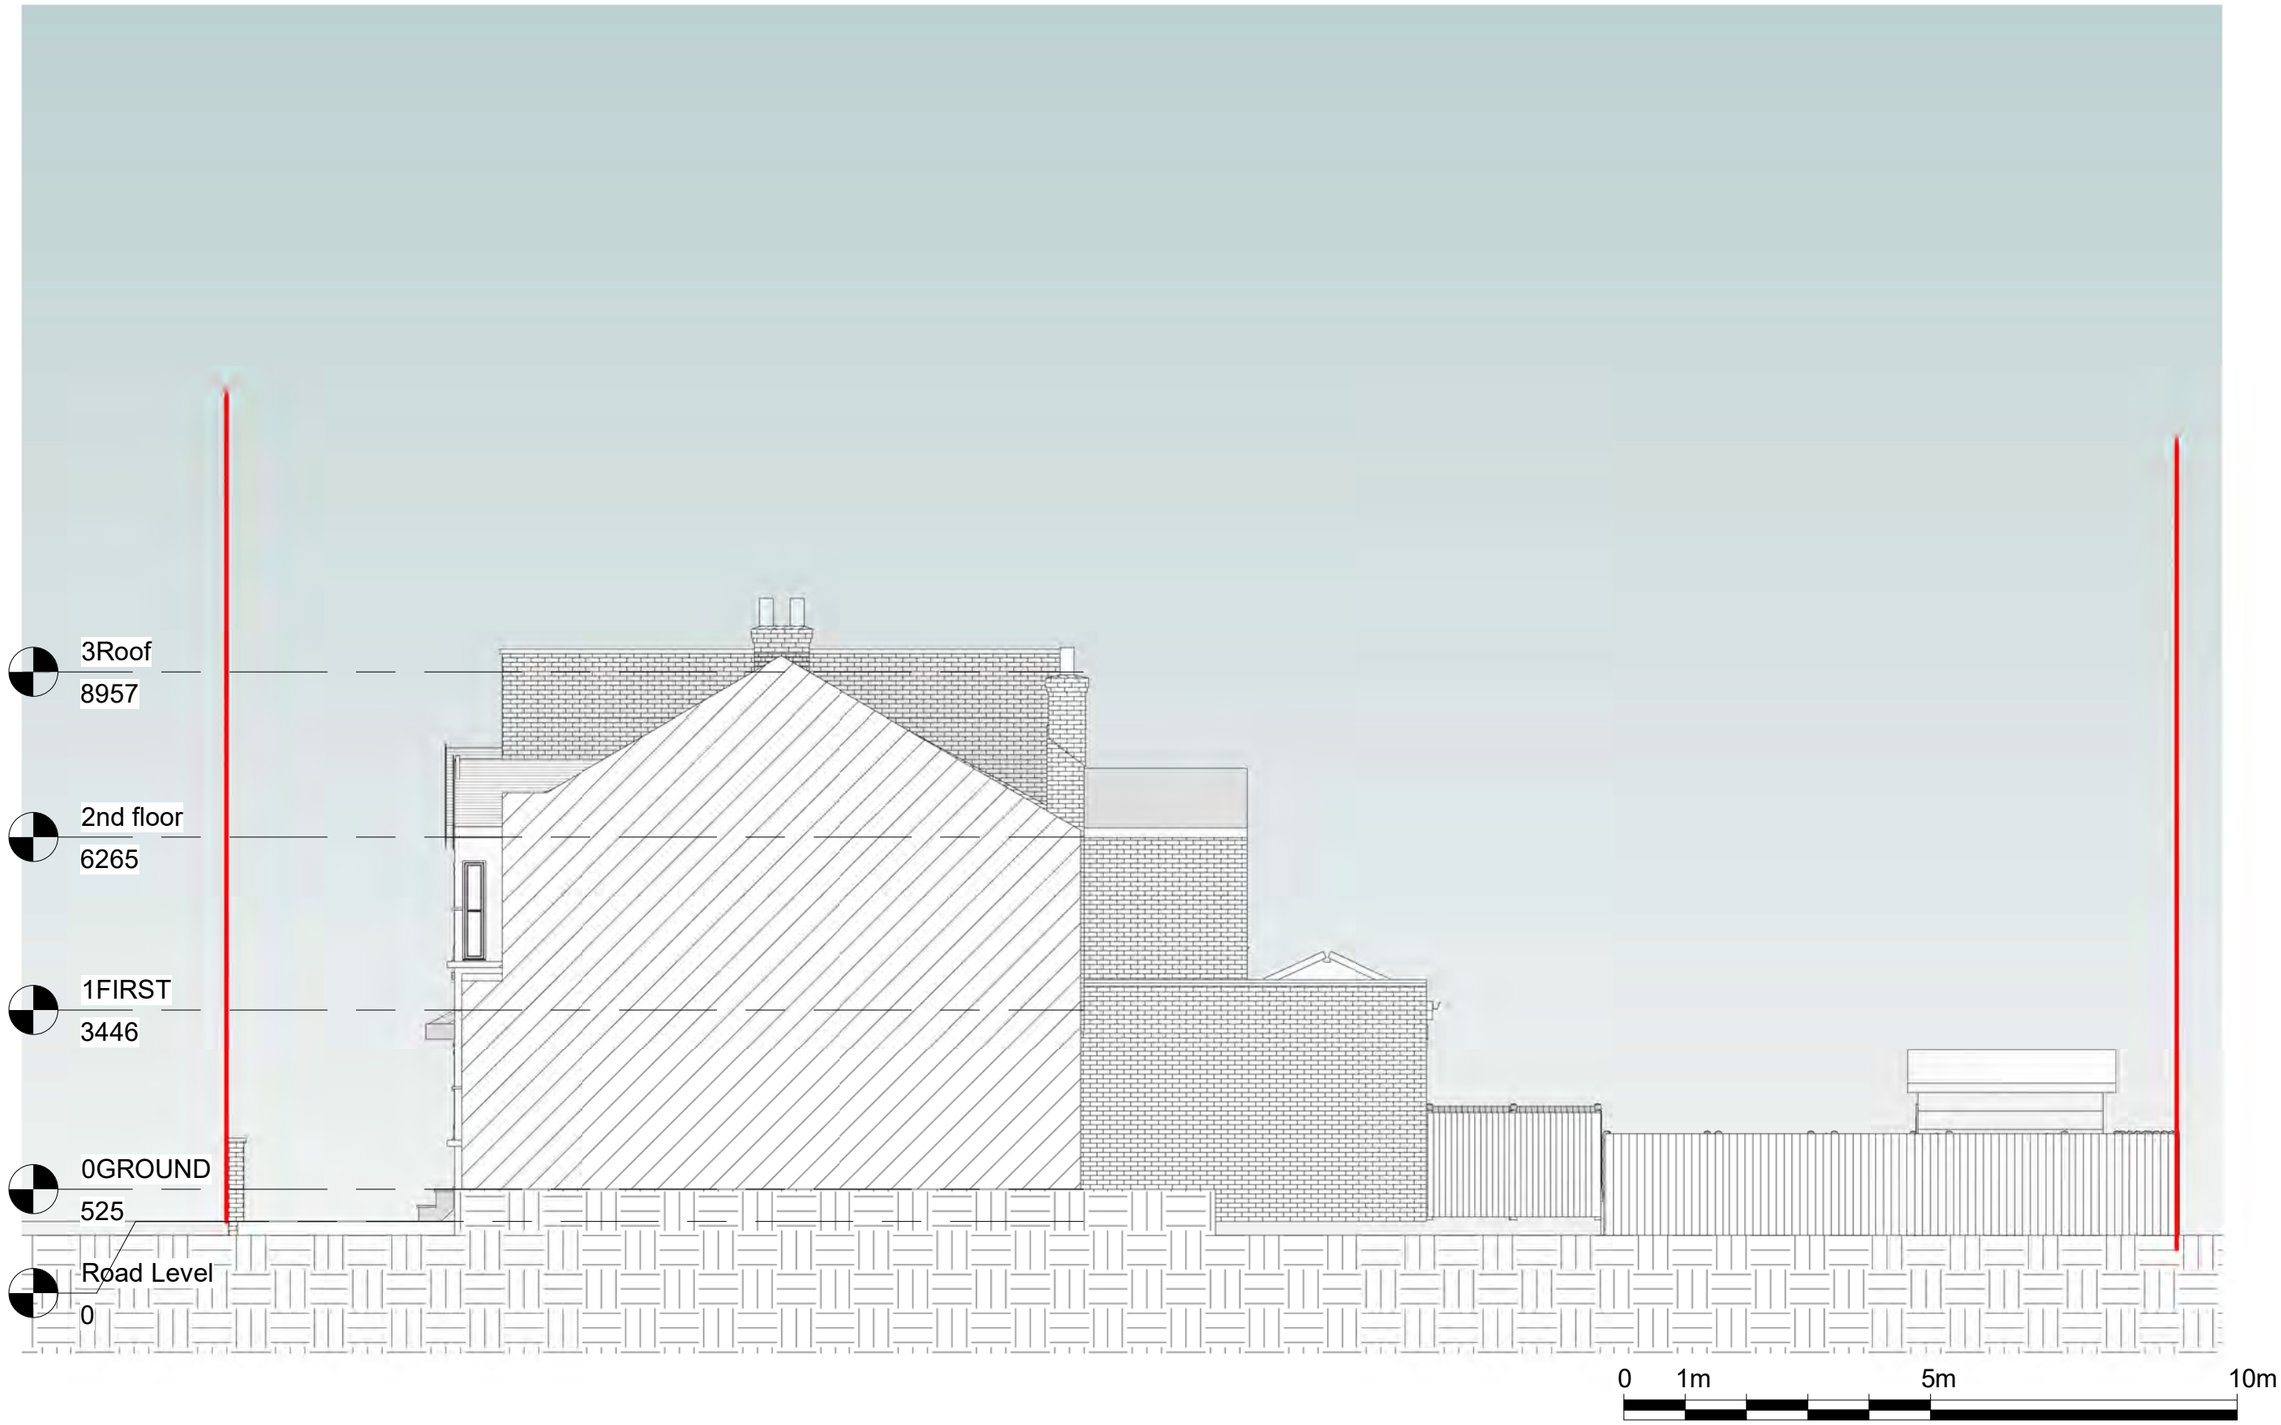

Notes.
Contractors must verify all dimensions at the site before comencing any work.
No constrcution work before Building Control approval and structural engineer confirmation.
Any discrepancies to be reported to Gridline.
All drawings are to be read in conjunction with all relevant drawings and specifications.

Project No.S

REV	DATE	DESCRIPTION	BY	CH

PROJECT TITLE
23-25 Craven Park Road
London, N15 6AA

DRAWING TITLE
Proposed - Side Elevation 2

CLIENT
Mrs Royde

DATE	Project No.	DRAWING No.	SCALE @ A3	Drawn by:
23/01/2024	8015	PR - E003	1:100	Abraham D

PLANNING SERVICES
Unit 9b,The High Cross Centre,
Fountayne Rd,
N154BE
TEL: 020 8802 3480
www.samplanning.co.uk

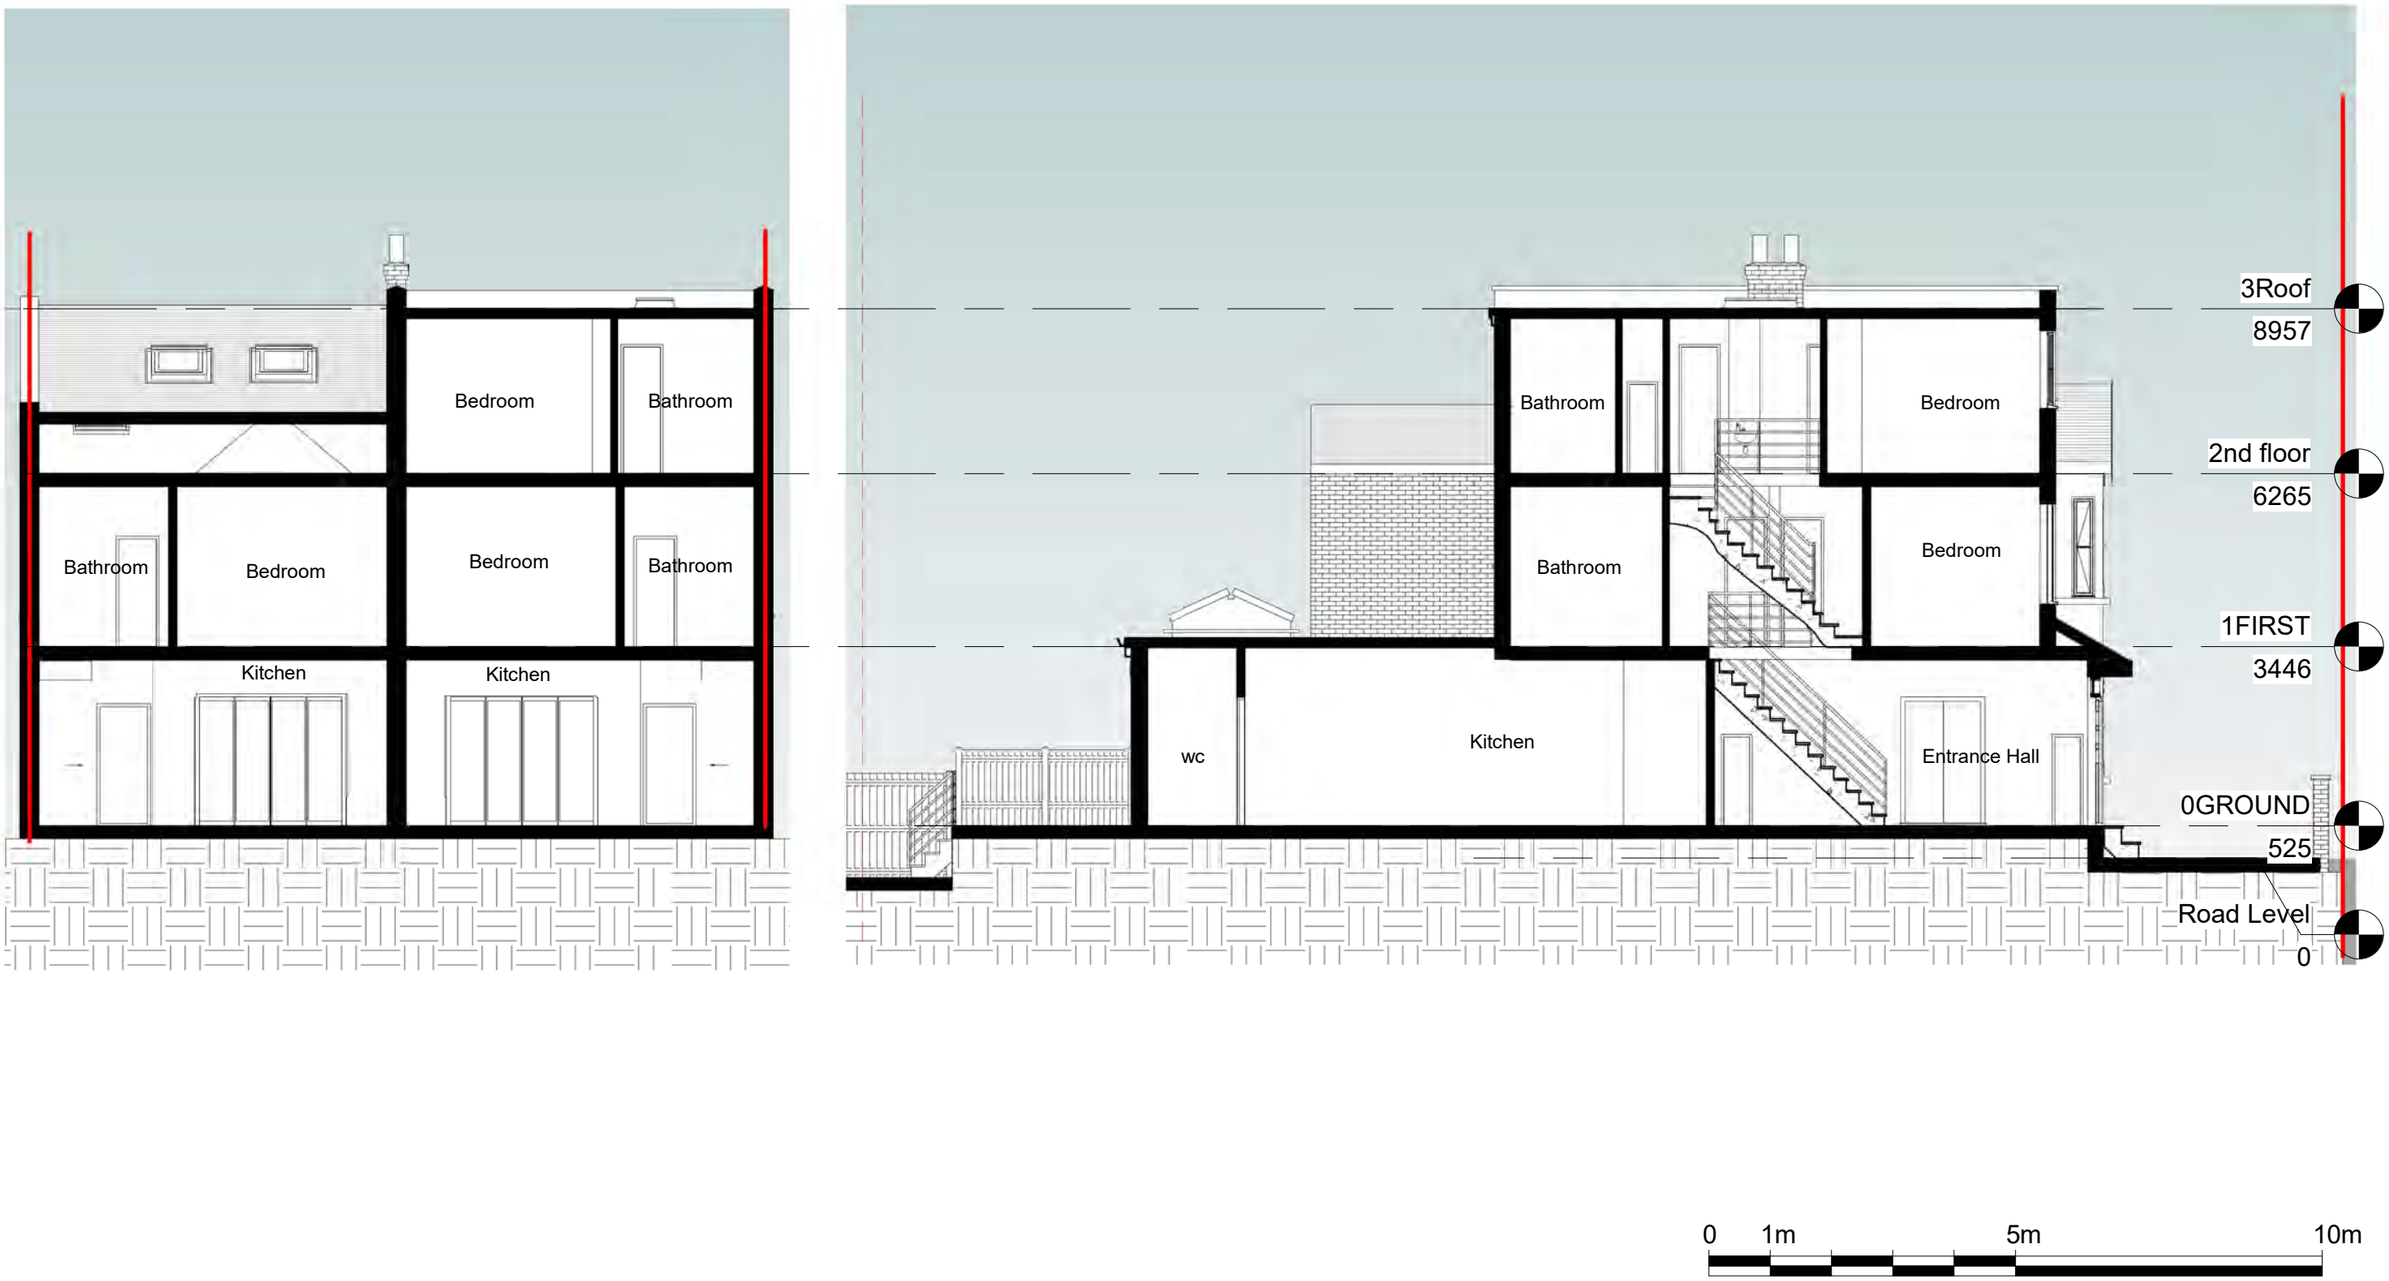

Notes.
Contractors must verify all dimensions at the site before comencing any work.
No constrcution work before Building Control approval and structural engineer confirmation.
Any discrepancies to be reported to Gridline.
All drawings are to be read in conjunction with all relevant drawings and specifications.

Project No.S

REV	DATE	DESCRIPTION	BY	CH

PROJECT TITLE
23-25 Craven Park Road
London, N15 6AA

DRAWING TITLE
Proposed - Section Front & Side

CLIENT
Mrs Royde

DATE	Project No.	DRAWING No.	SCALE @ A3	Drawn by:
23/01/2024	8015	PR - S001	1:100	Abraham D

PLANNING SERVICES
Unit 9b,The High Cross Centre,
Fountayne Rd,
N154BE
TEL: 020 8802 3480
www.samplanning.co.uk

Notes.
Contractors must verify all dimensions at the site before comencing any work.
No constrcution work before Building Control approval and structural engineer confirmation.
Any discrepancies to be reported to Gridline.
All drawings are to be read in conjunction with all relevant drawings and specifications.

Project No.S

REV	DATE	DESCRIPTION	BY	CH

PROJECT TITLE
23-25 Craven Park Road
London, N15 6AA

DRAWING TITLE
Proposed - Proposed 3D

CLIENT
Mrs Royde

DATE	Project No.	DRAWING No.	SCALE @ A3	Drawn by:
23/01/2024	8015	PR - PE001	1:100	Abraham D

PLANNING SERVICES
Unit 9b,The High Cross Centre,
Fountayne Rd,
N154BE
TEL: 020 8802 3480
www.samplanning.co.uk

Notes.
Contractors must verify all dimensions at the site before comencing any work.
No constrcution work before Building Control approval and structural engineer confirmation.
Any discrepancies to be reported to Gridline.
All drawings are to be read in conjunction with all relevant drawings and specifications.

Project No.S

REV	DATE	DESCRIPTION	BY	CH

PROJECT TITLE
23-25 Craven Park Road
London, N15 6AA

DRAWING TITLE
Proposed - Proposed 3D

CLIENT
Mrs Royde

DATE	Project No.	DRAWING No.	SCALE @ A3	Drawn by:
23/01/2024	8015	PR - PE001	1:100	Abraham D

PLANNING SERVICES
Unit 9b,The High Cross Centre,
Fountayne Rd,
N154BE
TEL: 020 8802 3480
www.samplanning.co.uk