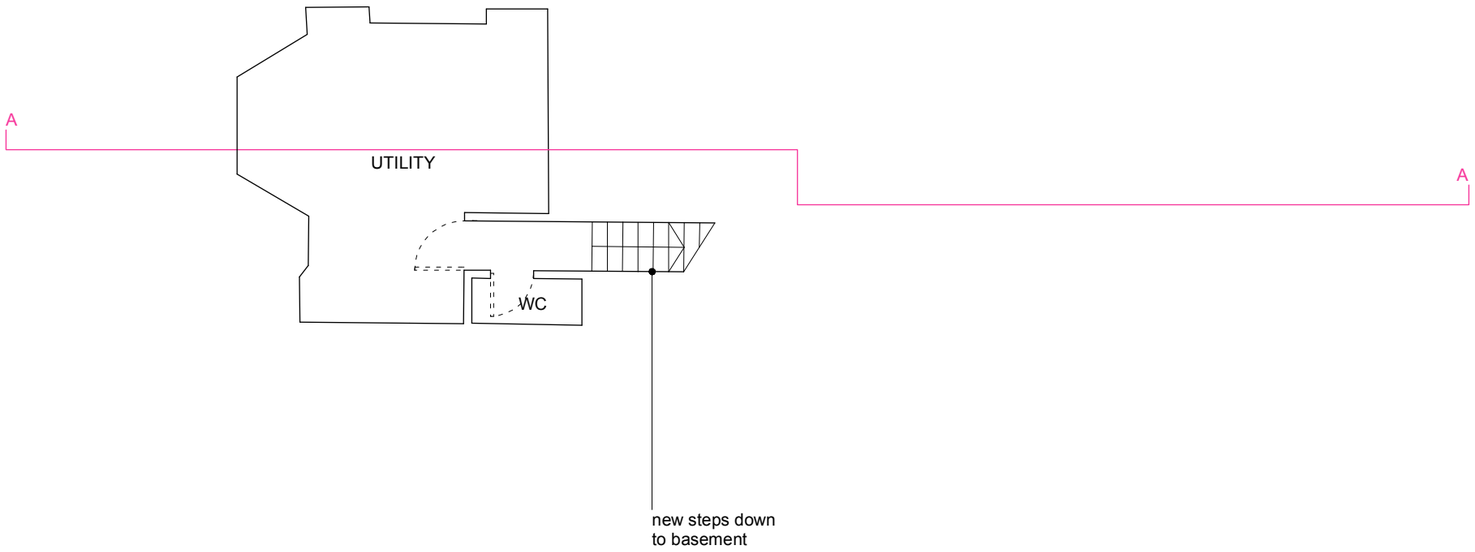

date: FEBRUARY 2024
scale: 1:100 @ A3
job: PRIORY GARDENS
drawing: PROPOSED
BASEMENT PLAN
number: **194 021**
revision: P03
drawn: NS
checked: PdA

GENERAL NOTES:

1. DO NOT SCALE FROM THIS DRAWING, EXCEPT FOR PLANNING PURPOSES
2. ALL DIMENSIONS AND LEVELS TO BE CHECKED ONSITE
3. ALL STRUCTURAL ELEMENTS TO STRUCTURAL ENGINEER'S SPECIFICATION AND DETAILS
4. ALL DETAILS TO MANUFACTURERS SPECIFICATION AND DET
5. DRAWINGS TO BE READ IN CONJUNCTION WITH SCOPE OF WORKS T01
6. ALL DETAILS SUBJECT TO BUILDING CONTROL APPROVAL
7. ALL DETAILS SUBJECT TO PARTY WALL AWARD
8. BOUNDARY LINES SHOWN ARE INDICATIVE AND TO BE CONFIRMED BY CLIENT
9. ISSUE NOT FOR CONSTRUCTION

©2024 - MAY NOT BE REPRODUCED WITHOUT PERMISSION

revision	date	details
P01	01.11.23	draft
P02	05.12.23	planning application
P03	01.02.24	lightwell removed

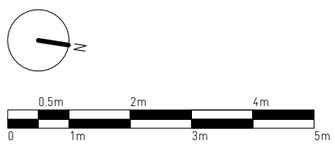

RUSSIAN FOR FISH

14 the stables
16 pixley street
london e14 7df
studio@russianforfish.com
020 8895 6536

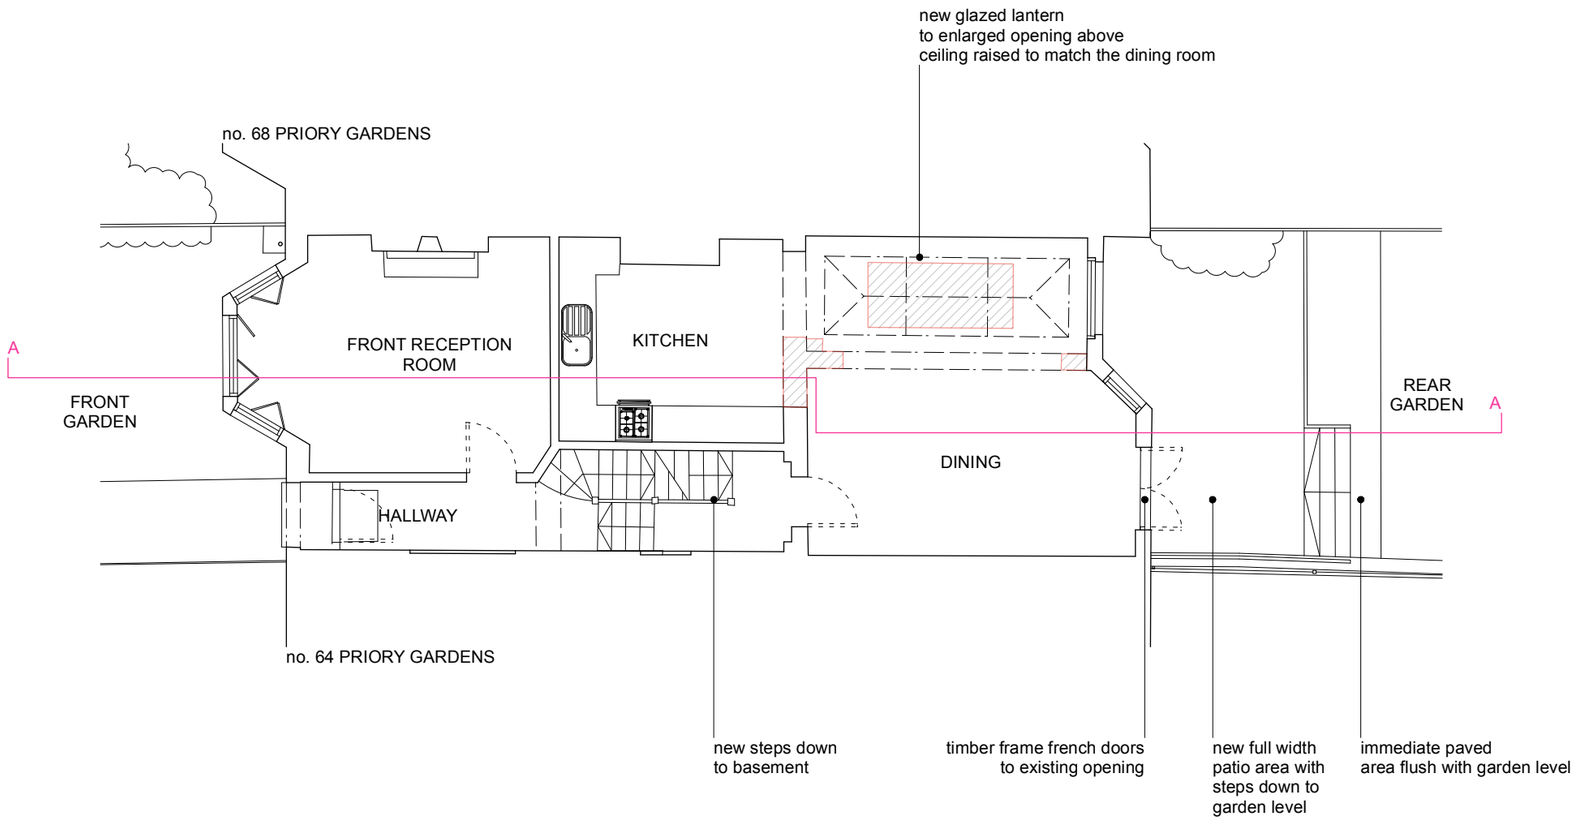

date: FEBRUARY 2024
scale: 1:100 @ A3
job: PRIORY GARDENS
drawing: PROPOSED GROUND FLOOR PLAN
number: **194 022**
revision: P03
drawn: NS
checked: PdA

GENERAL NOTES:

1. DO NOT SCALE FROM THIS DRAWING, EXCEPT FOR PLANNING PURPOSES
2. ALL DIMENSIONS AND LEVELS TO BE CHECKED ONSITE
3. ALL STRUCTURAL ELEMENTS TO STRUCTURAL ENGINEER'S SPECIFICATION AND DETAILS
4. ALL DETAILS TO MANUFACTURERS SPECIFICATION AND DET
5. DRAWINGS TO BE READ IN CONJUNCTION WITH SCOPE OF WORKS T01
6. ALL DETAILS SUBJECT TO BUILDING CONTROL APPROVAL
7. ALL DETAILS SUBJECT TO PARTY WALL AWARD
8. BOUNDARY LINES SHOWN ARE INDICATIVE AND TO BE CONFIRMED BY CLIENT
9. ISSUE NOT FOR CONSTRUCTION

©2024 - MAY NOT BE REPRODUCED WITHOUT PERMISSION

revision	date	details
P01	01.11.23	draft
P02	05.12.23	planning application
P03	01.02.24	lightwell removed

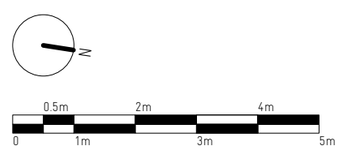

RUSSIAN FOR FISH
14 the stables
16 pixley street
london e14 7df
studio@russianforfish.com
020 8895 6536

FRONT ELEVATION

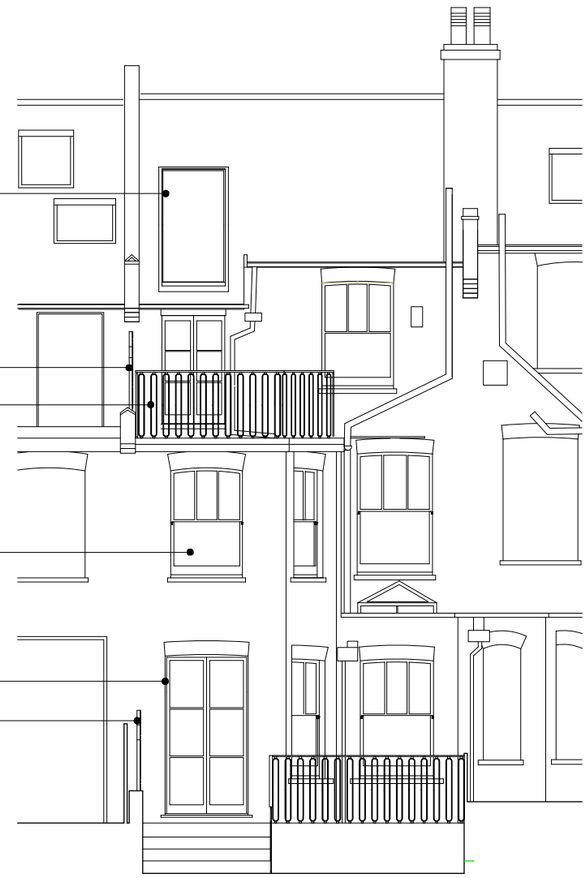

REAR ELEVATION

date:	FEBRUARY 2024
scale:	1:100 @ A3
job:	PRIORY GARDENS
drawing:	PROPOSED ELEVATIONS
number:	**194 026**
revision:	P03
drawn:	NS
checked:	PdA

GENERAL NOTES:

1. DO NOT SCALE FROM THIS DRAWING, EXCEPT FOR PLANNING PURPOSES
2. ALL DIMENSIONS AND LEVELS TO BE CHECKED ONSITE
3. ALL STRUCTURAL ELEMENTS TO STRUCTURAL ENGINEER'S SPECIFICATION AND DETAILS
4. ALL DETAILS TO MANUFACTURERS SPECIFICATION AND DET
5. DRAWINGS TO BE READ IN CONJUNCTION WITH SCOPE OF WORKS T01
6. ALL DETAILS SUBJECT TO BUILDING CONTROL APPROVAL
7. ALL DETAILS SUBJECT TO PARTY WALL AWARD
8. BOUNDARY LINES SHOWN ARE INDICATIVE AND TO BE CONFIRMED BY CLIENT
9. ISSUE NOT FOR CONSTRUCTION

©2024 - MAY NOT BE REPRODUCED WITHOUT PERMISSION

revision	date	details
P01	01.11.23	draft
P02	05.12.23	planning application
P03	01.02.24	lightwell removed

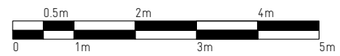

RUSSIAN FOR FISH

14 the stables
16 pixley street
london e14 7df
studio@russianforfish.com
020 8895 6536

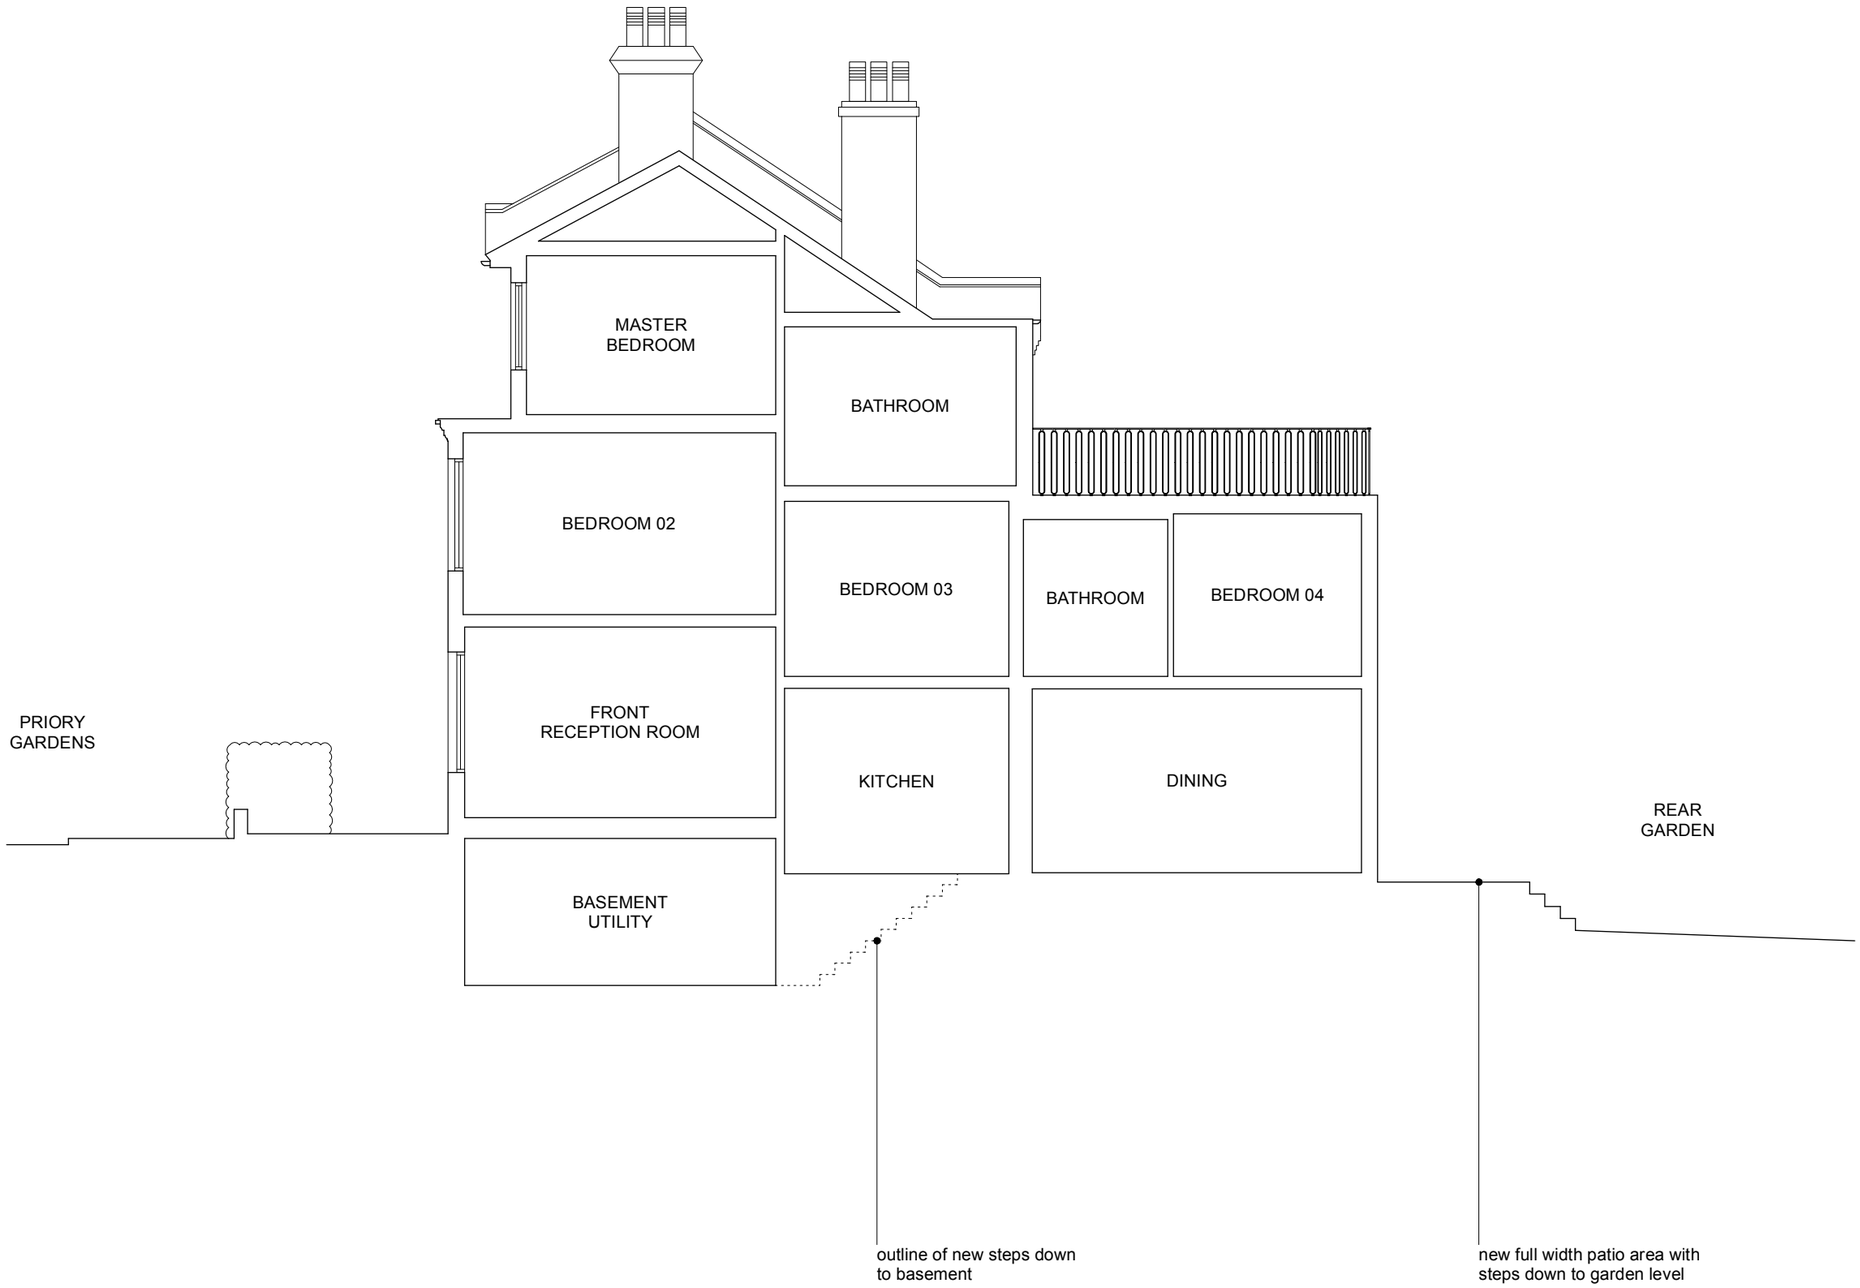

date:	FEBRUARY 2024
scale:	1:100 @ A3
job:	PRIORY GARDENS
drawing:	PROPOSED SECTION AA
number:	**194 028**
revision:	P03
drawn:	NS
checked:	PdA

GENERAL NOTES:

1. DO NOT SCALE FROM THIS DRAWING, EXCEPT FOR PLANNING PURPOSES
2. ALL DIMENSIONS AND LEVELS TO BE CHECKED ONSITE
3. ALL STRUCTURAL ELEMENTS TO STRUCTURAL ENGINEER'S SPECIFICATION AND DETAILS
4. ALL DETAILS TO MANUFACTURERS SPECIFICATION AND DET
5. DRAWINGS TO BE READ IN CONJUNCTION WITH SCOPE OF WORKS T01
6. ALL DETAILS SUBJECT TO BUILDING CONTROL APPROVAL
7. ALL DETAILS SUBJECT TO PARTY WALL AWARD
8. BOUNDARY LINES SHOWN ARE INDICATIVE AND TO BE CONFIRMED BY CLIENT
9. ISSUE NOT FOR CONSTRUCTION

©2024 - MAY NOT BE REPRODUCED WITHOUT PERMISSION

revision	date	details
P01	01.11.23	draft
P02	05.12.23	planning application
P03	01.02.24	lightwell removed

0 0.5m 1m 2m 3m 4m 5m

RUSSIAN FOR FISH
14 the stables
16 pixley street
london e14 7df
studio@russianforfish.com
020 8895 6536

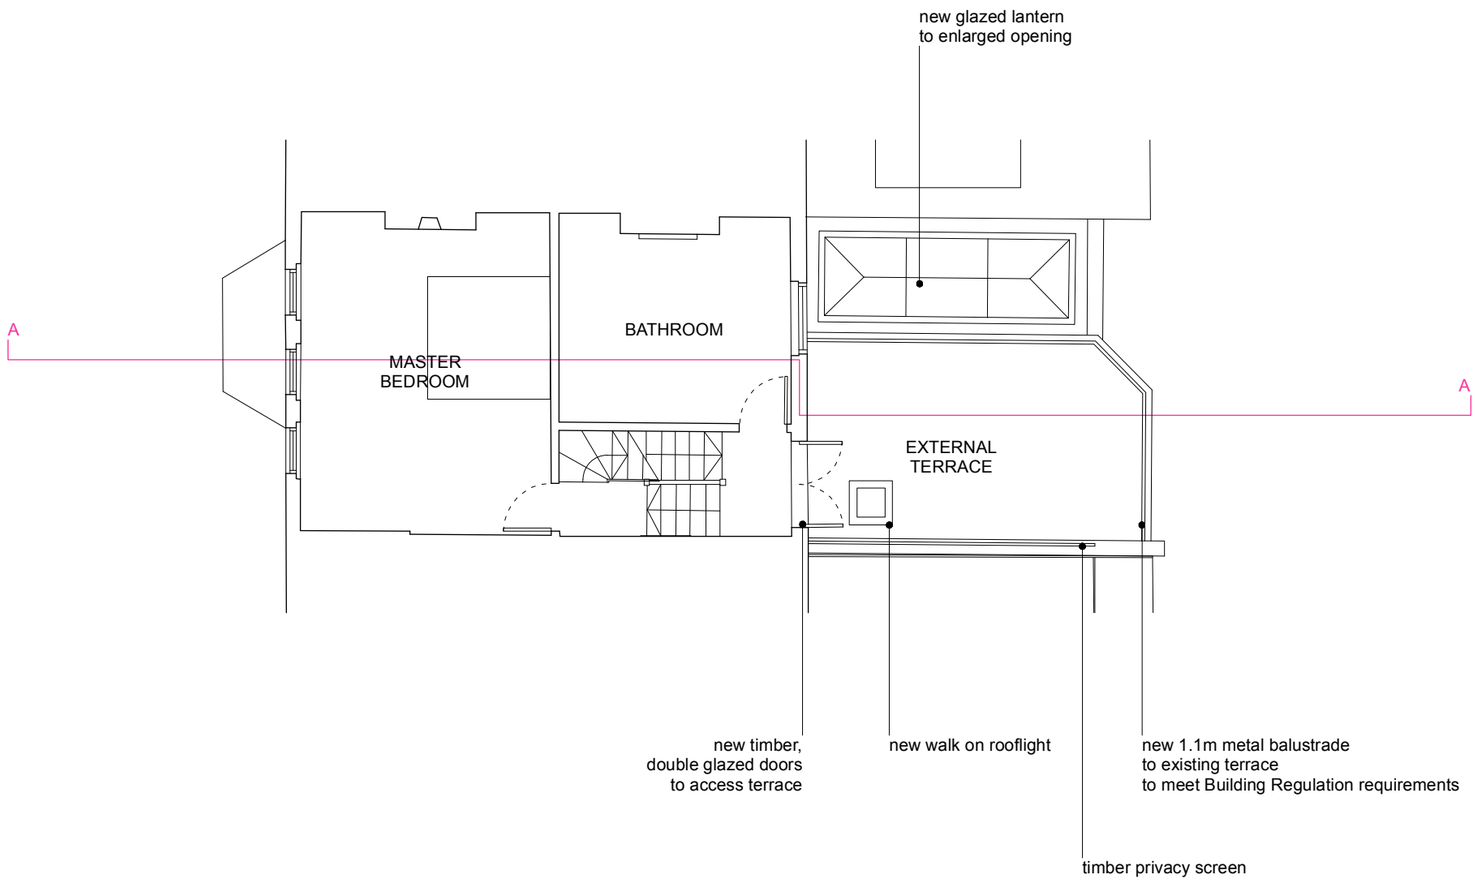

date: DECEMBER 2023
scale: 1:100 @ A3
job: PRIORY GARDENS
drawing: PROPOSED
SECOND FLOOR PLAN
number: **194 024**
revision: P02
drawn: NS
checked: PdA

GENERAL NOTES:

1. DO NOT SCALE FROM THIS DRAWING, EXCEPT FOR PLANNING PURPOSES
2. ALL DIMENSIONS AND LEVELS TO BE CHECKED ONSITE
3. ALL STRUCTURAL ELEMENTS TO STRUCTURAL ENGINEER'S SPECIFICATION AND DETAILS
4. ALL DETAILS TO MANUFACTURERS SPECIFICATION AND DET
5. DRAWINGS TO BE READ IN CONJUNCTION WITH SCOPE OF WORKS T01
6. ALL DETAILS SUBJECT TO BUILDING CONTROL APPROVAL
7. ALL DETAILS SUBJECT TO PARTY WALL AWARD
8. BOUNDARY LINES SHOWN ARE INDICATIVE AND TO BE CONFIRMED BY CLIENT
9. ISSUE NOT FOR CONSTRUCTION

©2023 - MAY NOT BE REPRODUCED WITHOUT PERMISSION

revision	date	details
P01	01.11.23	draft
P02	05.12.23	planning application

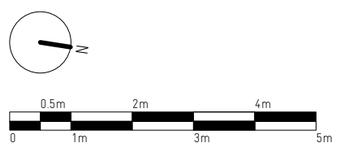

RUSSIAN FOR FISH

14 the stables
16 pixley street
london e14 7df
studio@russianforfish.com
020 8895 6536

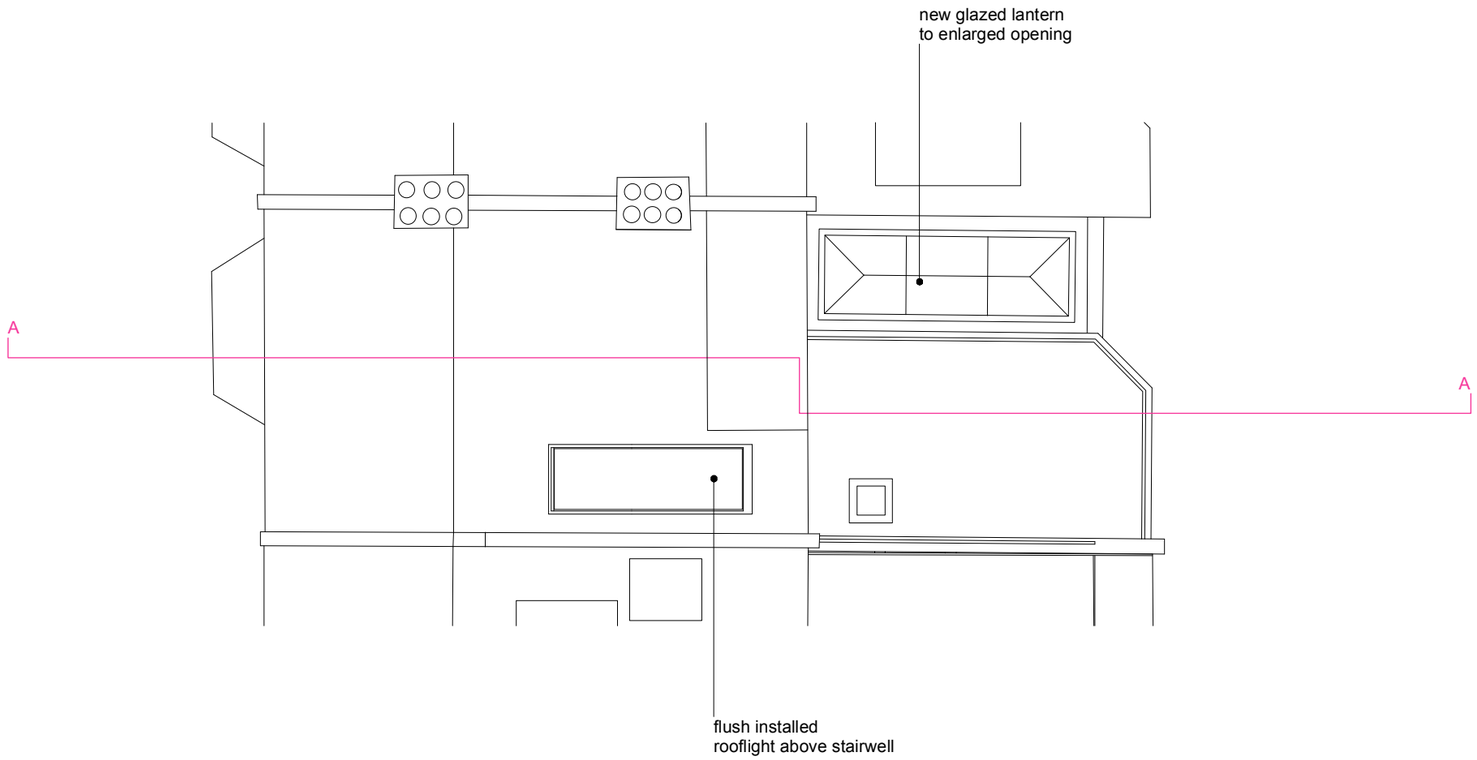

date:	DECEMBER 2023
scale:	1:100 @ A3
job:	PRIORY GARDENS
drawing:	PROPOSED ROOF PLAN
number:	**194 025**
revision:	P02
drawn:	NS
checked:	PdA

GENERAL NOTES:

1. DO NOT SCALE FROM THIS DRAWING, EXCEPT FOR PLANNING PURPOSES
2. ALL DIMENSIONS AND LEVELS TO BE CHECKED ONSITE
3. ALL STRUCTURAL ELEMENTS TO STRUCTURAL ENGINEER'S SPECIFICATION AND DETAILS
4. ALL DETAILS TO MANUFACTURERS SPECIFICATION AND DET
5. DRAWINGS TO BE READ IN CONJUNCTION WITH SCOPE OF WORKS T01
6. ALL DETAILS SUBJECT TO BUILDING CONTROL APPROVAL
7. ALL DETAILS SUBJECT TO PARTY WALL AWARD
8. BOUNDARY LINES SHOWN ARE INDICATIVE AND TO BE CONFIRMED BY CLIENT
9. ISSUE NOT FOR CONSTRUCTION

©2023 - MAY NOT BE REPRODUCED WITHOUT PERMISSION

revision	date	details
P01	01.11.23	draft
P02	05.12.23	planning application

N

0 1m 0.5m 3m 2m 5m 4m

RUSSIAN FOR FISH

14 the stables
16 pixley street
london e14 7df
studio@russianforfish.com
020 8895 6536

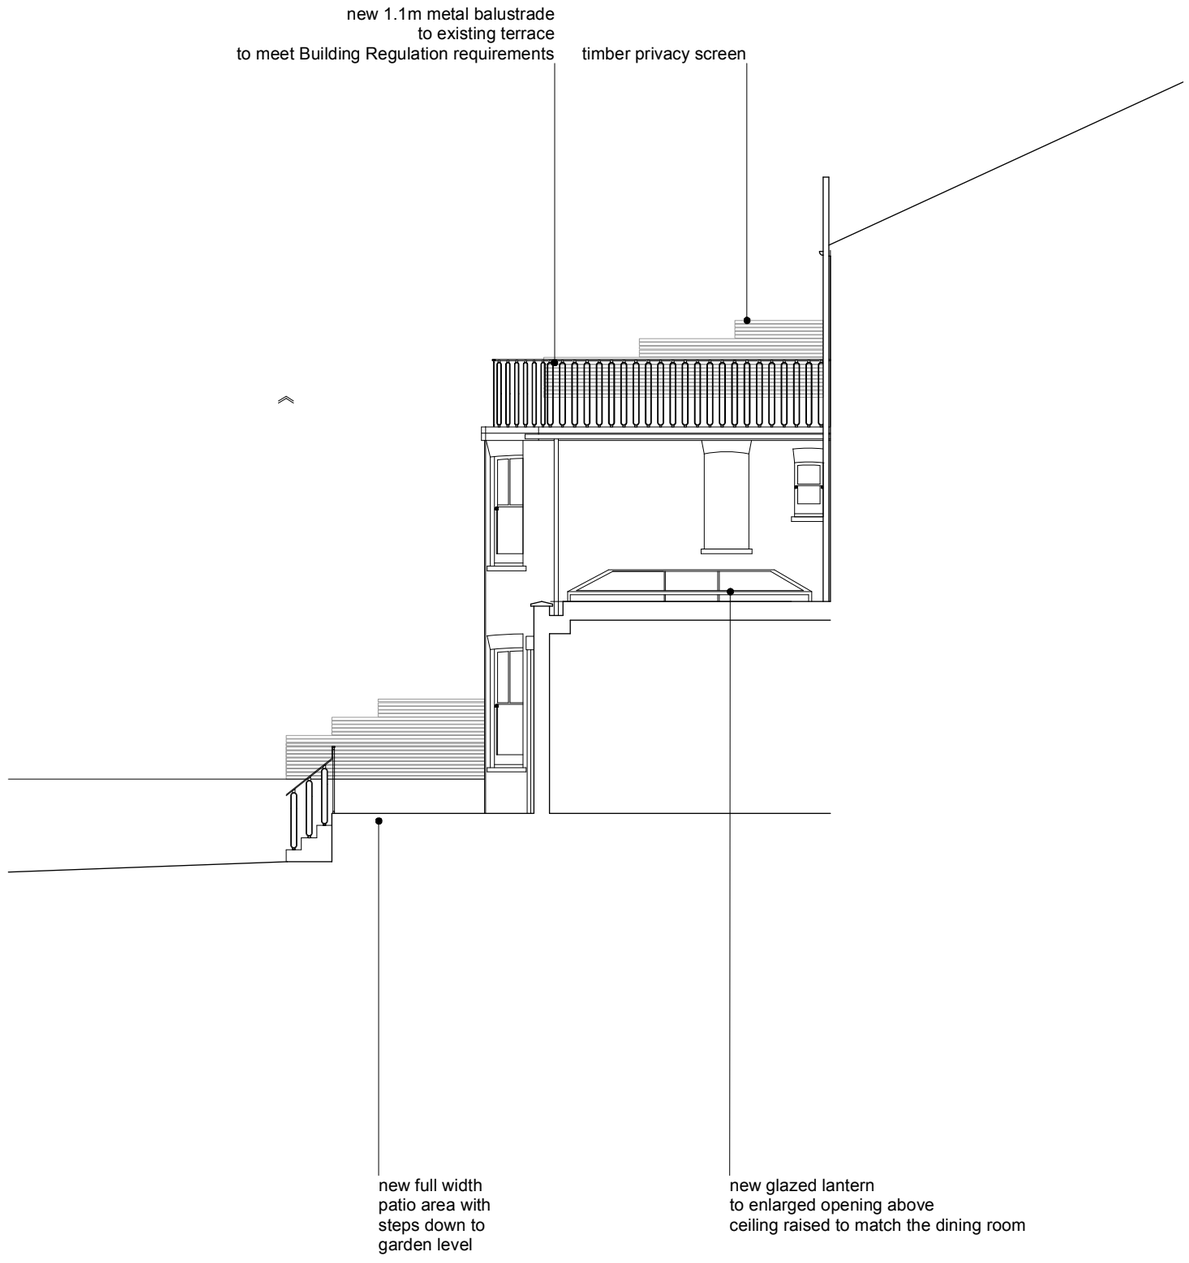

date:	DECEMBER 2023
scale:	1:100 @ A3
job:	PRIORY GARDENS
drawing:	PROPOSED SIDE ELEVATION
number:	**194 027**
revision:	P02
drawn:	NS
checked:	PdA

GENERAL NOTES:

1. DO NOT SCALE FROM THIS DRAWING, EXCEPT FOR PLANNING PURPOSES
2. ALL DIMENSIONS AND LEVELS TO BE CHECKED ONSITE
3. ALL STRUCTURAL ELEMENTS TO STRUCTURAL ENGINEER'S SPECIFICATION AND DETAILS
4. ALL DETAILS TO MANUFACTURERS SPECIFICATION AND DET
5. DRAWINGS TO BE READ IN CONJUNCTION WITH SCOPE OF WORKS T01
6. ALL DETAILS SUBJECT TO BUILDING CONTROL APPROVAL
7. ALL DETAILS SUBJECT TO PARTY WALL AWARD
8. BOUNDARY LINES SHOWN ARE INDICATIVE AND TO BE CONFIRMED BY CLIENT
9. ISSUE NOT FOR CONSTRUCTION

©2023 - MAY NOT BE REPRODUCED WITHOUT PERMISSION

revision	date	details
P01	01.11.23	draft
P02	05.12.23	planning application

0 1m 3m 5m
0.5m 2m 4m

RUSSIAN FOR FISH
14 the stables
16 pixley street
london e14 7df
studio@russianforfish.com
020 8895 6536