



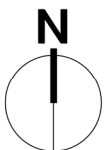

Crown Copyright and database rights 2023. OS 100031961 National Map Centre. Purchased 13/06/2023 1 year licence.

01 Site Location Plan
Scale: 1:1250

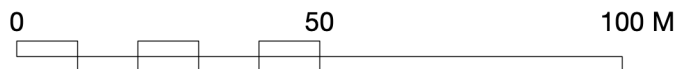

GENERAL NOTES

1. This drawing is the copyright of Haines Phillips Architects.
2. Do not scale from this drawing. Use figured dimensions only.
3. This drawing must not be used for land transfer purposes, or for construction purposes unless accompanied by an Architect's Instruction.

DRAWING ISSUE STATUS

ISSUE	STATUS	COMMENT
P	PRELIMINARY	For comment and review
PL	PLANNING	Planning/Listed Building Application
BR	BUILDING REGS	Building Regs Application
T	TENDER	For pricing purposes only
C	CONSTRUCTION	For procurement & construction
FC	FINAL CONSTRUCTION	Record drawings on completion
L	LEGAL	Conveyancing or other legal purposes

REVISIONS

REV	DATE	NOTES
-----	------	-------

**HAINES
PHILLIPS**
ARCHITECTS

Tankerton Works
12 Argyle Walk
London WC1H 8HA
020 7833 9324
020 7837 2864
office@hainesphillips.co.uk

JOB TITLE

**34 Grand Avenue
N10 3BP**
DRAWING TITLE
Site Location Plan

DRAWN	DATE	SCALE
SBa	June 2023	1:1250@A4
JOB NR	DRAWING NO.	ISSUE REVISION
4341	GA 001	PL