DO NOT SCALE

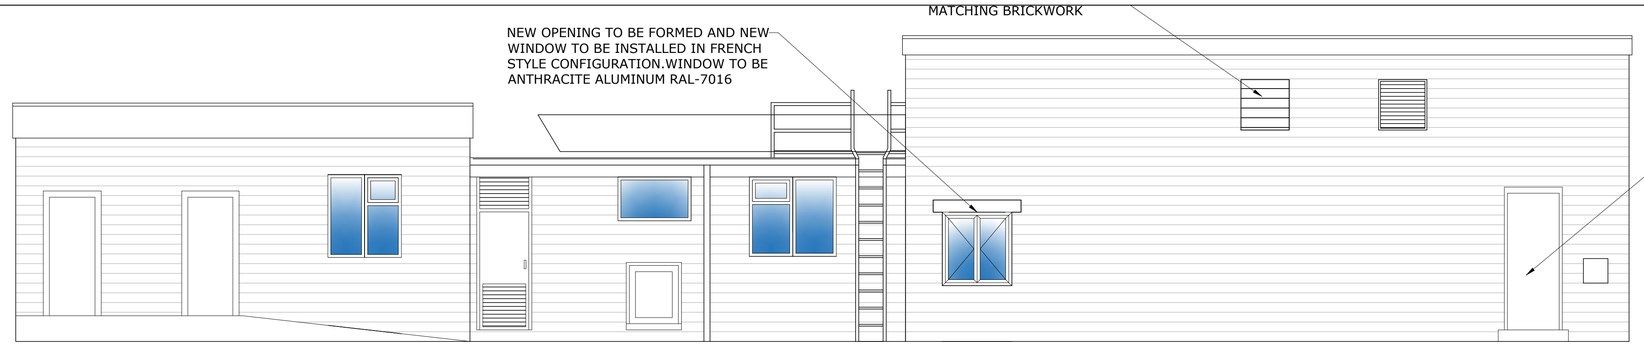

EAST FACING ELEVATION

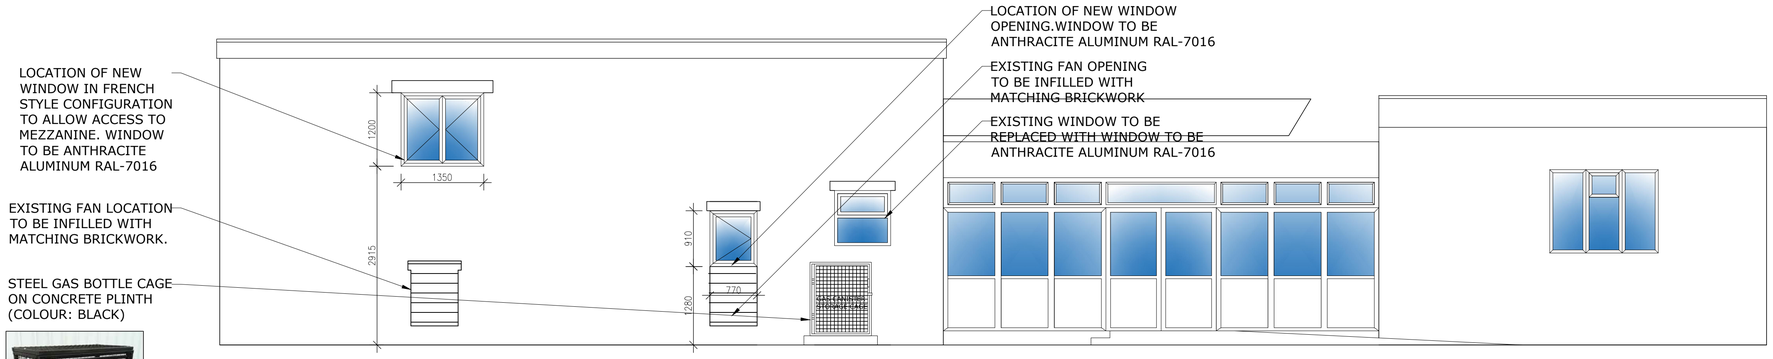

WEST FACING ELEVATION

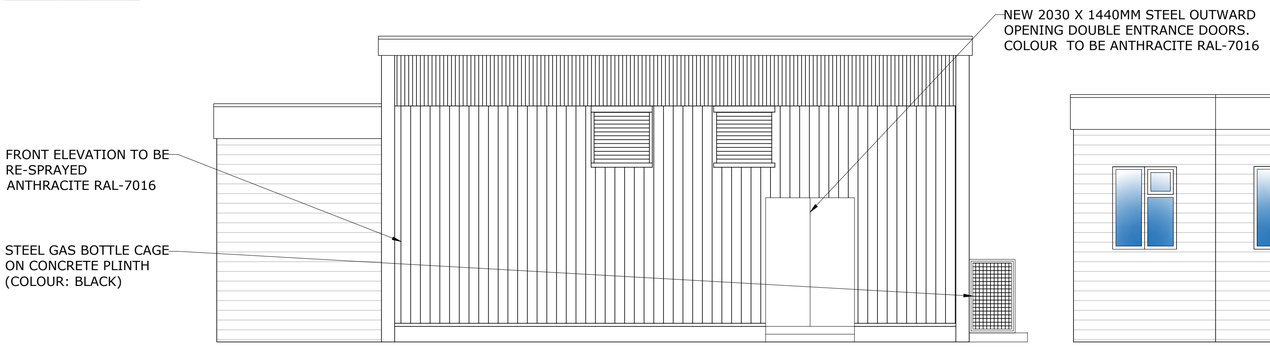

NORTH FACING ELEVATION

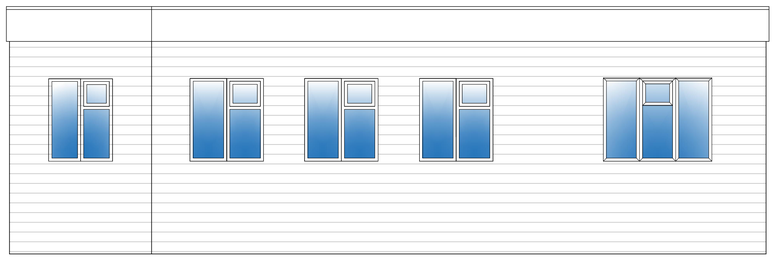

SOUTH FACING ELEVATION

SCALE m 0 0.5 1.0 1.5 2.0 2.5 3.0 3.5 4.0 4.5 5.0
1:50

NOTES

ALL DIMENSIONS, LEVELS AND CLEARANCES TO BE CHECKED ON SITE PRIOR TO WORKS COMMENCING

THIS DRAWING SHOULD BE READ IN CONJUNCTION WITH ALL OTHER PROJECT RELATED DRAWINGS, SPECIFICATIONS AND DOCUMENTS AS PART OF A SINGLE PROJECT PACKAGE.

ANY DISCREPANCY BETWEEN THIS DRAWING, OTHER DRAWINGS FORMING PART OF THIS CONTRACT, OR THE SPECIFICATION / BILLS OF QUANTITIES MUST BE CLARIFIED BEFORE COMMENCEMENT OF ANY WORK OR ORDERING OF ANY MATERIALS.

PLEASE CONSULT THE AUTHOR OR PROJECT MANAGER SHOULD THE READER REQUIRE CLARIFICATION ON ANY PART OF THIS DRAWING.

THE COPYRIGHT OF THE DRAWING AND DESIGN IS THE PROPERTY OF THE COMPANY. THIS INFORMATION HAS BEEN ISSUED UNDER SPECIFIC TERMS FOR THIS PROJECT AND MAY ONLY BE USED AND REPRODUCED ACCORDINGLY.

Rev	Date	By	Chk	Apr	Comment
P04	07.02.24	JK	RB	PM	PLANNING AMENDMENT
C03	24.11.23	JK	RB	PM	TENDER ISSUE
P02	28.09.23	JK	RB	PM	PLANNING ISSUE
P01	13.09.23	JK	RB	PM	INITIAL ISSUE

BRINGING IDEAS TO LIFE

FRANKHAM

Frankham Consultancy Group Limited
E: enquire@frankham.com
www.frankham.com

SIDCUP OFFICE
Irene House
Five Arches Business Park
Maidstone Road
Sidcup, Kent DA14 5AE
T: 020 8309 7777

OXFORD OFFICE
Citibase Oxford
New Barclay House
234 Botley Road
Oxford OX2 0HP
T:01865 322500

LONDON OFFICE
First Floor
Bridge House
181 Queen Victoria Street
London EC4V 4EG
T:020 7651 0790

STEVENAGE OFFICE
Suite 237, Second Floor
Kings Court Business Centre
London Road, Stevenage
Hertfordshire SG1 2NG
T:020 3714 7063

Project Title: Tottenham Fire Station BA Chamber Refurbishment

Client: London Fire Brigade

Drawing Title: Proposed Elevations, Option 1

Drawn By:	Designed By:	Checked By:	Approved By:
JK	JK	RB	PM

Original Issue Date: 13/09/23

Scale @ A1: 1:50

Status: PLANNING ISSUE

Job No/ File Ref	Originator	Zone	Level	Type	Discipline	Number	Suitability	Revision
441623	FCG	B1	EL	DR	B	2202	S4	P04