REVISIONS

| No. | DESCRIPTION | DATE |
|---|---|---|
| A | DRAFT FOR CONSULTATION | 17/10/23 |
| B | PLANNING | 14/11/23 |
| C | PLANNING - REVISED | 05/02/23 |




1 101 **PLAN 1**
1 : 50 **GROUND FLOOR EXISTING**




2 101 **PLAN 2**
1 : 50 **GROUND FLOOR PROPOSED**

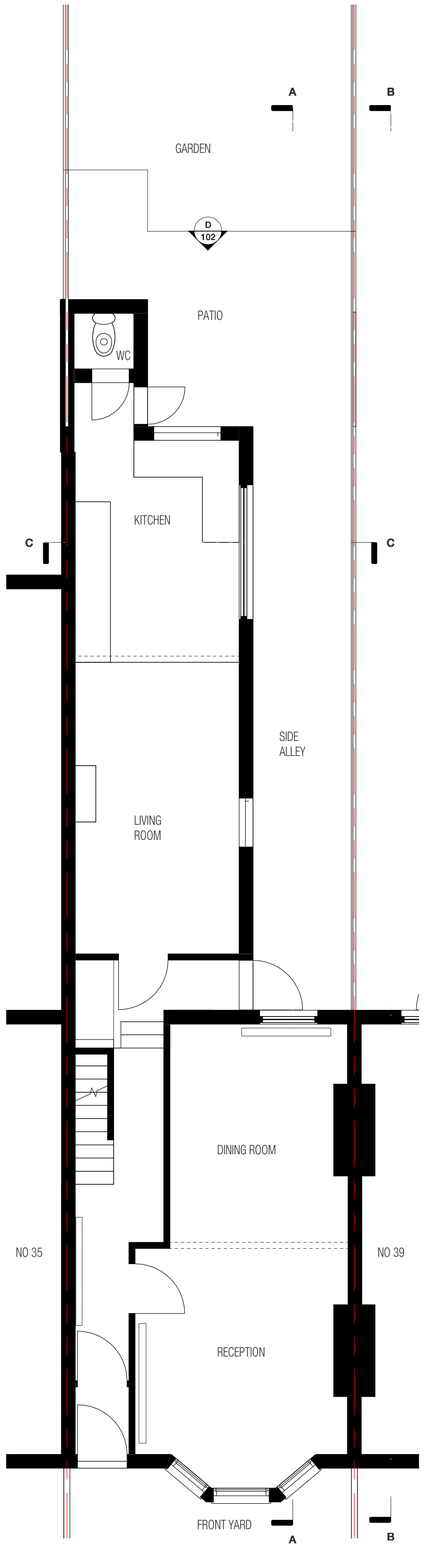


3 101 **PLAN 3**
1 : 50 **FIRST FLOOR EXISTING**

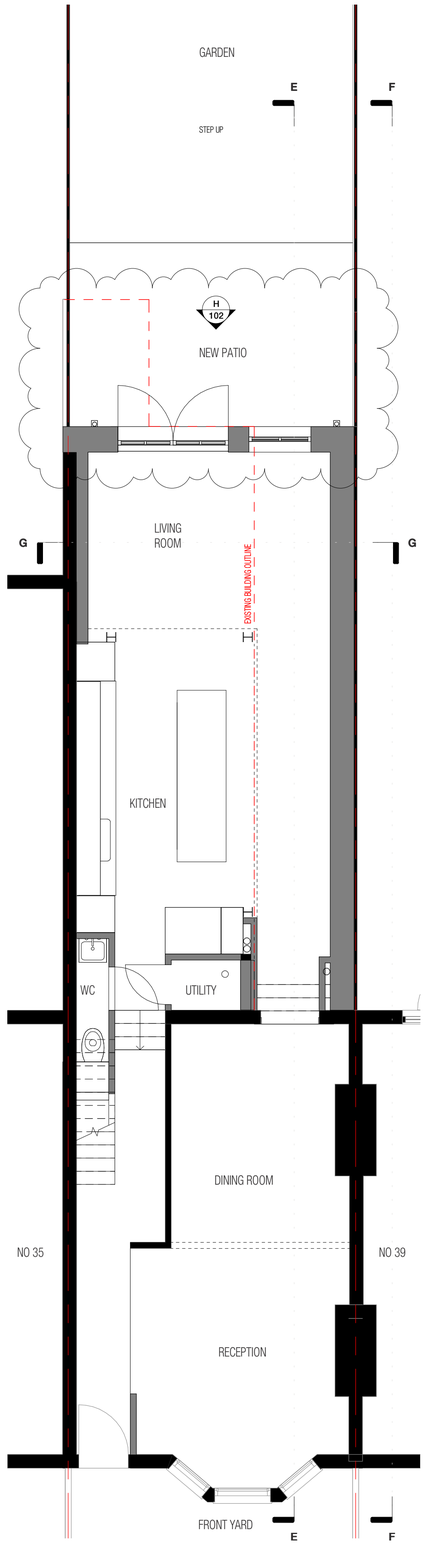


4 101 **PLAN 4**
1 : 50 **FIRST FLOOR PROPOSED**

0 0.5 1 2 5 m

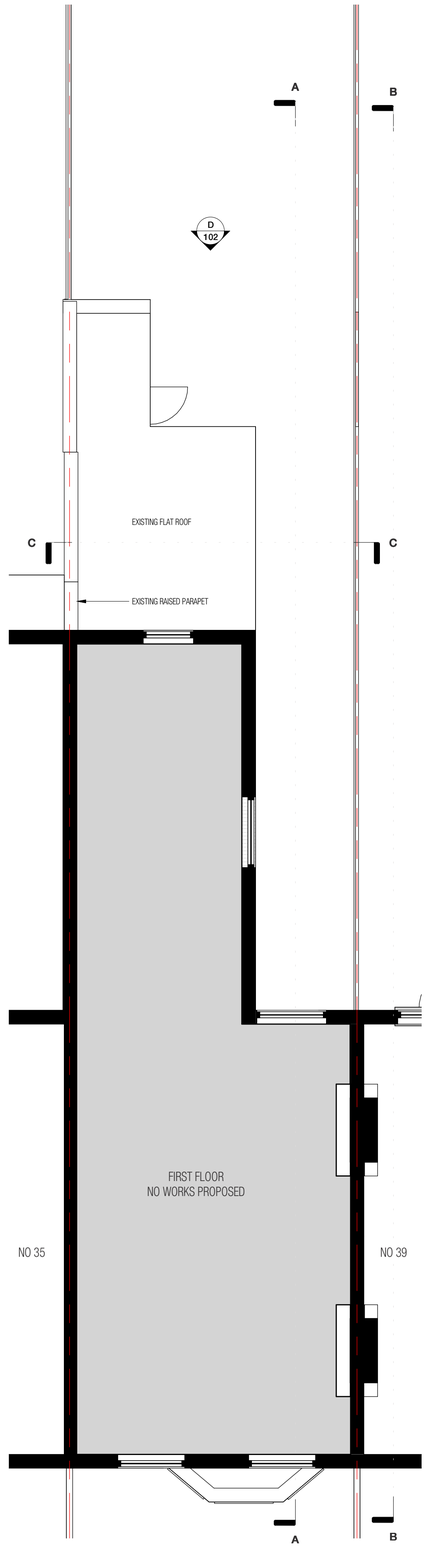NORTH

LEGEND
EXISTING
PROPOSED

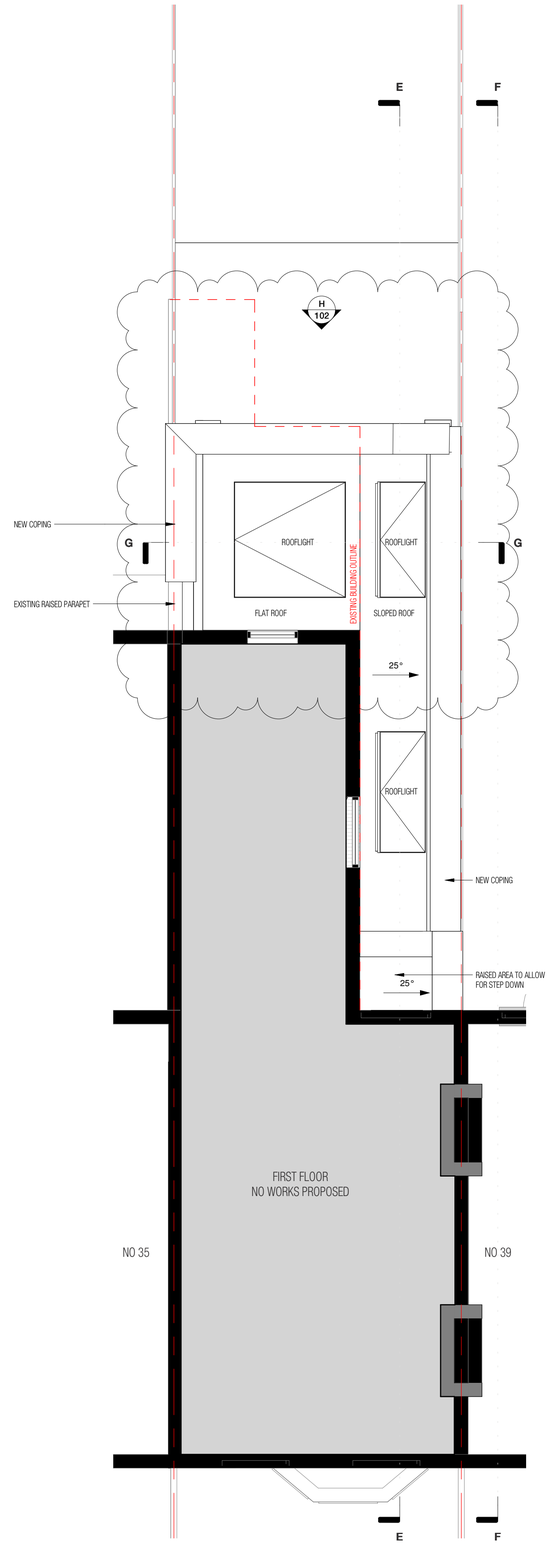PROJECT
37 PARK RIDINGS

TITLE
PLANS PLANNING

SCALE
1 : 50 @ A1

DATE
18/10/23

REF
37PR

DRAWN
AA

REVIEWED
AA

DRAWING NAME

| PROJECT | ORIGINATOR | ZONE | LEVEL | TYPE | ROLE | NUMBER |
|---|---|---|---|---|---|---|
| 37PR | SYN | ZZ | XX | DR | A | 101 |

STATUS
SUITABILITY DESCRIPTION
PLANNING

REVISION
C

REVISION DESCRIPTION