


PROPOSED

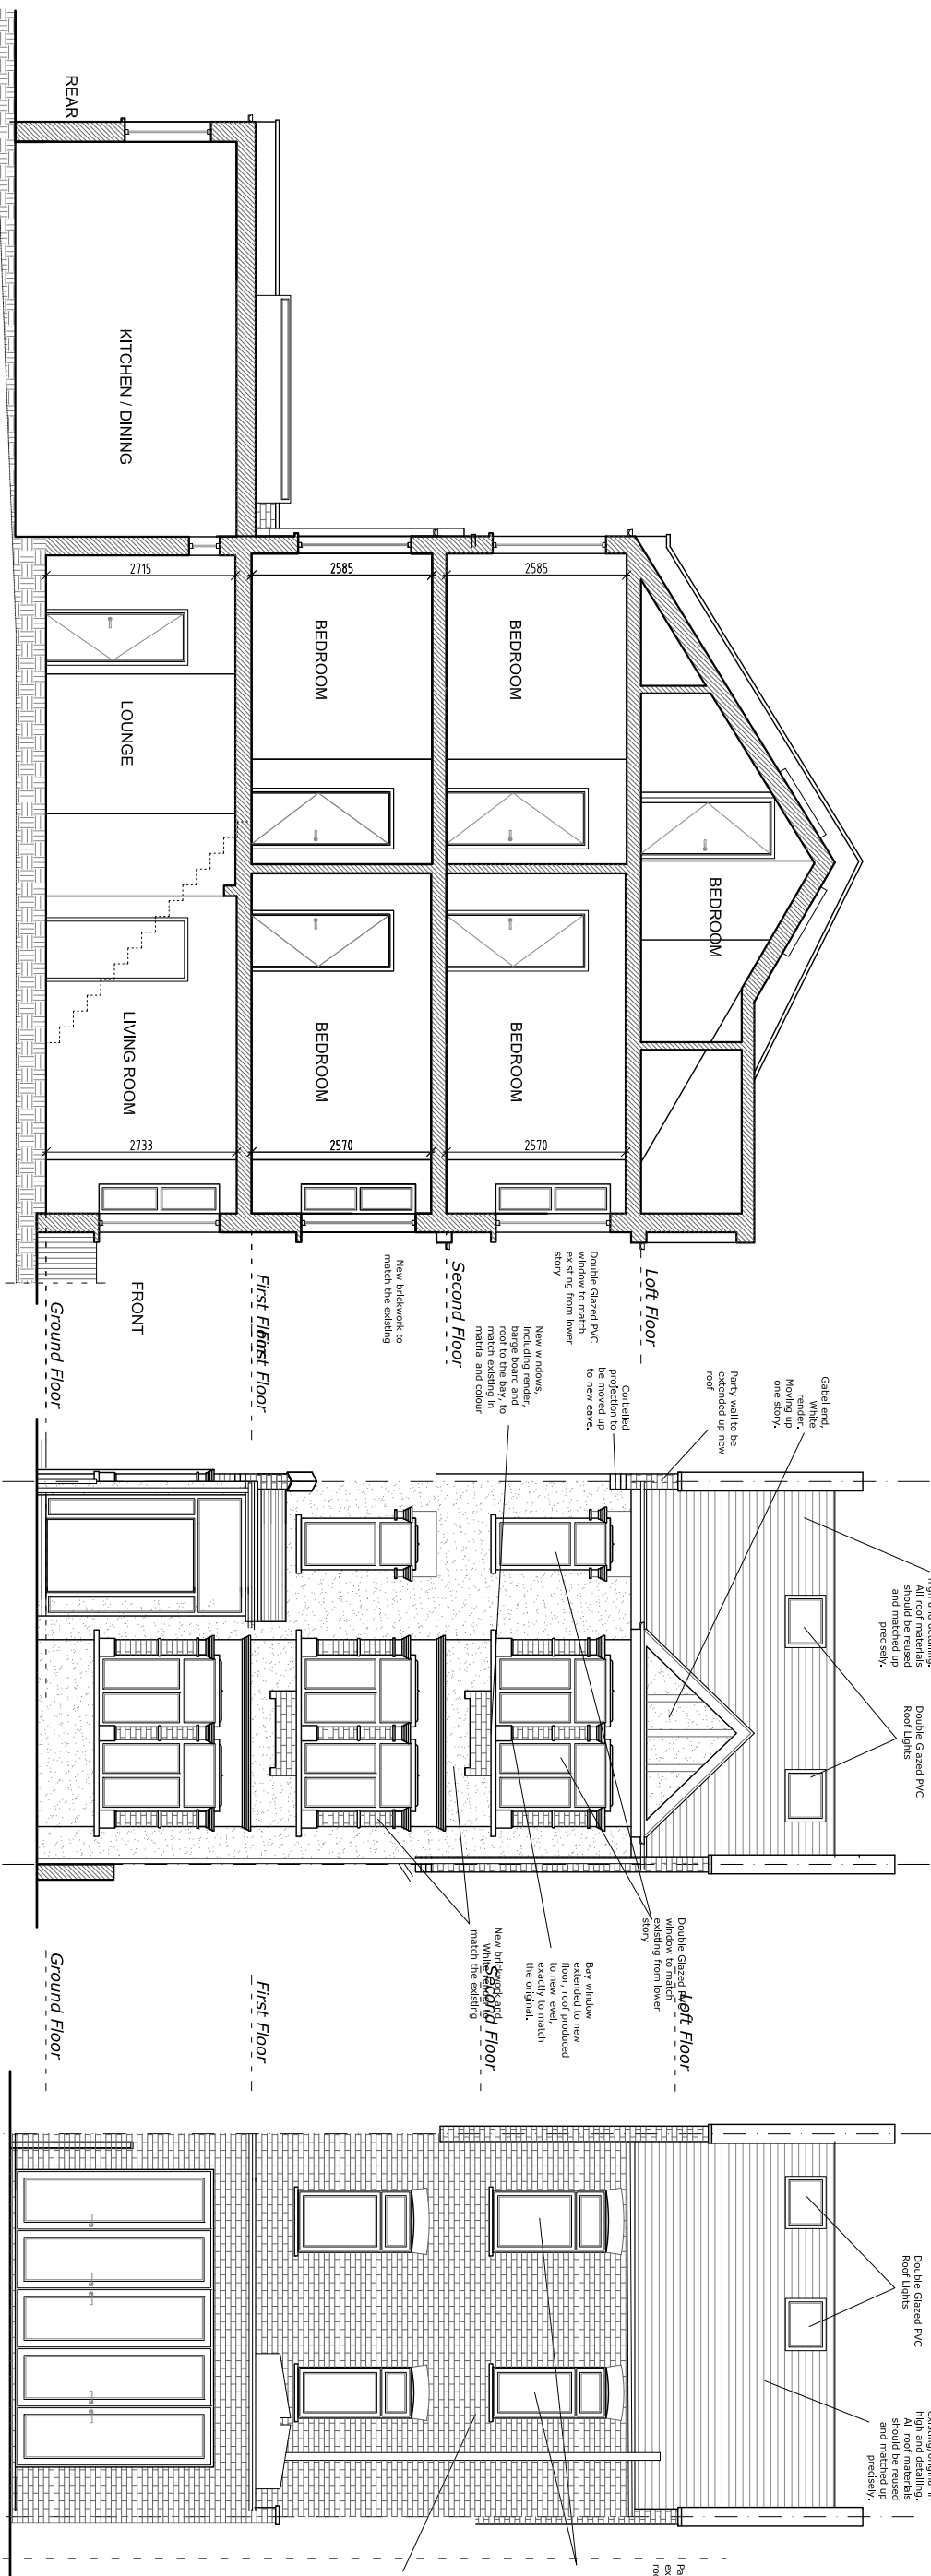

Proposed Front Elevation

Proposed Rear Elevation

