


notes:

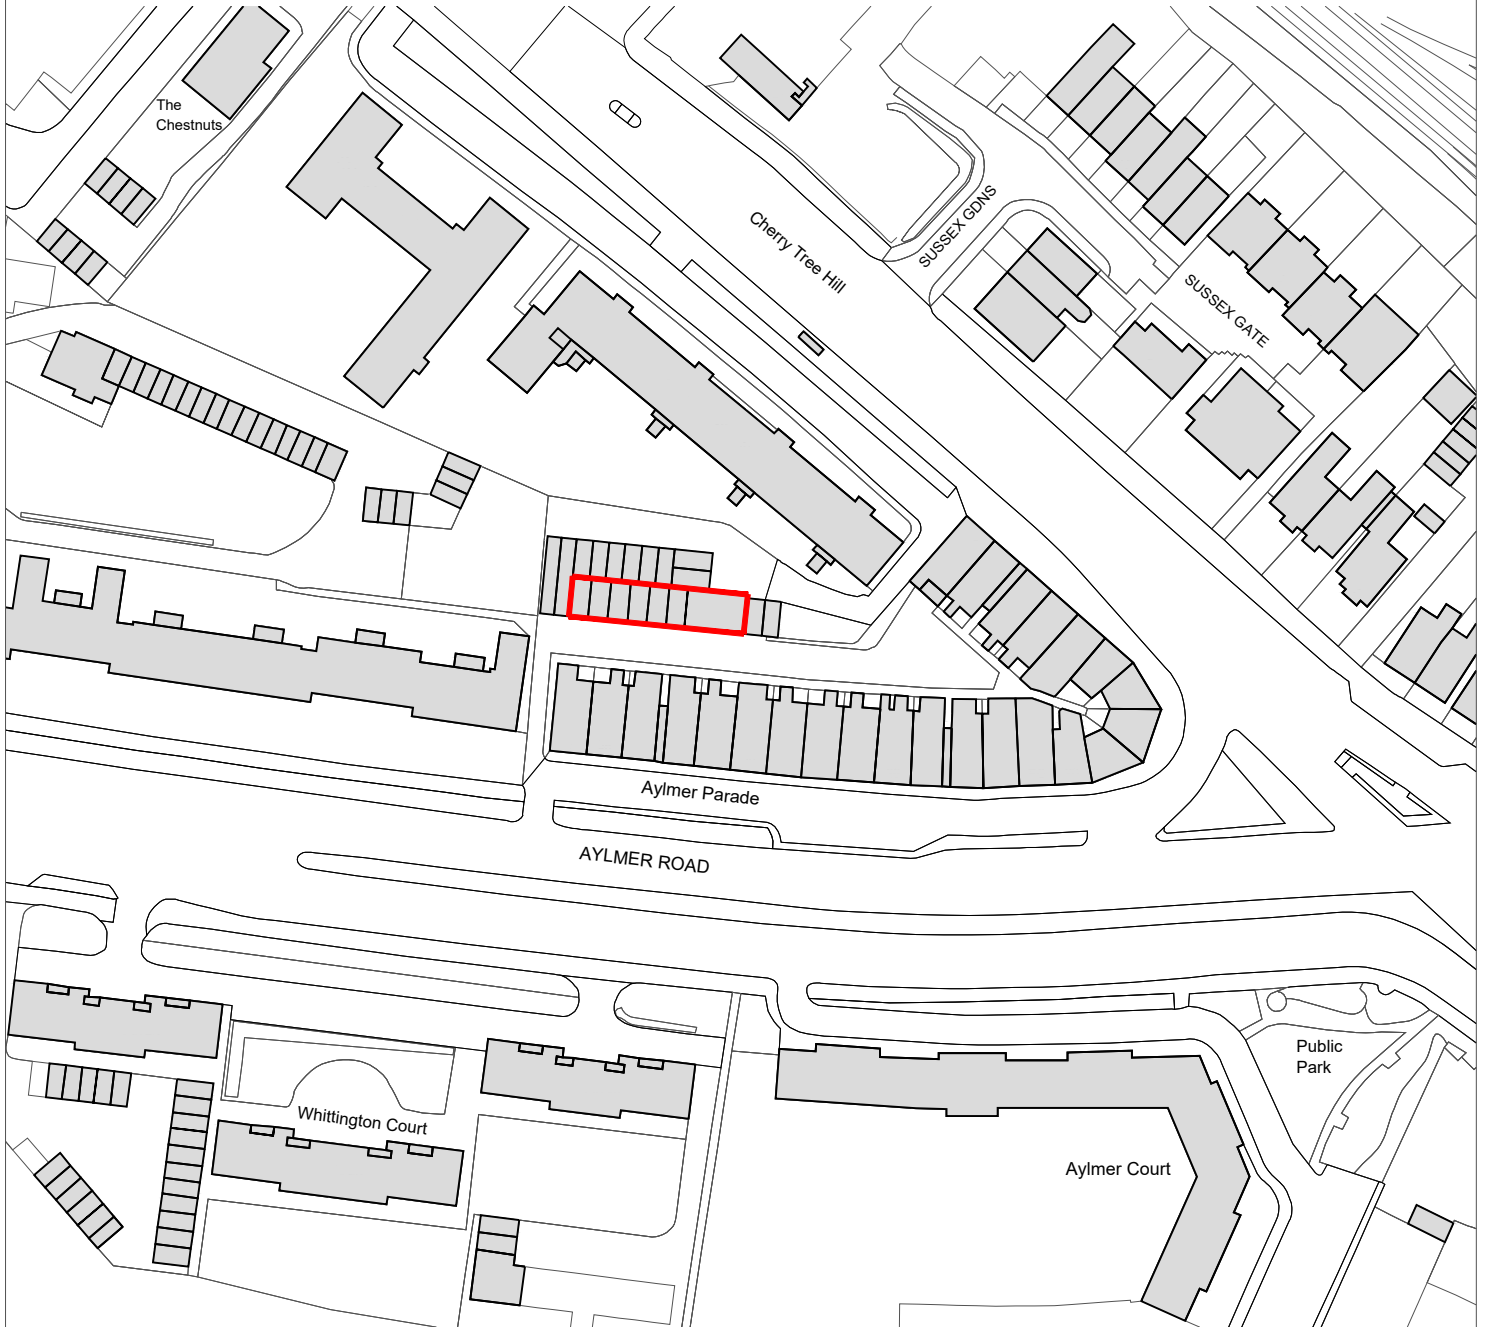

Application Boundary

Notes
Road to rear of Aylmer Parade in ownership of others, right of way established

rev: date: comment(s): name: check:



ARCHITECTS.
URBAN DESIGNERS.
PLANNERS.
PROJECT MANAGERS.
LANDSCAPE ARCHITECTS.
WE ARE IDP.

status: **PLANNING** RIBA Stage: **3**

client: **Palas Developments Limited**

job: **14-37 Aylmer Parade, East Finchley**

title: **Location Plan**

drawn: **SL** date: **Jan 2024**

checked: **SoN** scale @ a4: **1:1250**

job no: **C4189** drg no: **001 Rev#**

IDP GROUP 27 SPON STREET COVENTRY CV1 3BA

T: +44 (0)24 7652 7600 E: info@idpgroup.com

www.weareidp.com



0 10 20 30 40 50 60 70 80 90 100
scale 1:1250 metres