


© this drawing and the building works depicted are the copyright of **idp** and may not be reproduced or amended except by written permission. no liability will be accepted for amendments made by other persons.


all dimensions to be checked on site and architect notified of any discrepancies prior to commencement.
do not scale.

Notes
Road to rear of Aylmer Parade in ownership of others, right of way established.


As existing information produced and provided by others.

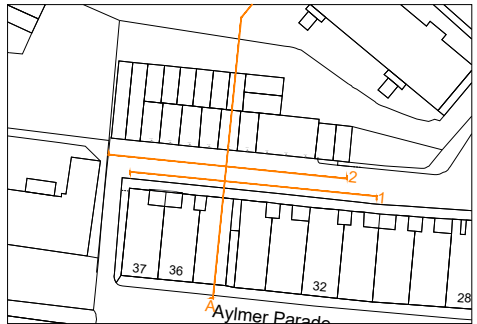

Elevation 1 | Aylmer Parade - North

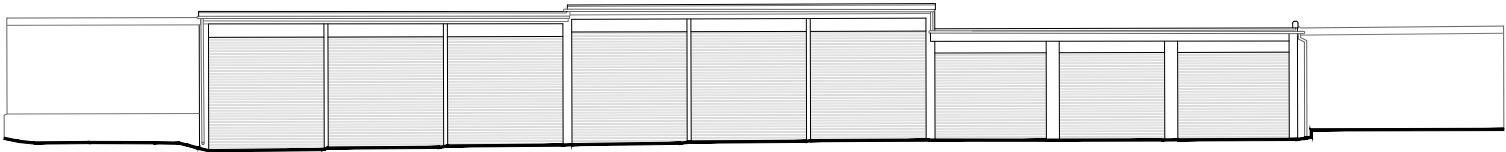

Elevation 2 | Aylmer Parade Garages - South

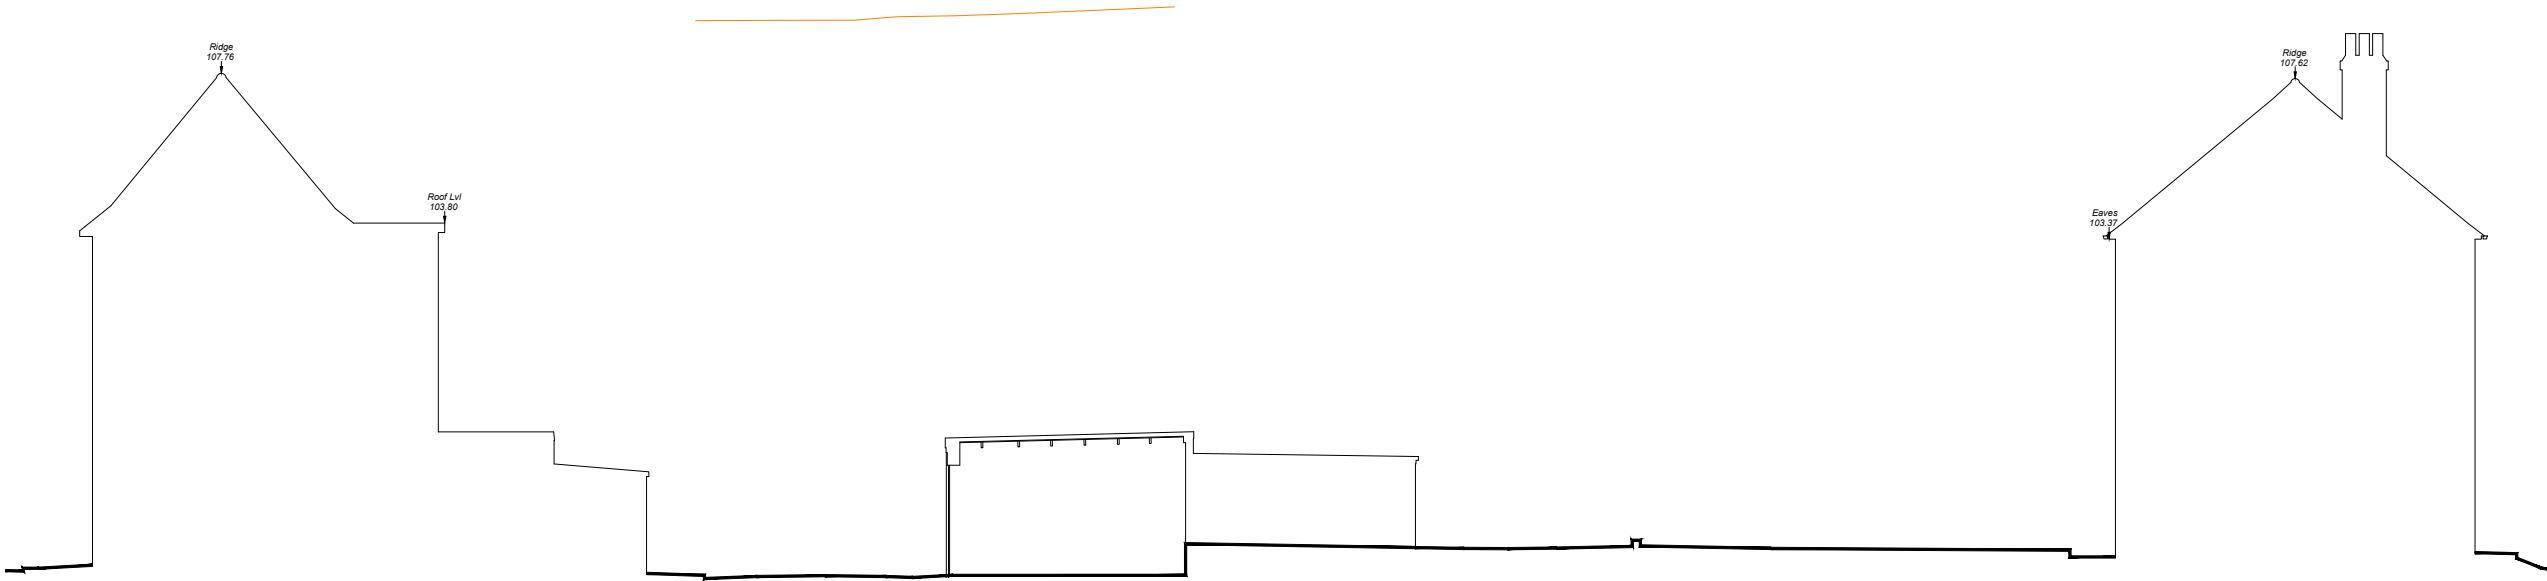

Section A | Aylmer Parade



rev: date: comment(s): name: check:



ARCHITECTS.
URBAN DESIGNERS.
PLANNERS.
PROJECT MANAGERS.
LANDSCAPE ARCHITECTS.
WE ARE IDP.

status: **Planning** 3

client: **Palas Developments Limited**

job: **14-37 Aylmer Parade, East Finchley**

title: **Existing Elevations**

drawn: **SL** date: **Jan 2024**

checked: **SoN** scale @ a3: **1:200**

job no: **C4189** drg no: **PL 004 Rev#**

IDP GROUP 27 SPON STREET COVENTRY CV1 3BA
T: +44 (0)24 7652 7600 E: info@idpgroup.com
www.weareidp.com