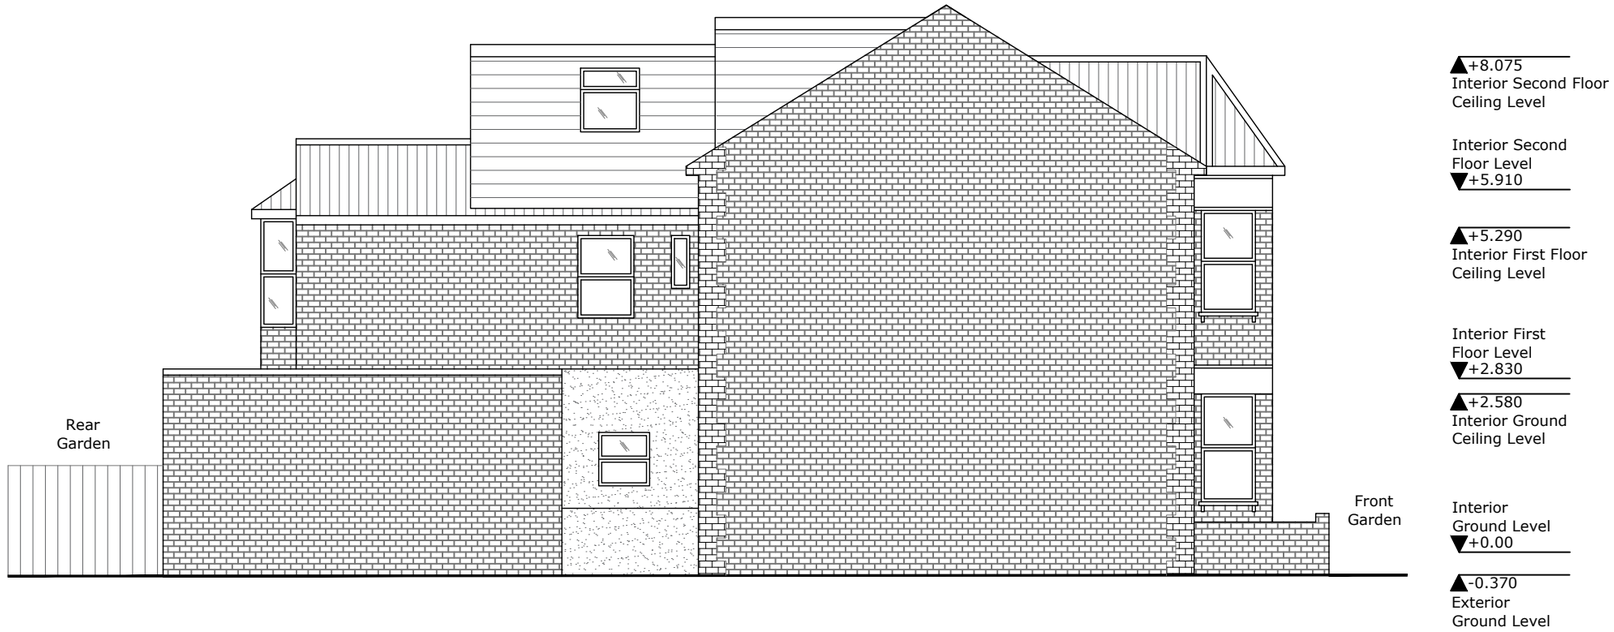

1 Proposed Side Elevation
1:100 - South Facing

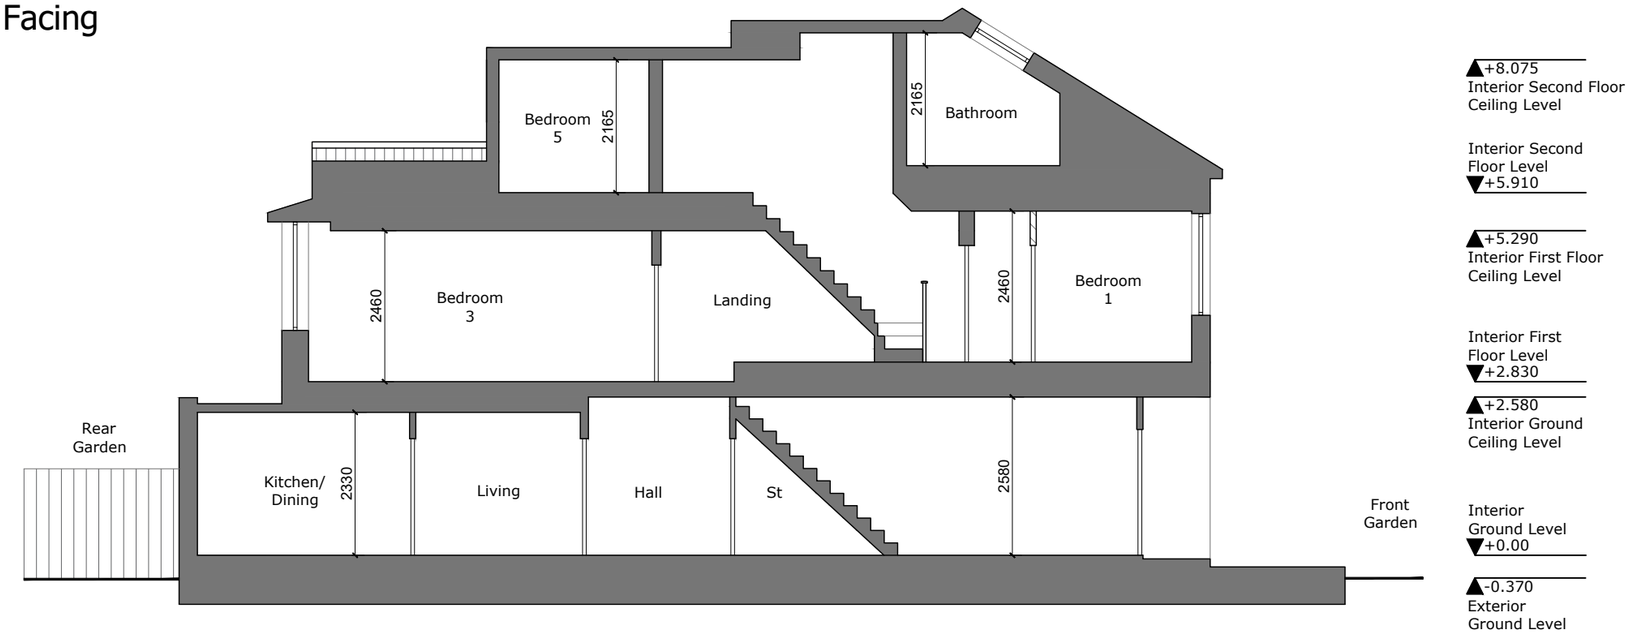

2 Proposed Section A
1:100

SCALE 1:100 (METRES)

0 5 10

Key
:Existing Walls
:Proposed Walls

Rev	Description	Date
PL01	Issued for Approval	24.02.02

Architectural Hub Ltd
Designing Dream Homes
Architectural Hub Ltd
The Old Stable Yard, Sandpit Lane, South Weald
Brentwood Essex CM14 5QE
www.architecturalhub.co.uk
info@architecturalhub.co.uk
01277 201 828

Client : Jordan Bostock
Job title : 25 Keston Road, London, N17 6PJ
Drg : Proposed Sections
scale @ A3 1:100 date: Feb 2024 drg. no. AHUB2401001_9