



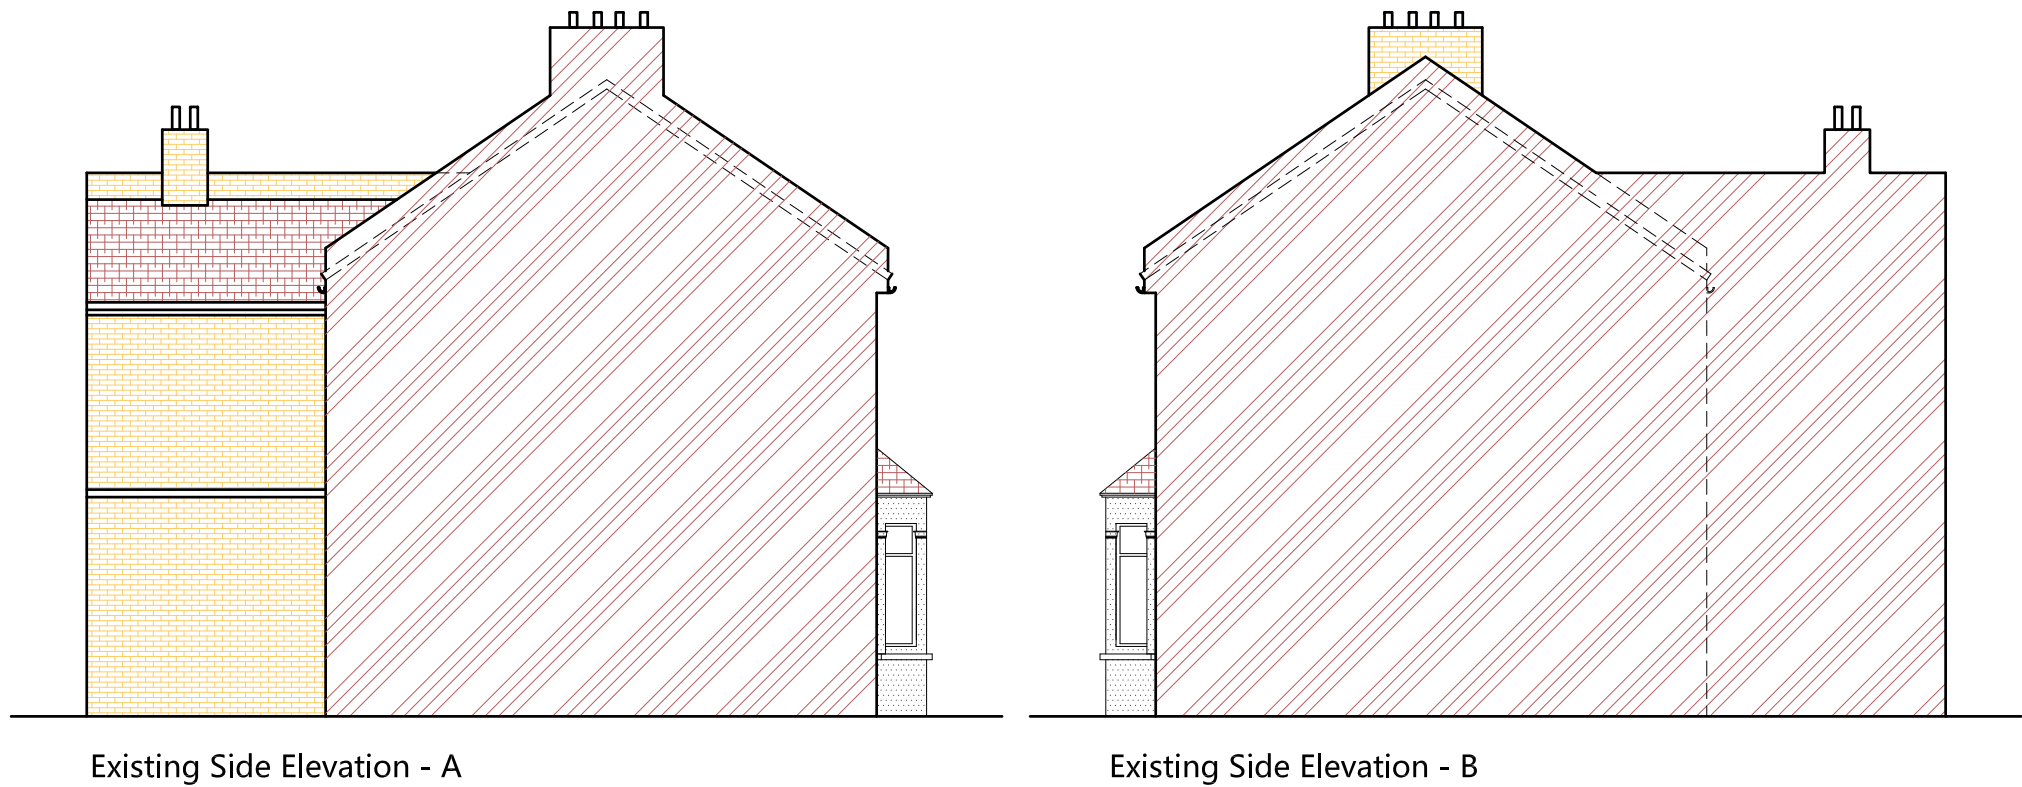

Existing Side Elevation - A

Existing Side Elevation - B

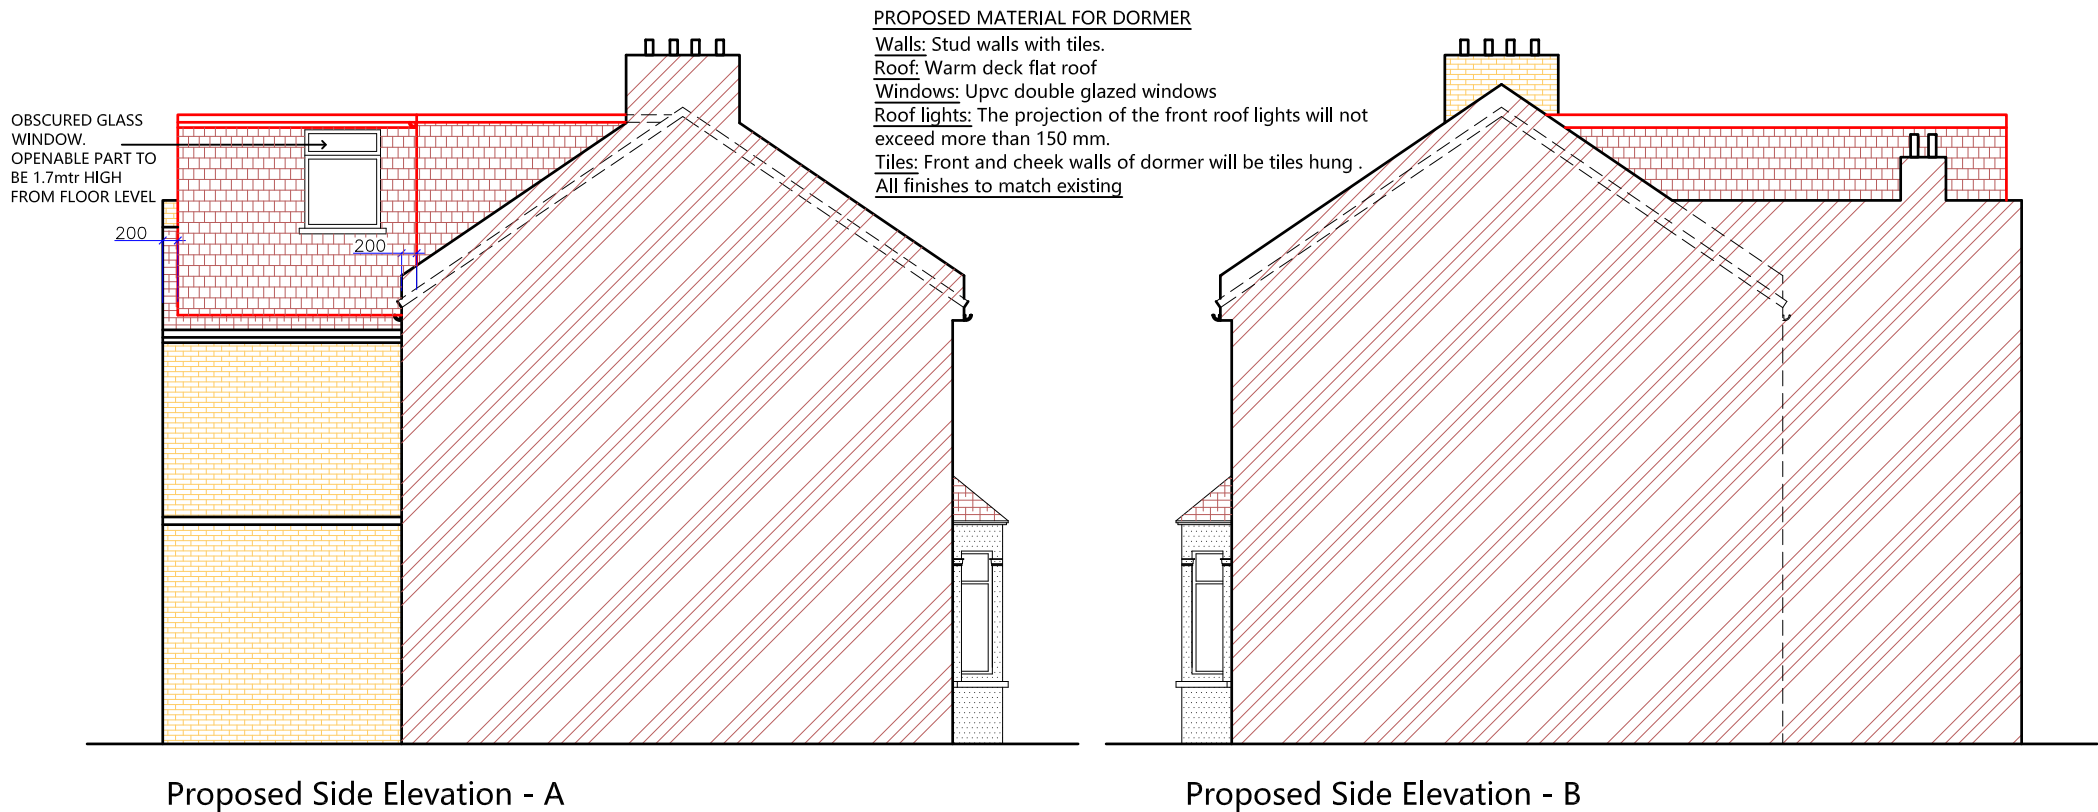

Proposed Side Elevation - A

Proposed Side Elevation - B

PROJECT ADDRESS 5 GORLESTON ROAD LONDON N15 5QR		DWG TITLE EXISTING AND PROPOSED ELEVATIONS		PARTY WALL NOTICES: PLEASE NOTE THAT BEFORE BUILDING WORKS COMMENCES IT IS THE RESPONSIBILITY OF BUILDER OR OWNER TO SERVE PARTY WALL NOTICES TO ALL NEIGHBOURS.		NOTES : THIS DRAWING IS COPYRIGHT AND MUST NOT BE TRACED OR COPIED IN ANY WAY OR FORM IN PART OR WHOLE BY ANY MEANS WHATSOEVER WITHOUT PRIOR WRITTEN CONSENT AND MAY ONLY BE USED BY THE PRESENT OWNER IN RELATION TO THE PROPERTY AS REFERRED TO ON THE DRAWING. THIS DRAWING MAY BE COPIED BY AN AUTHORISED OFFICER OF THE LOCAL AUTHORITY WITH THE SOLE PURPOSE TO ASSIST IN THE DETERMINATION OF A PLANNING OR BUILDING REGULATIONS APPLICATION AND MAY NOT BE USED FOR ANY OTHER PURPOSE UNLESS OTHERWISE AGREED IN WRITING.		FD30 = 30 MINUTE FIRE RESISTING DOOR AND FRAME		 Address: 27 KIMBERLEY AVENUE, ILFORD, IG2 7AR Email: info@smartskillsltd.co.uk Mobile: 07931 176 907 Mobile: 07494 466 930		 registered LABC Partner Authority Scheme					
CLIENT		SCALE		DATE		DWG #		ISSUE						DRAWN BY		EMERGENCY LIGHTING TO BS5266: Part 1 1988	
MR. IAN ROSS MS. GRACE KEISNER		1:100@A3		26/01/2024		N.A/5GR/104		A						AA		HE = HEAT DETECTOR	
												SD = SMOKE DETECTOR WITH SOUNDER					