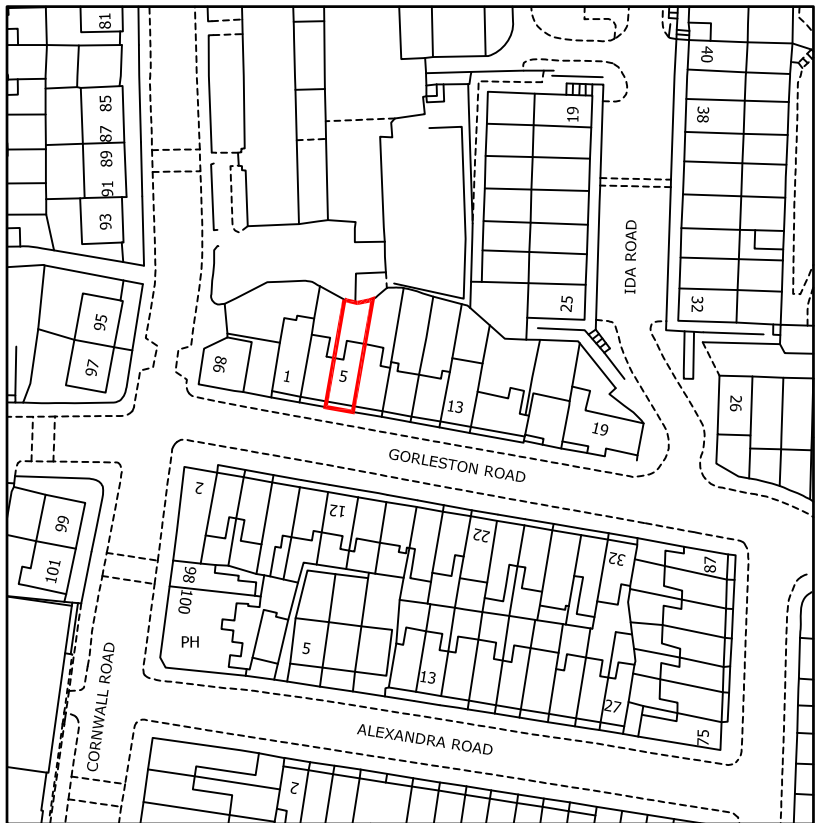


PROJECT:	DWG TITLE			
5 GORLESTON ROAD LONDON N15 5QR	LOCATION PLAN			
	DATE: 26/01/2024	DWG # N.A/5GR/107	SCALE: 1:1250@A4	