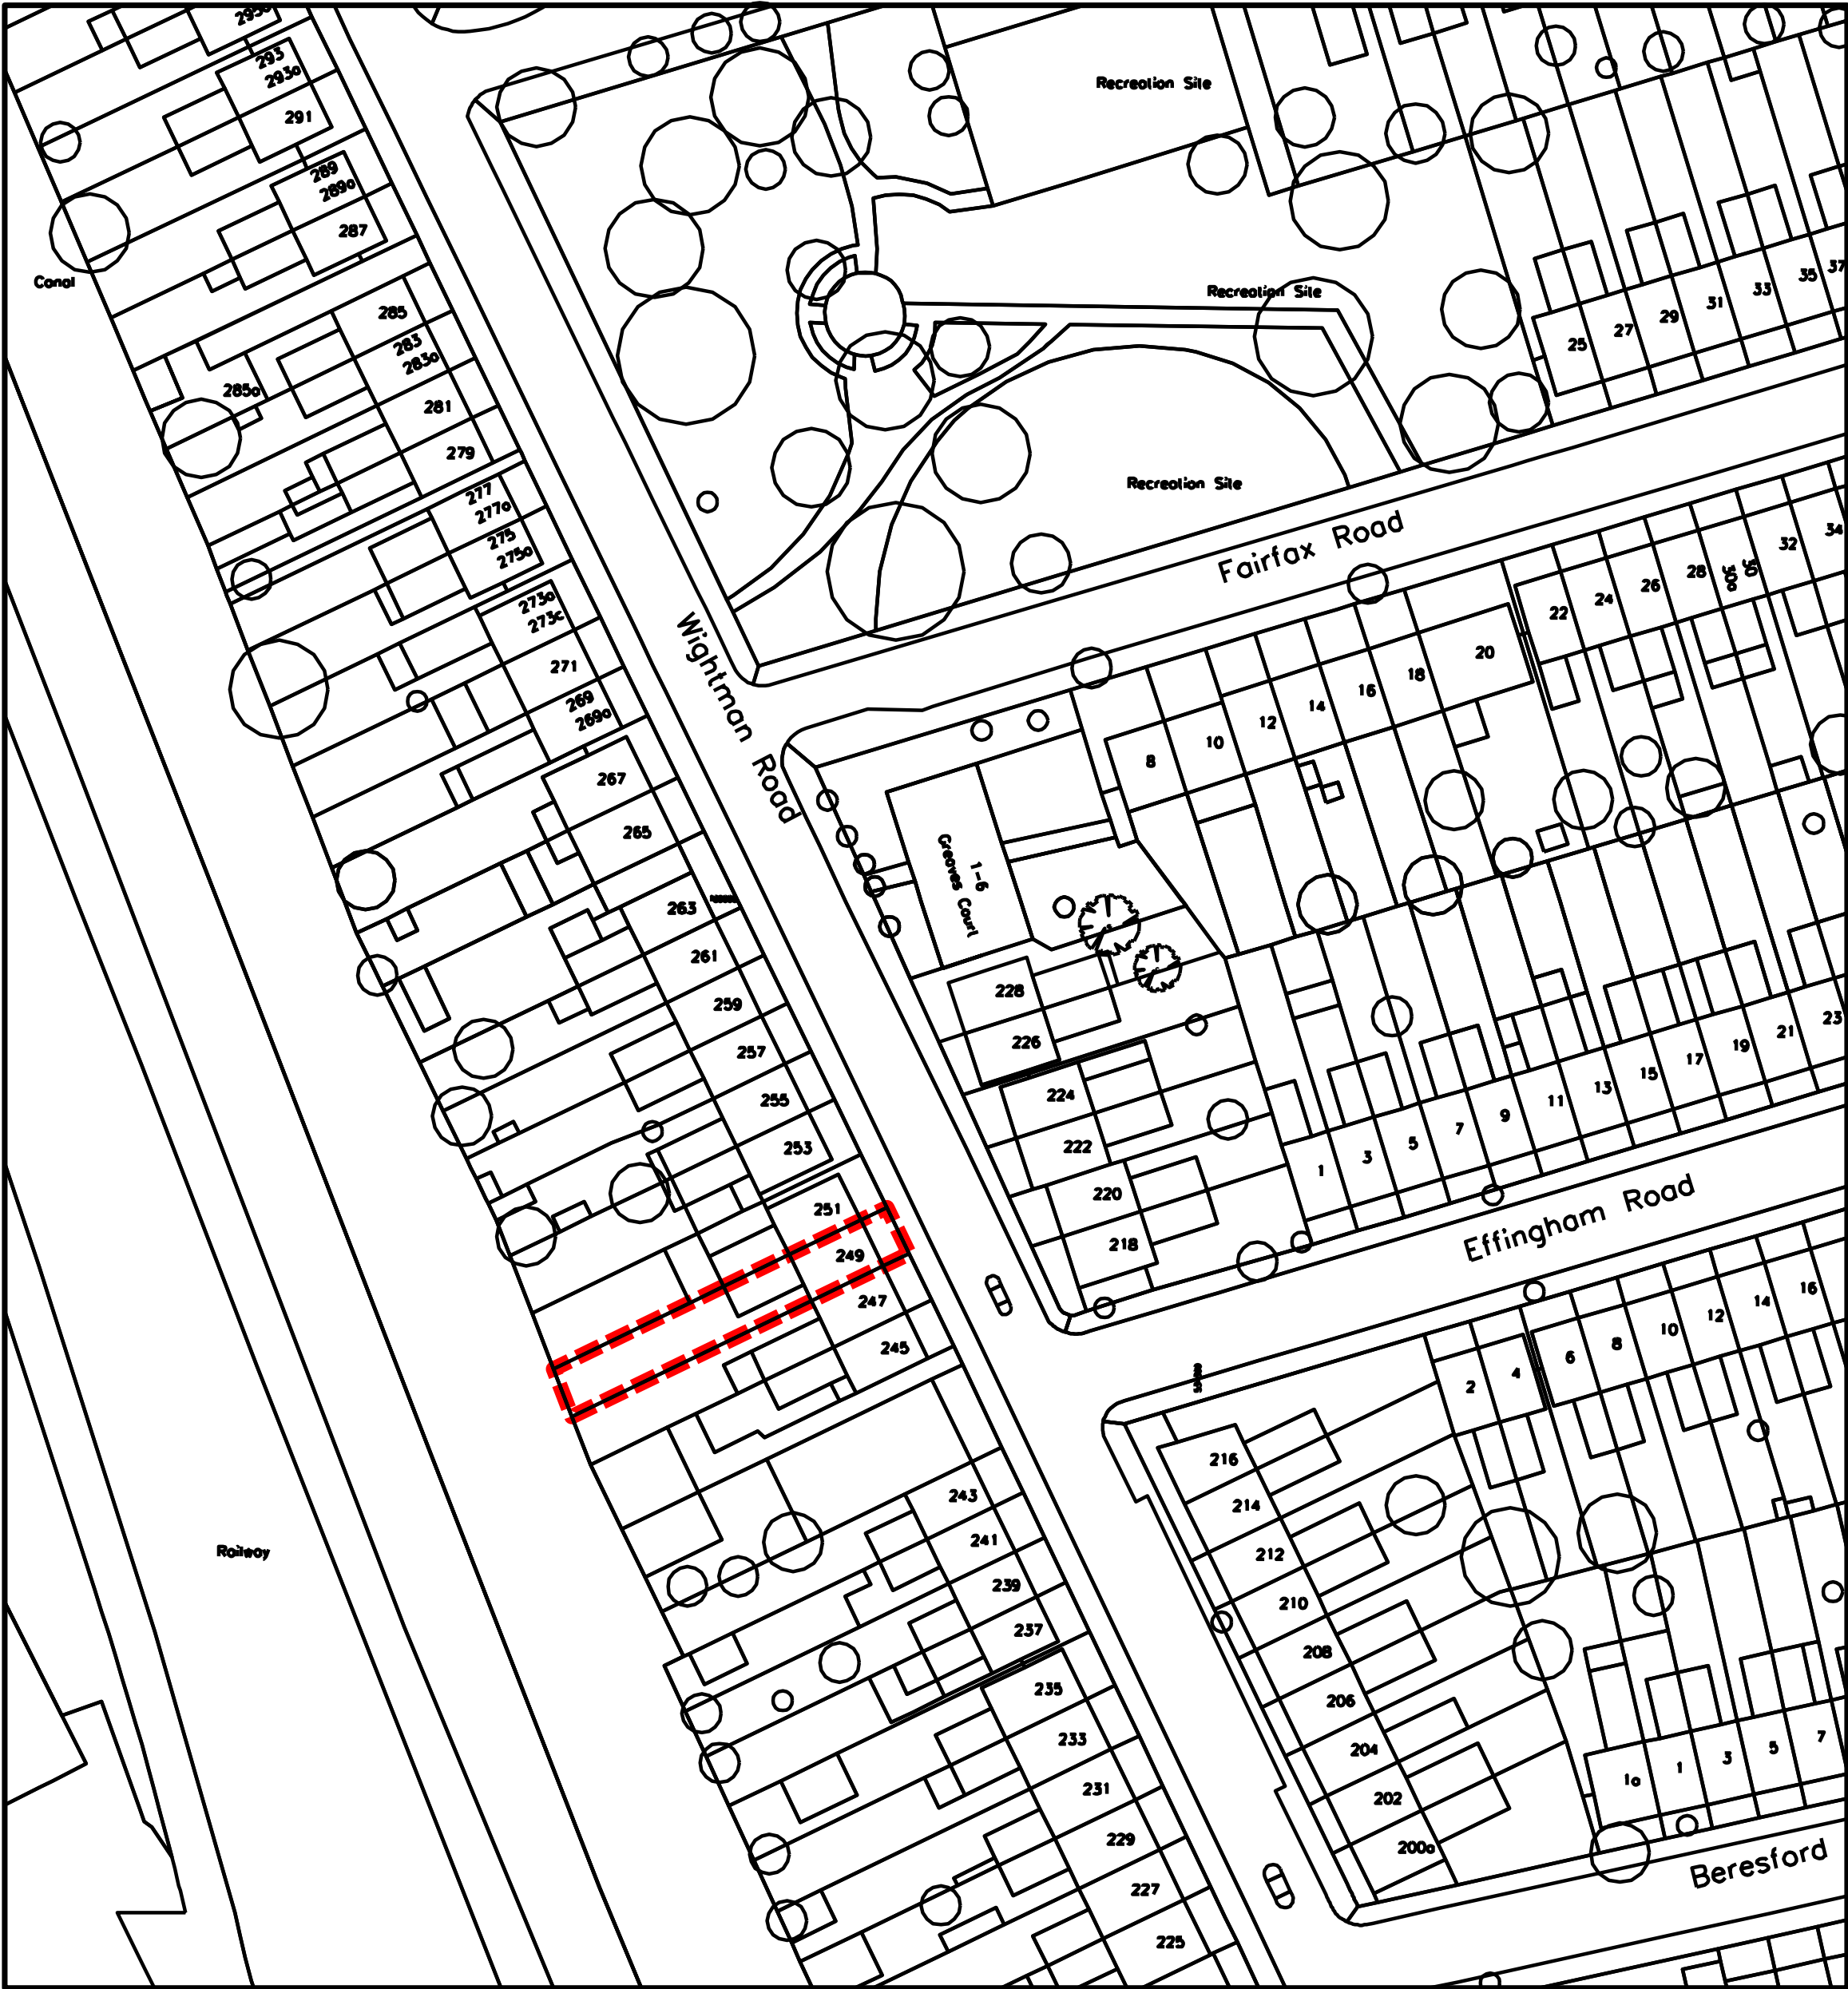


A	-		-	-	-
Rev	Notes		BY	Check	Date

REVISIONS

General Notes:
1. All dimensions to be checked on site.
2. Do not scale from this drawing.
3. Drawing to be read in conjunction with all other relevant information.
4. Do not measure dimensions directly from electronic drawings.

Drawing Status: **PLANNING**

Project:
249 Wightman Rd
Drawing Title:

Area Plan

drawing no.		revision		stage	
0/ 1000		-		1	
scale	size	drawn	date		
1:50	A1	GMT	January 2024		

A SITE LOCATION PLAN
02_1000 Plan 1:1250