



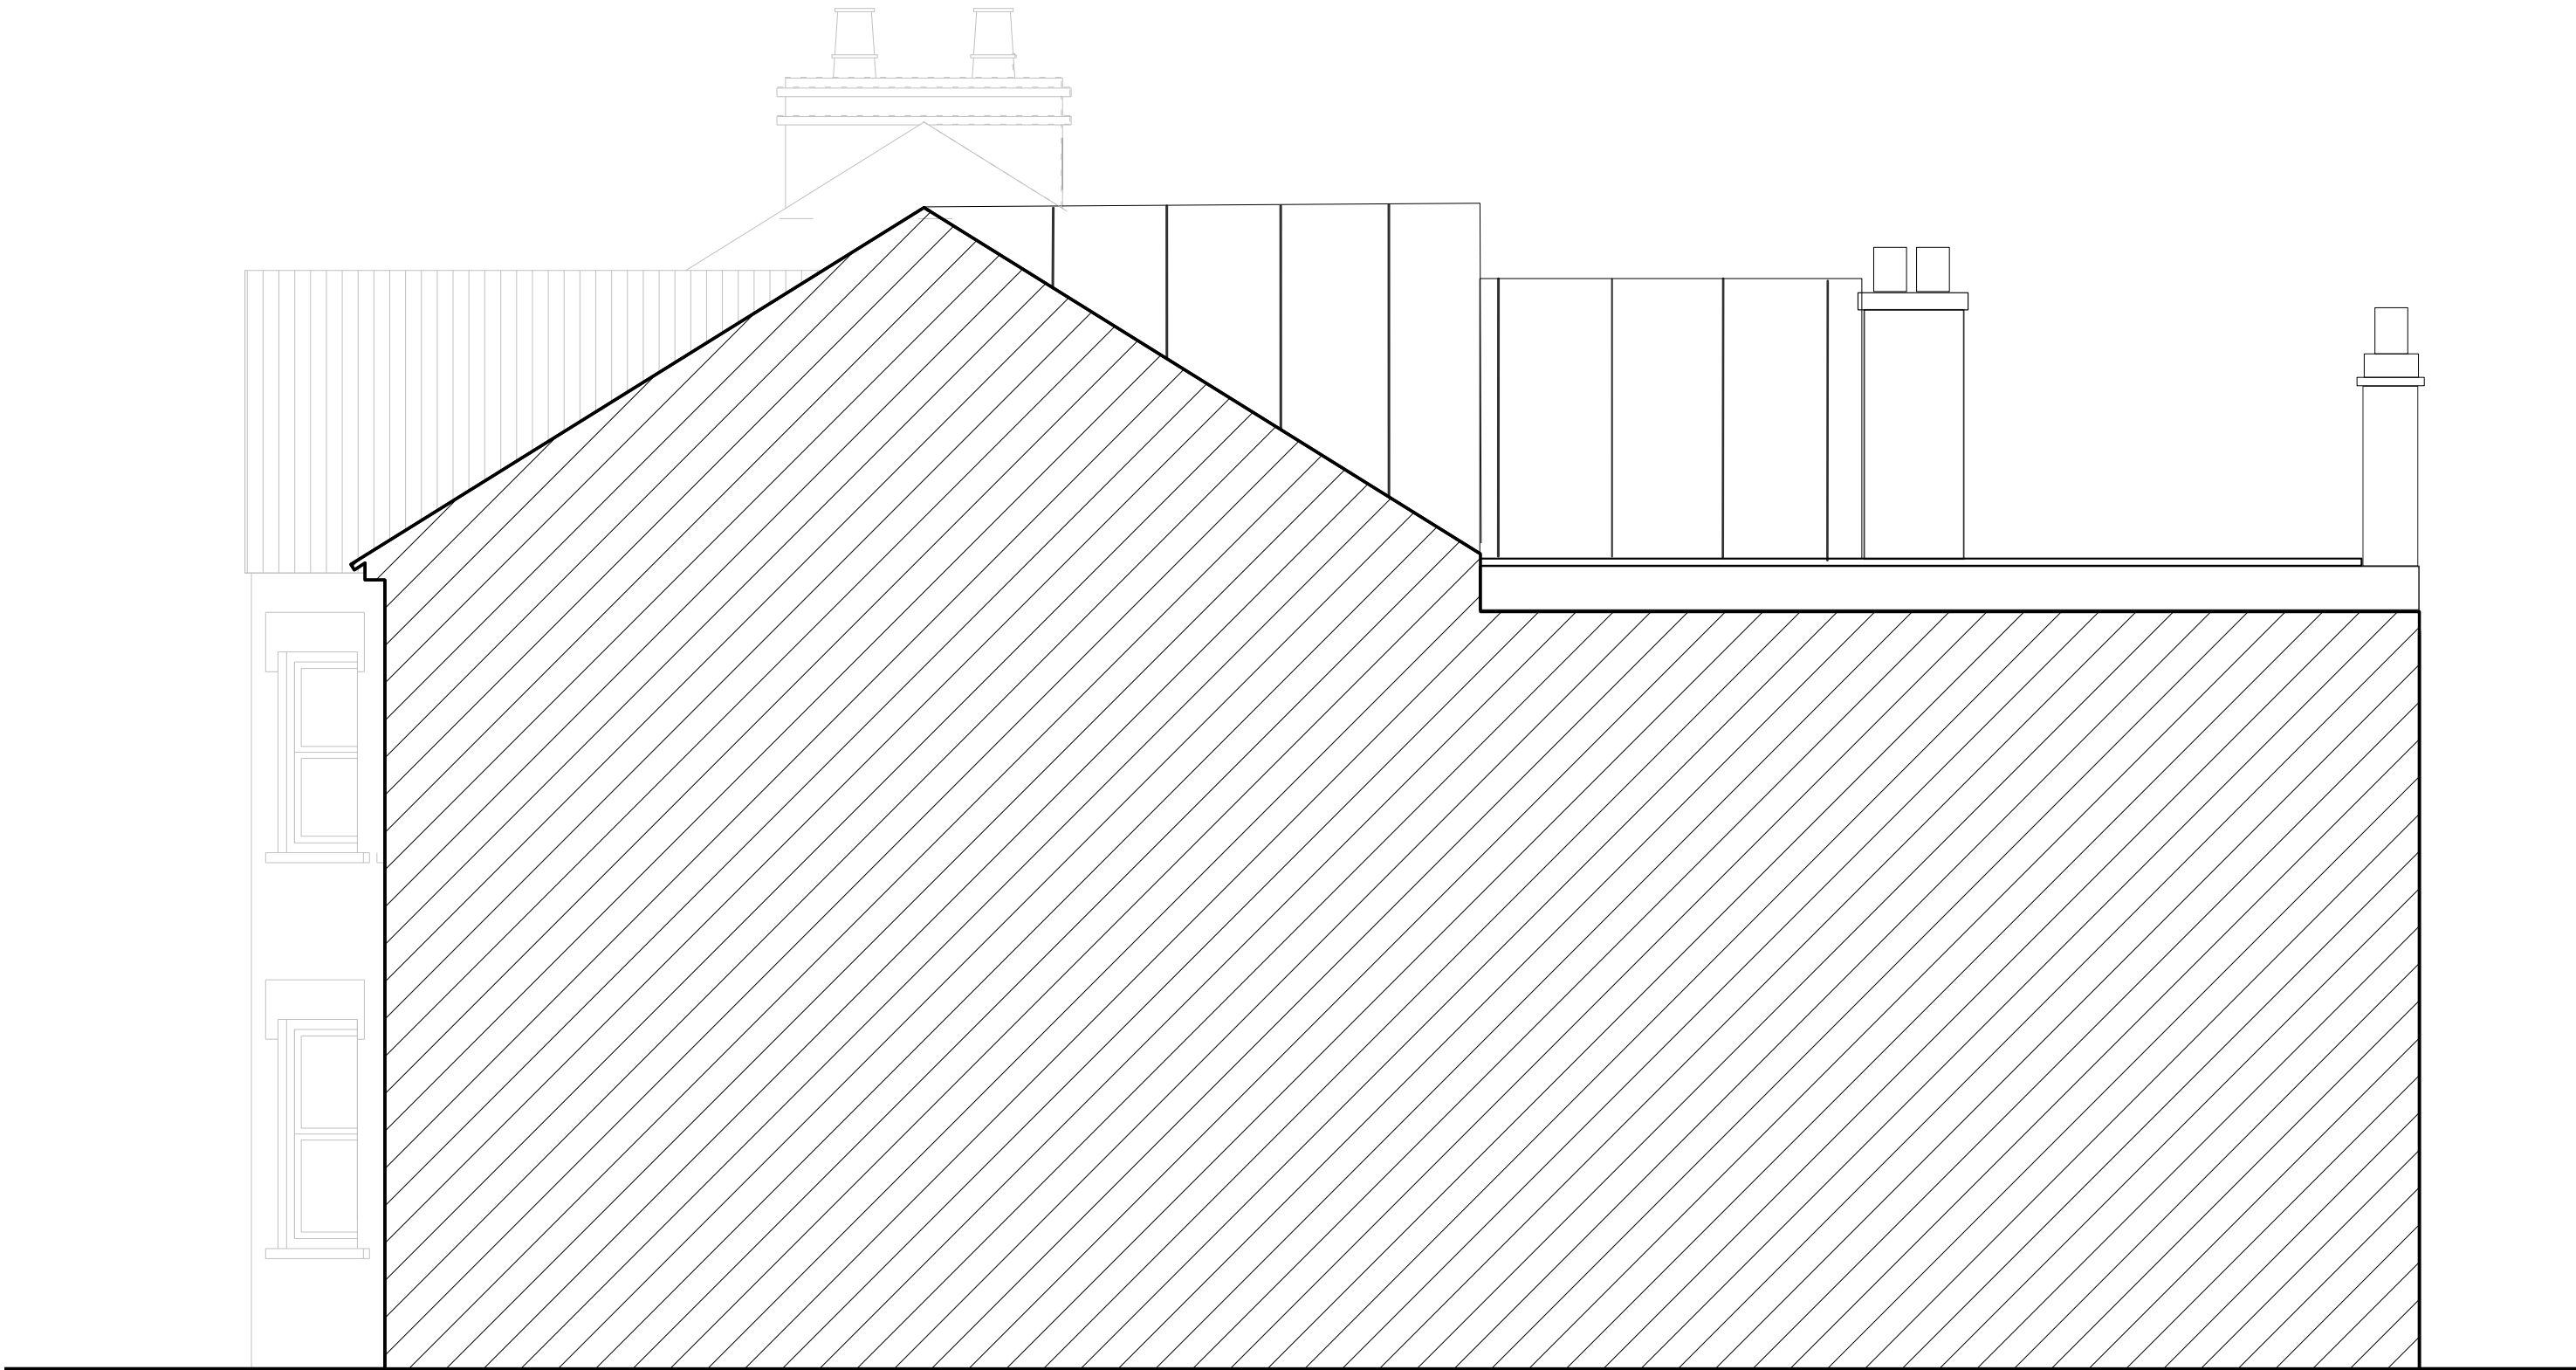


A SIDE ELEVATION 01
05-2000 Section 1:50



B SIDE ELEVATION 01
05-2000 Section 1:50

Key

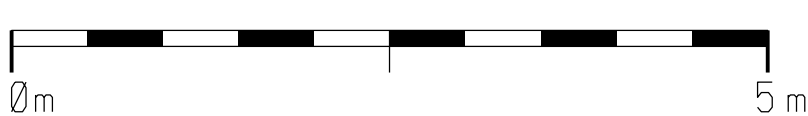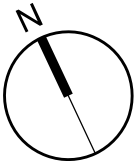

A	-	-	-	-
Rev	Notes	BY	Check	Date

REVISIONS

General Notes:
1. All dimensions to be checked on site.
2. Do not scale from this drawing.
3. Drawing to be read in conjunction with all other relevant information.
4. Do not measure dimensions directly from electronic drawings.

Drawing Status: **PLANNING**

Project:
Wightman Road
Drawing Title:
Existing Side Elevations

drawing no.		revision		stage	
2 / 4000		-		1	
scale	size	drawn	date		
1:50	A1	GMT	January 2024		