


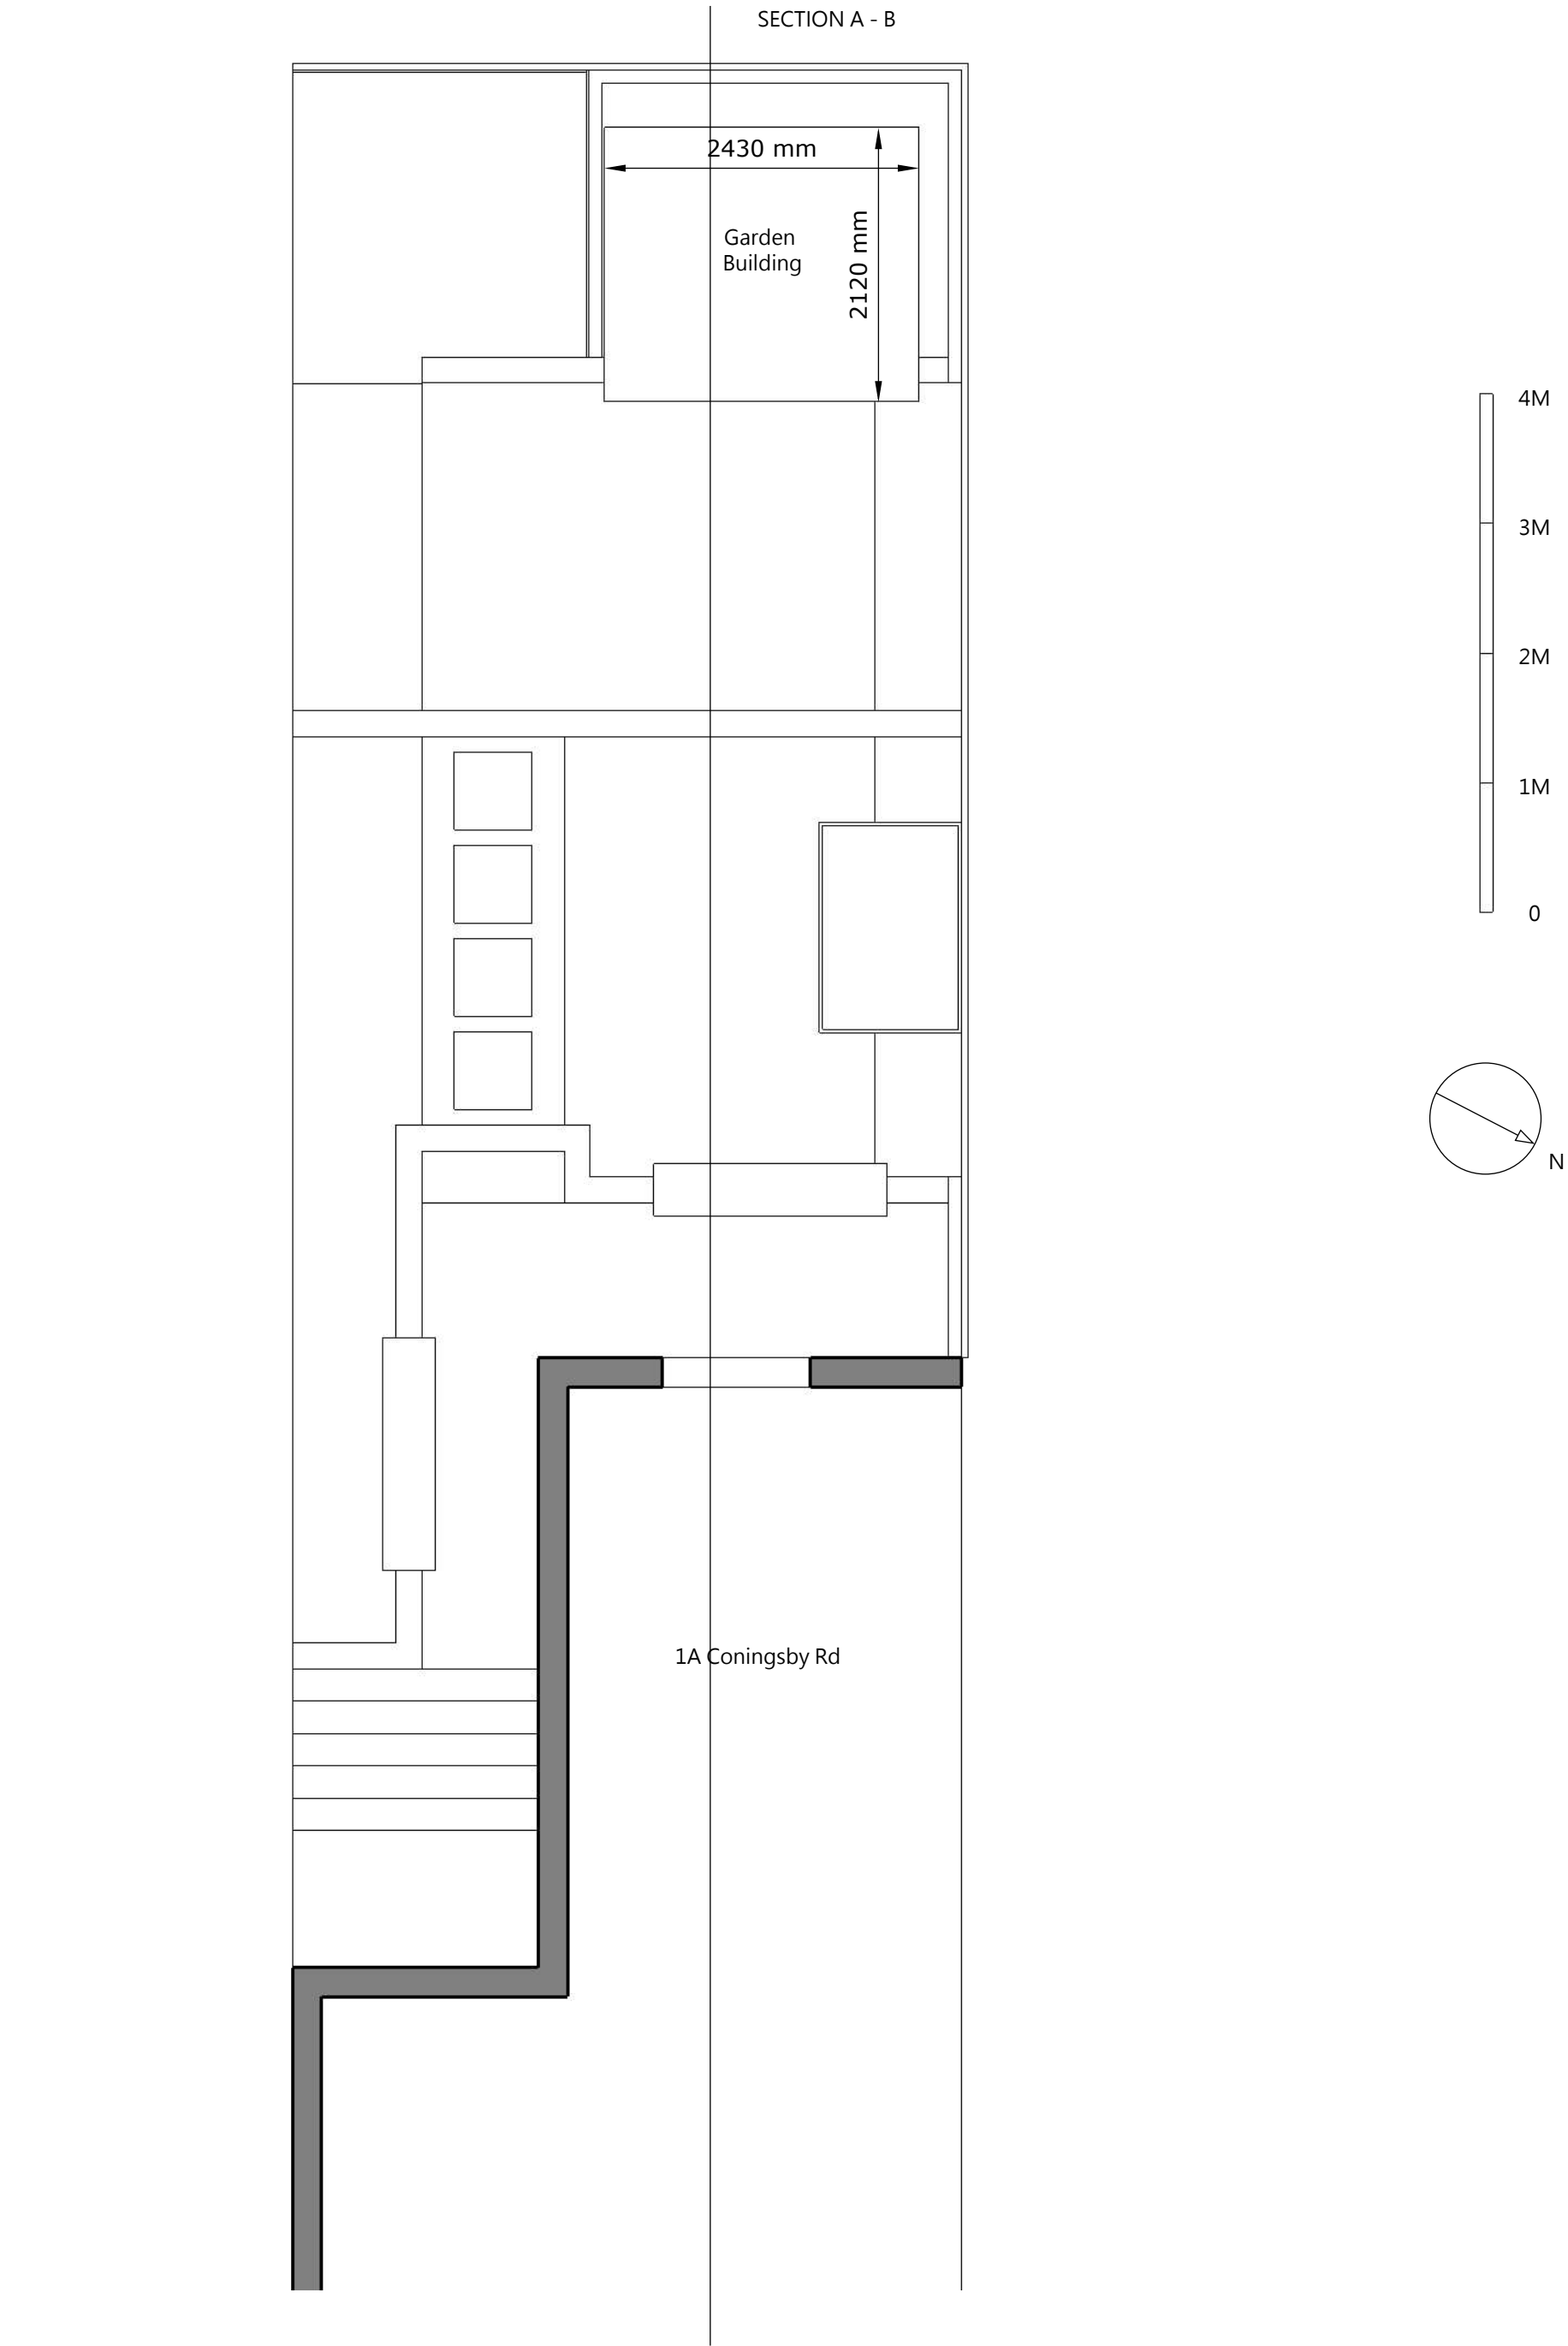

GARDEN TRANSFORMATIONS LTD
59 Tottenham Lane, London, N8 9BE
T: 020 8341 4325
www.gardentransformations.co.uk
Designer: Annie Evans

CLIENT NAME: Zeynep Ersoz


DATE: January 17, 2024

SCALE: 1:50 @ A3

DRAWING NO.: ERS_GB_1

ALL MEASUREMENTS SHOULD BE CHECKED ON SITE BY CONTRACTOR. DO NOT SCALE FROM THIS DRAWING

PLAN - Proposed Garden Building, 1a Coningsby Rd, London, N4 1EG

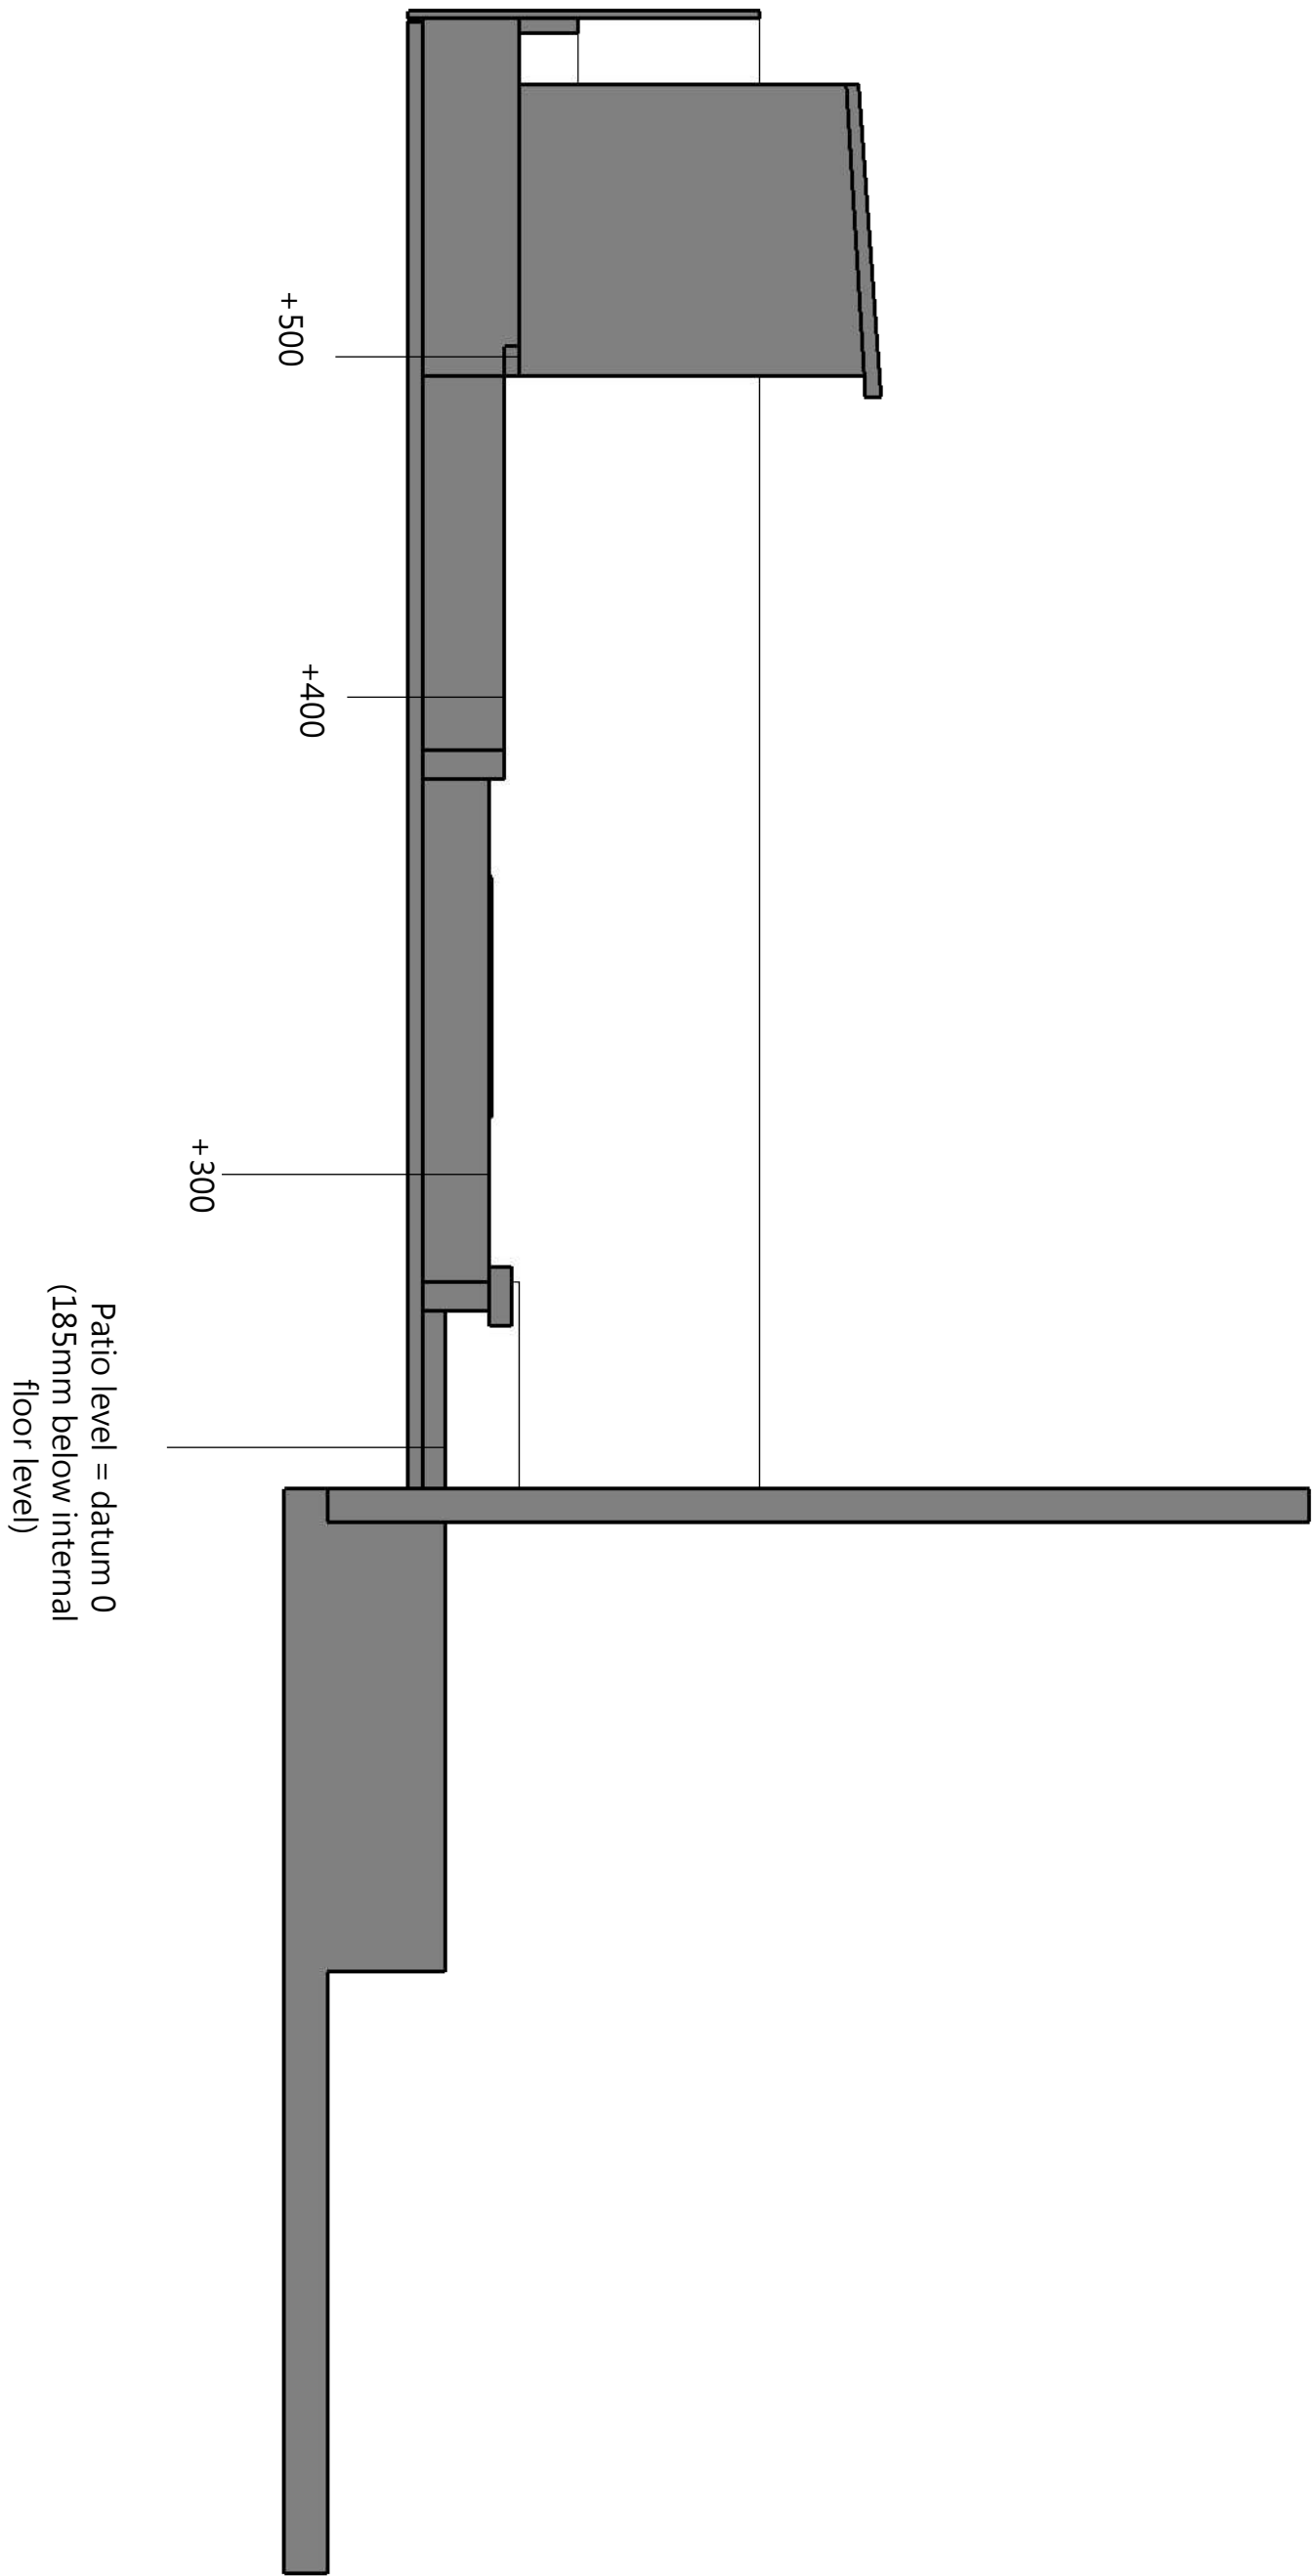

GARDEN TRANSFORMATIONS LTD
59 Tottenham Lane, London, N8 9BE
T: 020 8341 4325
www.gardentransformations.co.uk
Designer: Annie Evans

CLIENT NAME: Zeynep Ersoz

DATE: January 17, 2024

SCALE: 1:50 @ A3

DRAWING NO.: ERS_GB_1

ALL MEASUREMENTS SHOULD BE CHECKED ON SITE BY CONTRACTOR. DO NOT SCALE FROM THIS DRAWING

SECTION A-B



GARDEN TRANSFORMATIONS LTD
59 Tottenham Lane, London, N8 9BE
T: 020 8341 4325
www.gardentransformations.co.uk
Designer: Annie Evans

CLIENT NAME: Zeynep Ersoz

DATE: January 17, 2024

SCALE: 1:50 @ A3

DRAWING NO.: ERS_GB_1

ALL MEASUREMENTS SHOULD BE CHECKED ON SITE BY CONTRACTOR. DO NOT SCALE FROM THIS DRAWING

VISUALISATION



GARDEN TRANSFORMATIONS LTD
59 Tottenham Lane, London, N8 9BE
T: 020 8341 4325
www.gardentransformations.co.uk
Designer: Annie Evans

CLIENT NAME: Zeynep Ersoz

DATE: January 17, 2024

SCALE: 1:50 @ A3

DRAWING NO.: ERS_GB_1

ALL MEASUREMENTS SHOULD BE CHECKED ON SITE BY CONTRACTOR. DO NOT SCALE FROM THIS DRAWING

SITE PHOTOS



GARDEN TRANSFORMATIONS LTD
59 Tottenham Lane, London, N8 9BE
T: 020 8341 4325
www.gardentransformations.co.uk
Designer: Annie Evans

CLIENT NAME: Zeynep Ersoz


DATE: January 17, 2024

SCALE: 1:50 @ A3

DRAWING NO.: ERS_GB_1

ALL MEASUREMENTS SHOULD BE CHECKED ON SITE BY CONTRACTOR. DO NOT SCALE FROM THIS DRAWING

SITE PHOTOS

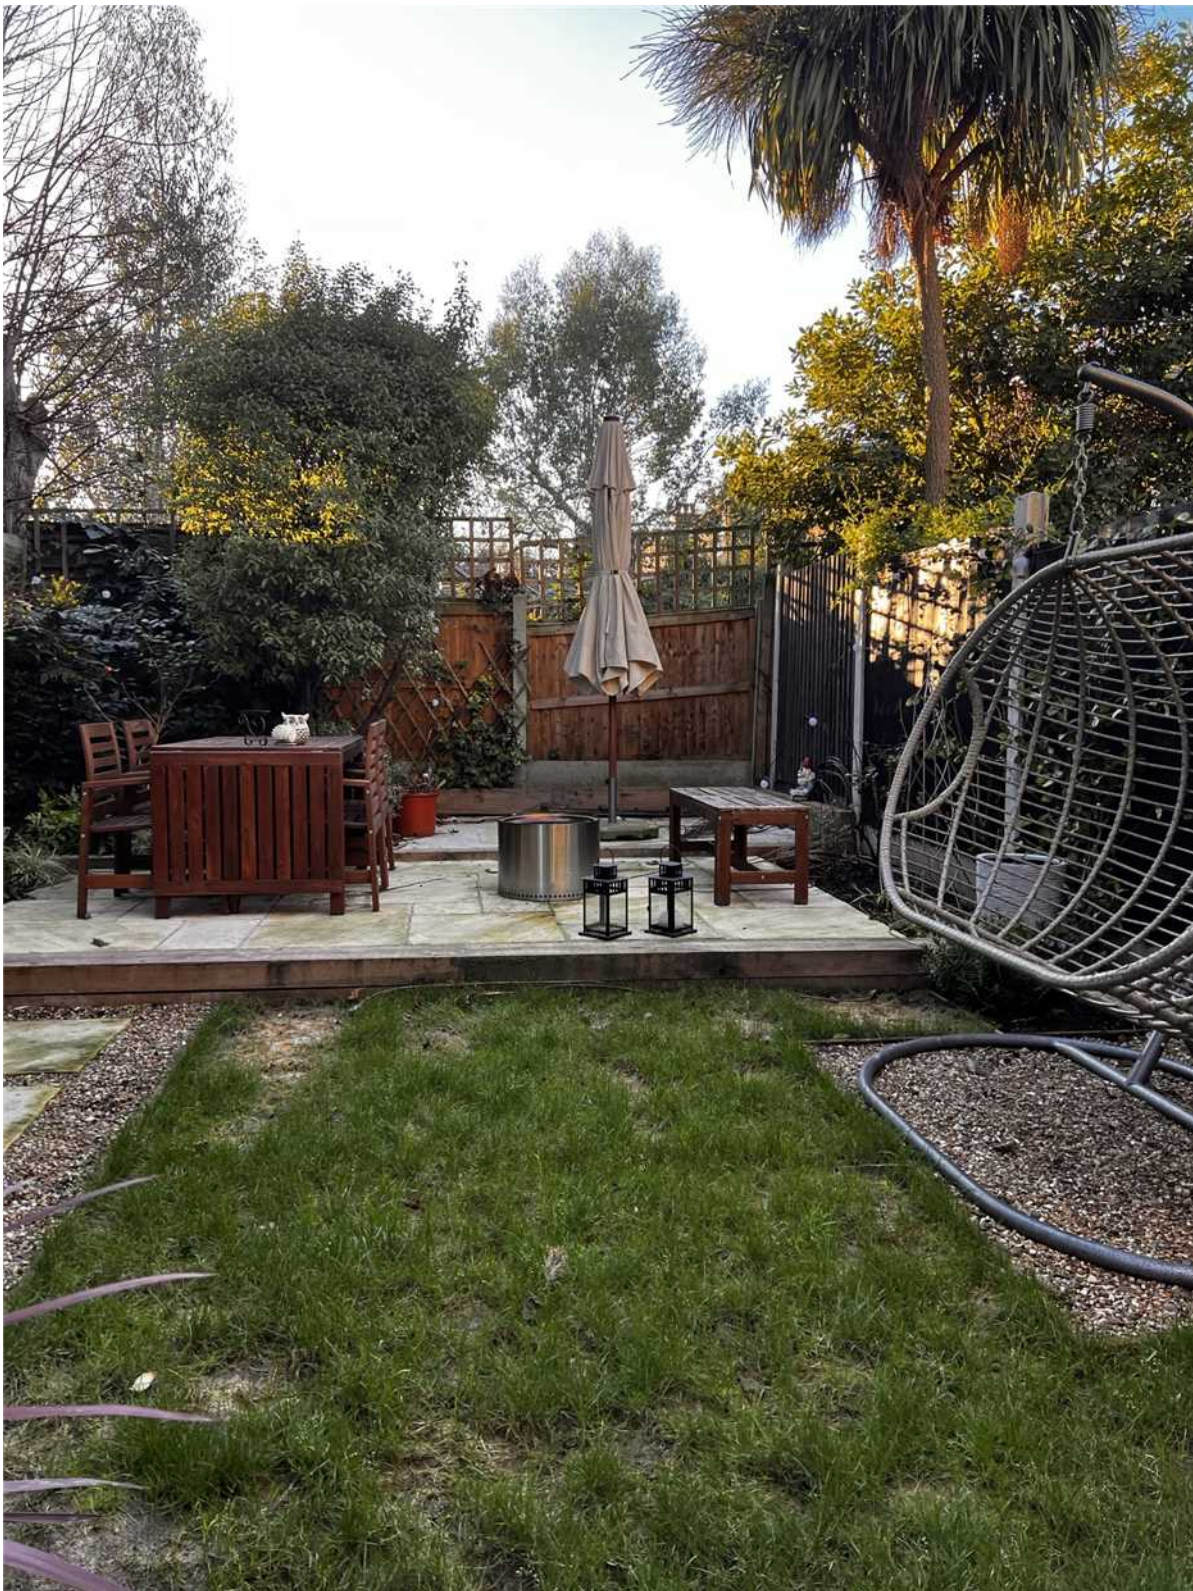

GARDEN TRANSFORMATIONS LTD
59 Tottenham Lane, London, N8 9BE
T: 020 8341 4325
www.gardentransformations.co.uk
Designer: Annie Evans

CLIENT NAME: Zeynep Ersoz

DATE: January 17, 2024

SCALE: 1:50 @ A3

DRAWING NO.: ERS_GB_1

ALL MEASUREMENTS SHOULD BE CHECKED ON SITE BY CONTRACTOR. DO NOT SCALE FROM THIS DRAWING

SITE PHOTOS