



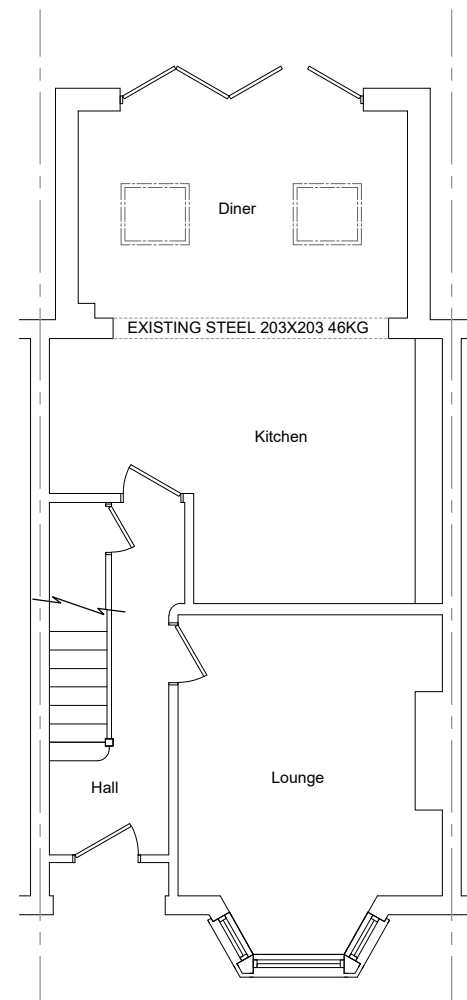


Existing ground floor layout

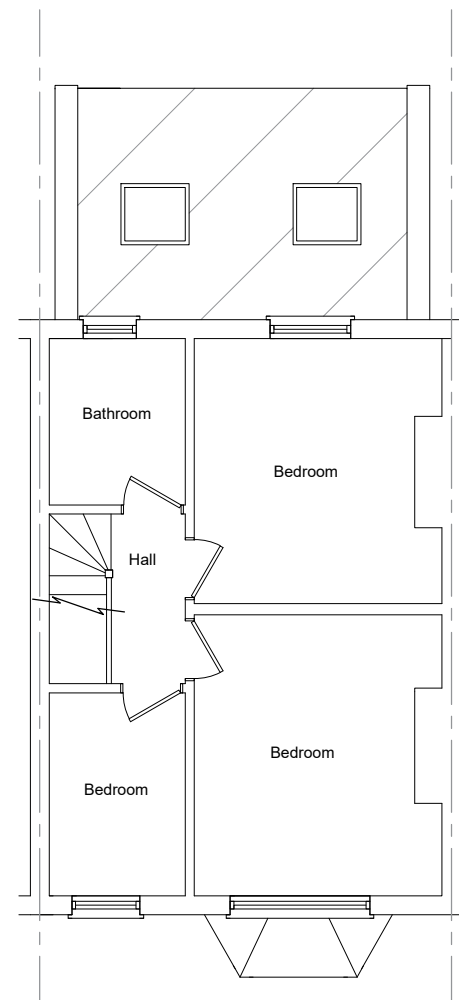

Existing first floor layout

Notes:
All drawings to be signed off by building control before the commencement of any works. If works commence on a Building Notice, the Builder/property owner commences works at their own risk and Loft Plans (or its Officer's) cannot accept and liability whatsoever for these works carried out.

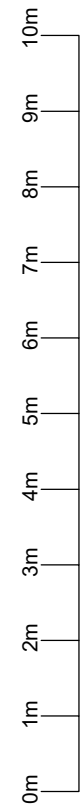

Rev	Date	Details	By

Project:
Loft Conversion with Rear Dormer & 2x Rooflights

Address:
22 Sidney Road, London, N22 8LS

Drawing title:
Existing Floor Layouts

Drawing No:
LP/1

Scale: 1:100 @ A3	Drawn by: JS	Job No: LP411	Date: 23/1/24
----------------------	-----------------	------------------	------------------



CONCEPT LOFTS
Loft Conversion Specialists

Concept Loft Rooms Ltd 124 Church Hill, Loughton IG10 1LH
Tel: 0203 674 5284