
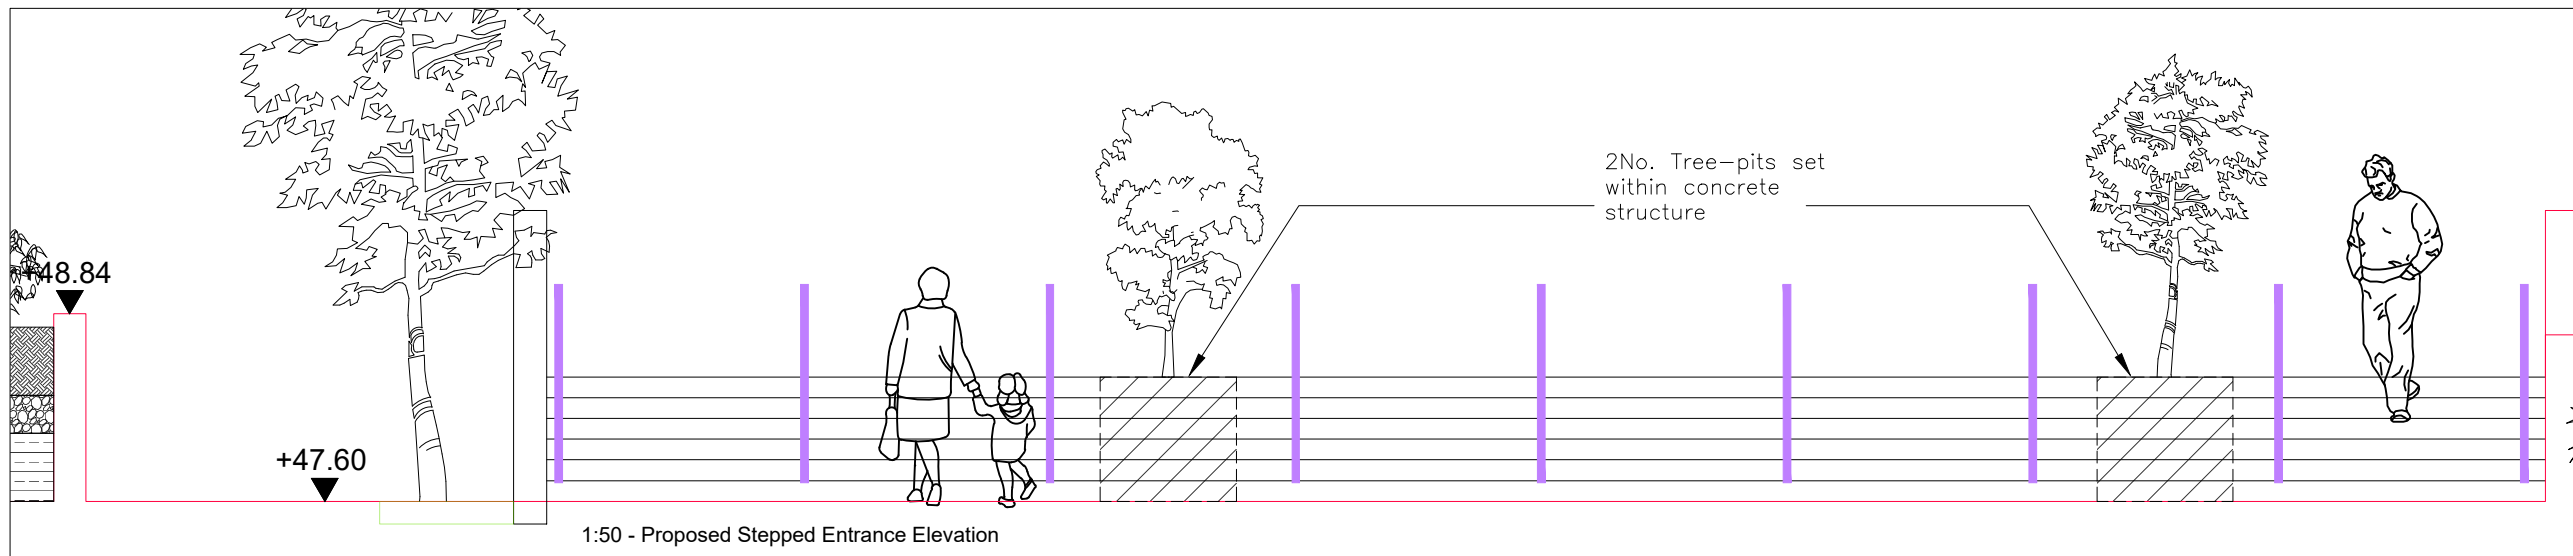
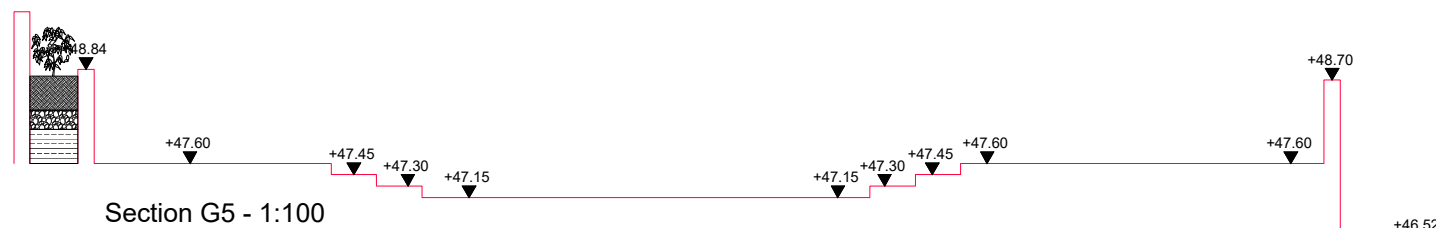
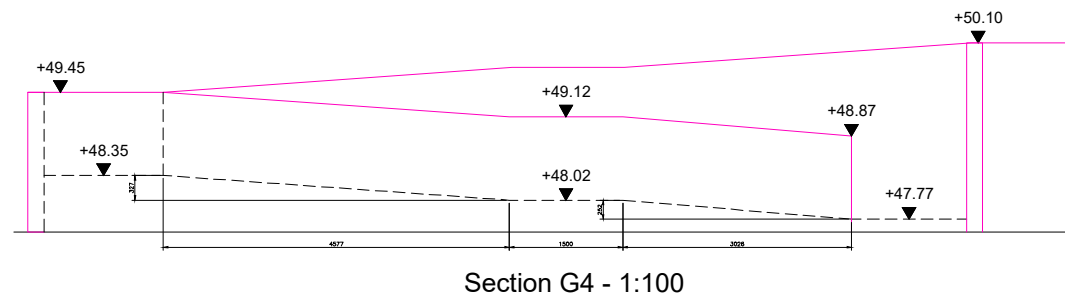
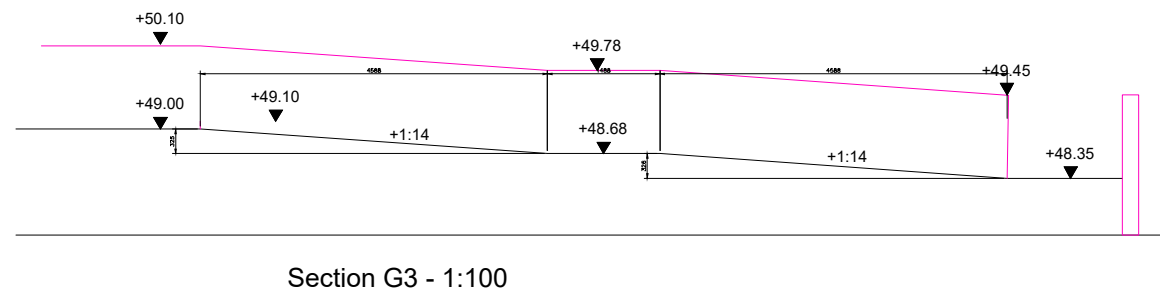
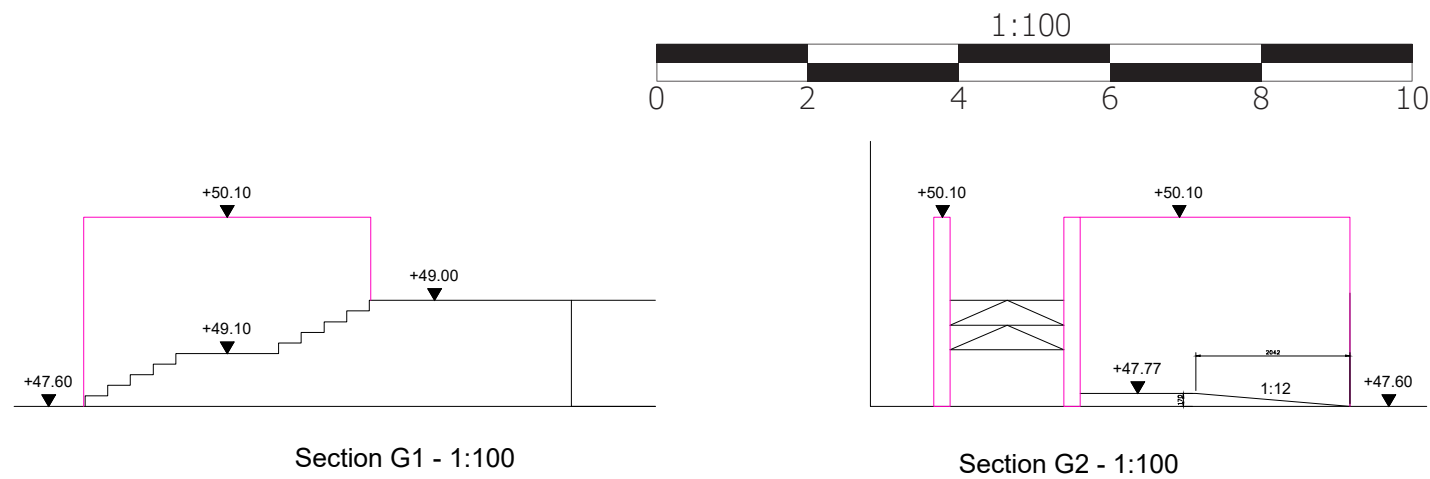


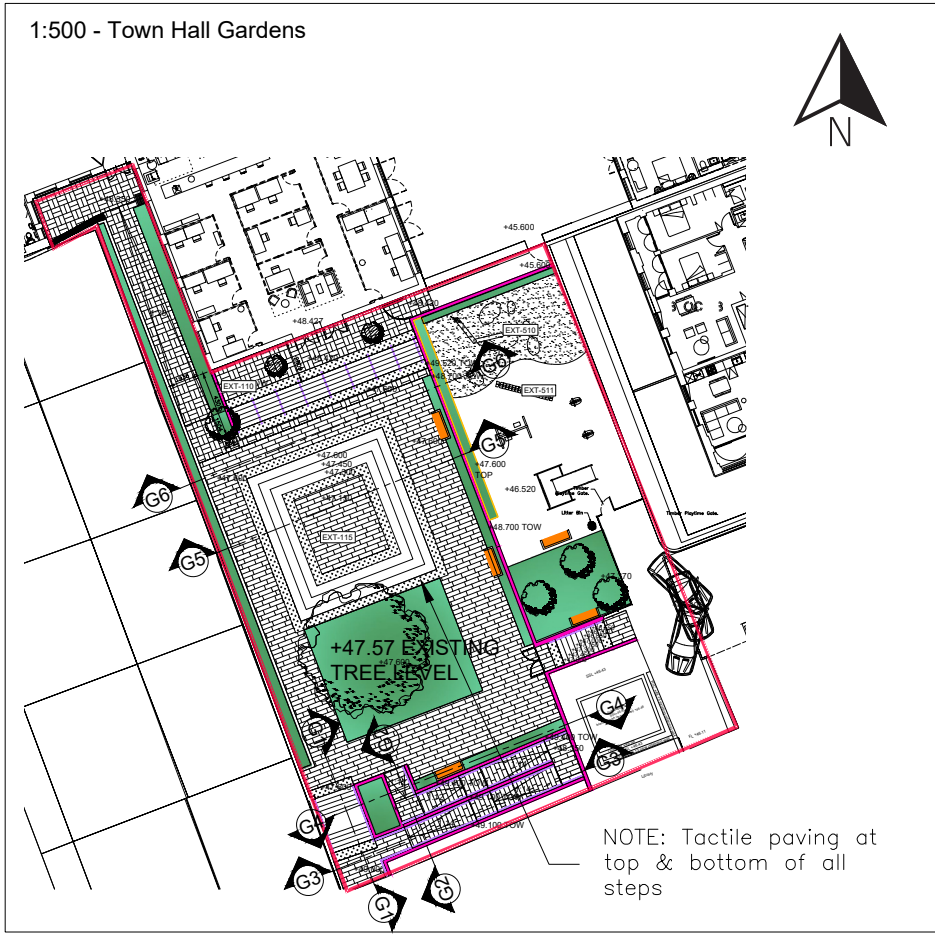

Notes:

1. THE COPYRIGHT OF THIS DRAWING IS VESTED IN FITTALL DESIGNS/GREENSIDE AND IT MAY NOT BE REPRODUCED IN WHOLE OR PART OR USED FOR THE MANUFACTURE OF ANY ARTICLE WITHOUT THE EXPRESS PERMISSION OF THE COPYRIGHT HOLDERS.
2. WORK TO FIGURED DIMENSIONS ONLY.
3. THIS DRAWING IS TO BE READ IN CONJUNCTION WITH ALL RELEVANT ARCHITECT'S, SERVICE ENGINEER'S AND FITTALL DESIGNS/GREENSIDE AND SPECIFICATIONS.

- Aluminium Edging
- Raised Steel Planter
- Structural Retaining Wall
- Drainage Channel
- Herringbone Paving 200x100 Granite
- Herringbone Permeable Paving 200x100 Granite
- GrassCrete
- Basket Weave Paving 400x200 Light Granite
- Grass Area
- Handrail/Balustrade

C06	Hanralls reinstated and tactile paving shown	LF	02.10.23
C05	Main entrance amended to steps only	LF	26.09.23
C04	Entrance to Block B Amended with slopes	LF	05.09.23
C03	Entrance to Block B Amended with slopes	LF	03.09.23
C02	Additional sections added for ramps	LF	11.04.23
C01	Revised back to stepped access	LF	19.08.20
REV:	DESCRIPTION:	BY:	DATE:
STATUS:			

For Construction

GREENSIDE
LANDSCAPES

Unit 45, Golds Business Park, Jenkins Drive, Elsenham, Essex, CM22 6JX

CLIENT:			
ARCHITECT:			
SITE:	Hornsey Town Hall		
TITLE:	Town Hall Gardens		
SCALE AT A3:	DATE:	DRAWN:	CHECKED:
1: 500	15/02/20	LF	
DRAWING NO:	REVISION:		
HTH_20.03_GSL_P1_002	C06		