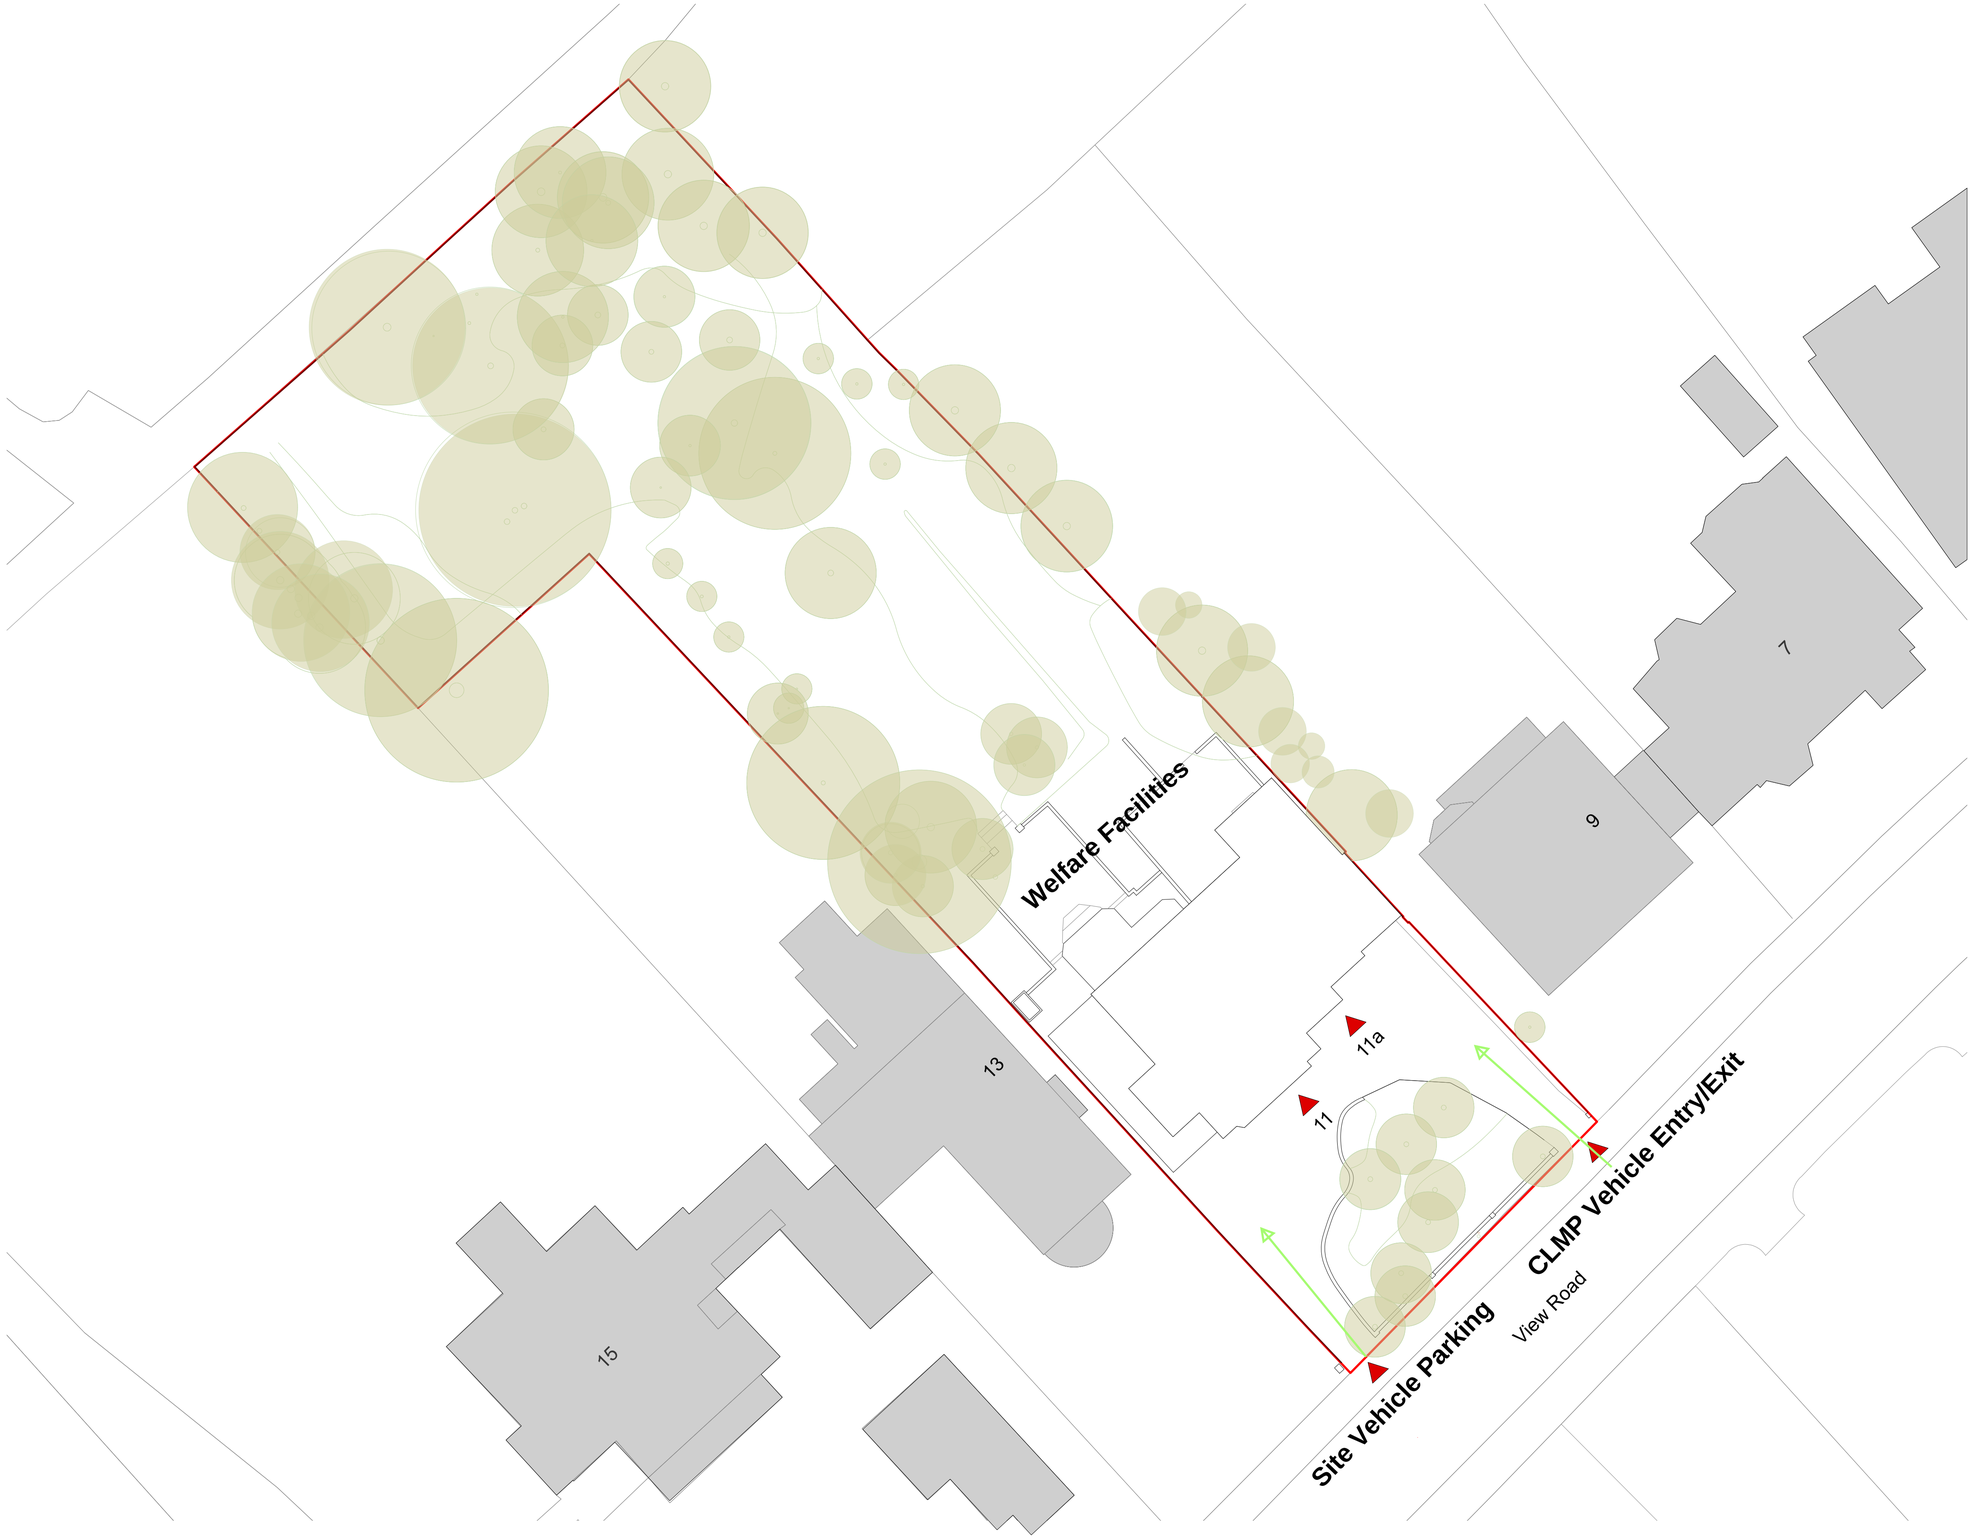

1 EXISTING SITE PLAN
1:200@A1/1:400@A3

0 25 50 75 M

N

Rev	Date	Details	By

Charlton Brown
Architecture & Interiors

The Belvedere, 2 Back Lane, Hampstead, London, NW3 1HL

Telephone +44(0)20 7794 1234
Email office@charltonbrown.com
Website www.charltonbrown.com

Client
Alistair & Paula Flutter

Project
11 View Road, N6 4DJ

Drawing Title
Existing Site Plan

Date	Drawn	Checked
23/08/2021	AA	ML

Scale
1:200@A1/1:400@A3

Issue Status
PLANNING

Project Number	Drawing Number	Revision
20055	EX-00-002	