


- Notes:
- Planners can scale from this drawing.
 - Contractor to verify all dimensions on site.
 - Any discrepancy to be reported to the architect for clarification.
 - Drawing and specifications to be read in conjunction with information from all other design consultants and contractors.
 - Drawings and specifications to be read in conjunction with Designer's Hazard and Environment Assessment Record in accordance with current CDM regulations.
 - All new proposed roof and wall finishes to match existing materials.
 - All works to be carried out in accordance with the latest appropriate codes of practice and to comply with current building regulations.



LOCATION PLAN

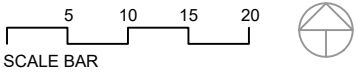



rev	details	date
project		
3 SPRINGFIELD AVENUE		
drawing		
Location Plan As Existing		
job no	drawing no	rev
	001	
status		
Planning		
date	scale @ A3	
07/02/24	1:625	
HARK ARCHITECTURE LTD		
E: info@harkarchitecture.co.uk		
M: 07961062870		

SPRINGFIELD AVENUE

5-6 SPRINGFIELD AVENUE

1-2 SPRINGFIELD AVENUE


SECOND FLOOR PLAN
AS EXISTING

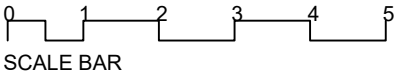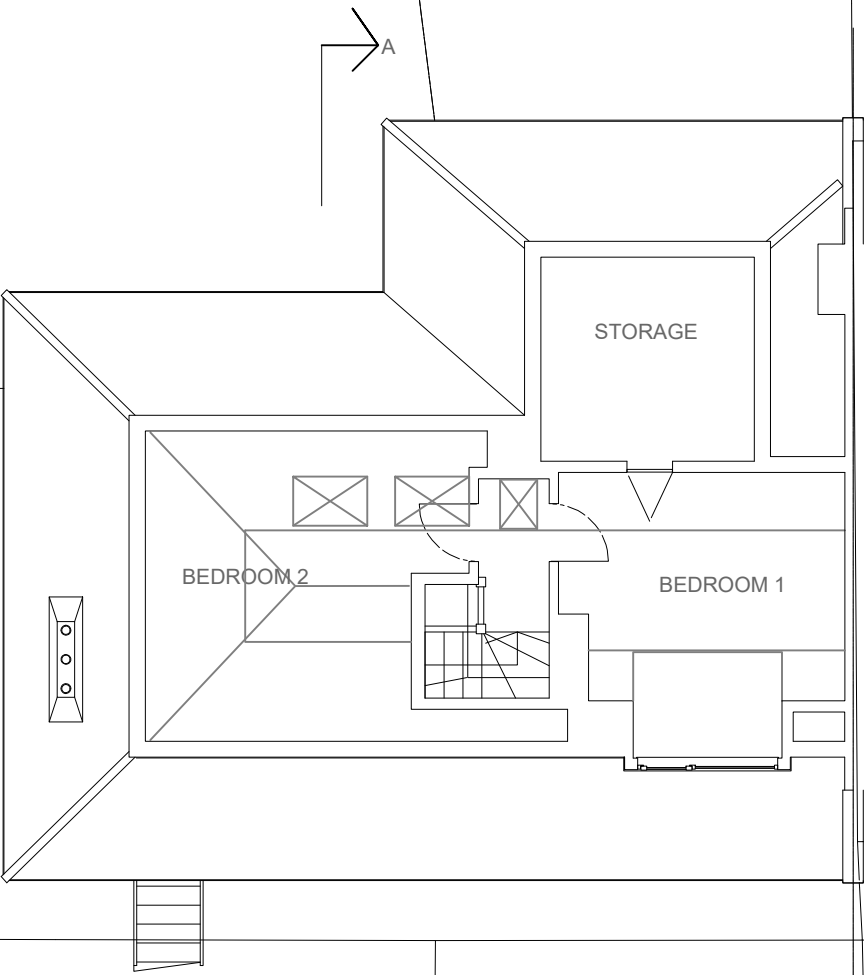


- Notes:
- Planners can scale from this drawing.
 - Contractor to verify all dimensions on site.
 - Any discrepancy to be reported to the architect for clarification.
 - Drawing and specifications to be read in conjunction with information from all other design consultants and contractors.
 - Drawings and specifications to be read in conjunction with Designer's Hazard and Environment Assessment Record in accordance with current CDM regulations.
 - All new proposed roof and wall finishes to match existing materials.
 - All works to be carried out in accordance with the latest appropriate codes of practice and to comply with current building regulations.

rev	details	date
project	3 SPRINGFIELD AVENUE	
drawing	Second Floor Plan As Existing	
job no	drawing no	rev
	002	
status	Planning	
date	scale @ A3	
07/02/24	1:100	
HARK ARCHITECTURE LTD		
E: info@harkarchitecture.co.uk		
M: 07961062870		

SPRINGFIELD AVENUE

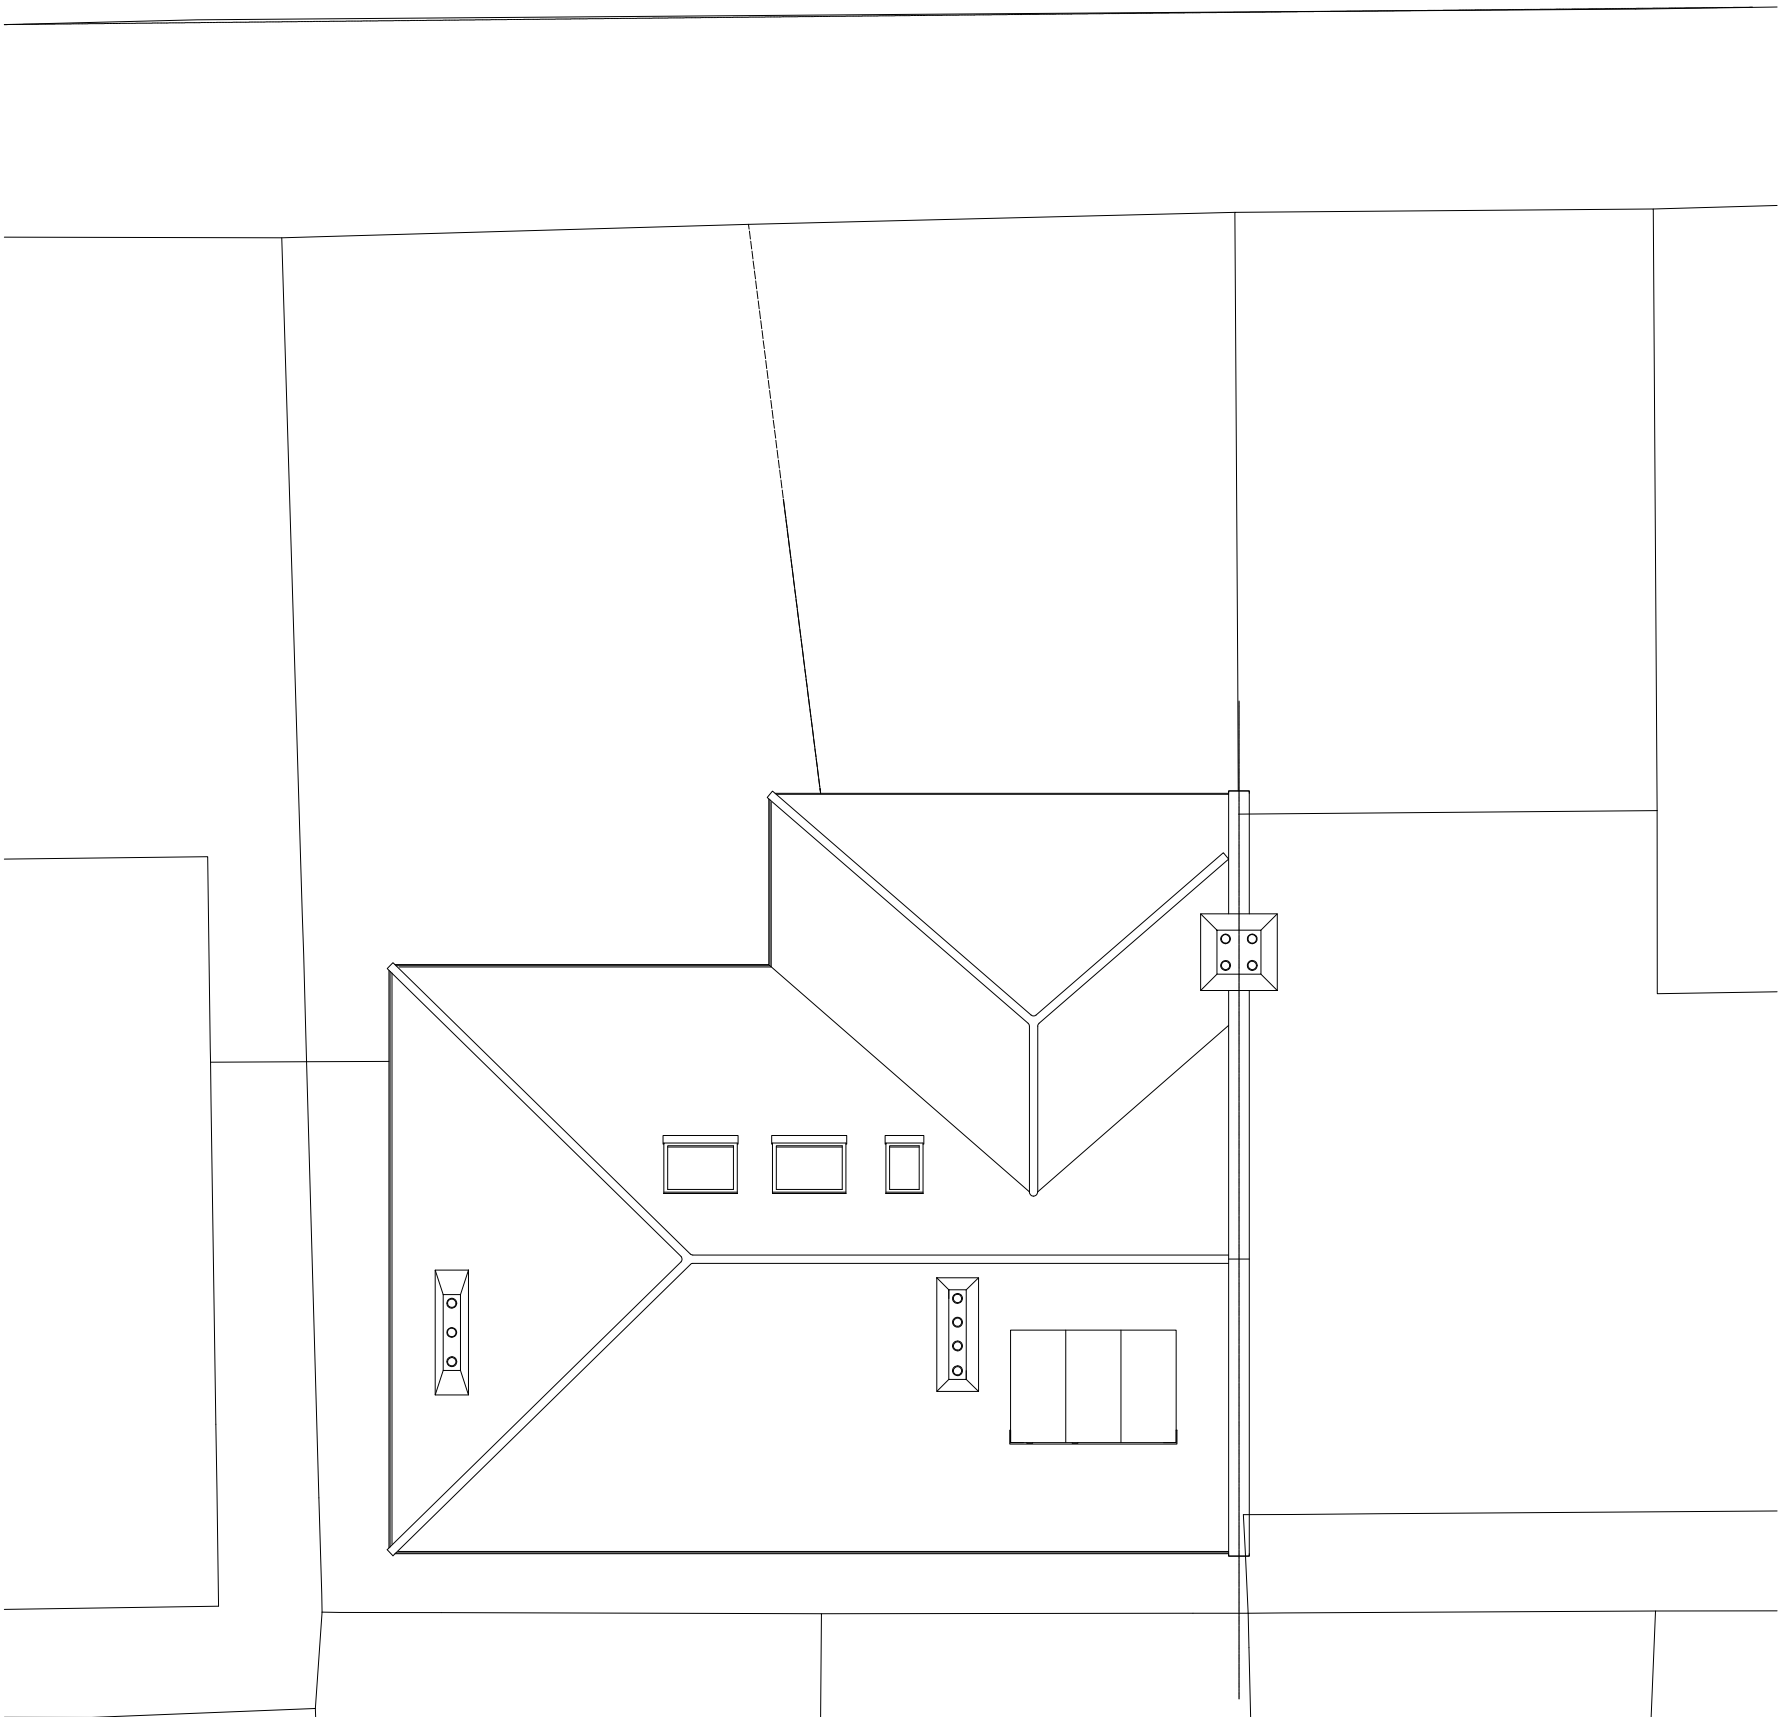

ROOF PLAN
AS EXISTING

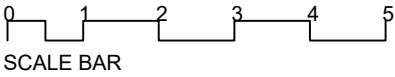


- Notes:
- Planners can scale from this drawing.
 - Contractor to verify all dimensions on site.
 - Any discrepancy to be reported to the architect for clarification.
 - Drawing and specifications to be read in conjunction with information from all other design consultants and contractors.
 - Drawings and specifications to be read in conjunction with Designer's Hazard and Environment Assessment Record in accordance with current CDM regulations.
 - All new proposed roof and wall finishes to match existing materials.
 - All works to be carried out in accordance with the latest appropriate codes of practice and to comply with current building regulations.


rev	details	date
project		
3 SPRINGFIELD AVENUE		
drawing		
Roof Plan As Existing		
job no	drawing no	rev
	003	
status		
Planning		
date	scale @ A3	
07/02/24	1:100	
HARK ARCHITECTURE LTD		
E: info@harkarchitecture.co.uk		
M: 07961062870		



FRONT ELEVATION
AS EXISTING

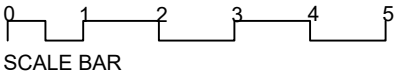

SIDE ELEVATION
AS EXISTING

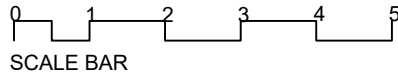


- Notes:
- Planners can scale from this drawing.
 - Contractor to verify all dimensions on site.
 - Any discrepancy to be reported to the architect for clarification.
 - Drawing and specifications to be read in conjunction with information from all other design consultants and contractors.
 - Drawings and specifications to be read in conjunction with Designer's Hazard and Environment Assessment Record in accordance with current CDM regulations.
 - All new proposed roof and wall finishes to match existing materials.
 - All works to be carried out in accordance with the latest appropriate codes of practice and to comply with current building regulations.

rev	details	date
project	3 SPRINGFIELD AVENUE	
drawing	Front and Side Elevations As Existing	
job no	drawing no	rev
	004	
status	Planning	
date	scale @ A3	
07/02/24	1:100	
HARK ARCHITECTURE LTD		
E: info@harkarchitecture.co.uk M: 07961062870		



REAR ELEVATION
AS EXISTING

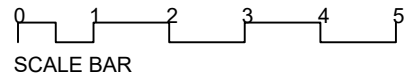

- Notes:
- Planners can scale from this drawing.
 - Contractor to verify all dimensions on site.
 - Any discrepancy to be reported to the architect for clarification.
 - Drawing and specifications to be read in conjunction with information from all other design consultants and contractors.
 - Drawings and specifications to be read in conjunction with Designer's Hazard and Environment Assessment Record in accordance with current CDM regulations.
 - All new proposed roof and wall finishes to match existing materials.
 - All works to be carried out in accordance with the latest appropriate codes of practice and to comply with current building regulations.

rev	details	date
project		
3 SPRINGFIELD AVENUE		
drawing		
Rear Elevation As Existing		
job no		drawing no
		005
status		
Planning		
date	scale @ A3	
07/02/24	1:100	
HARK ARCHITECTURE LTD		
E: info@harkarchitecture.co.uk		
M: 07961062870		