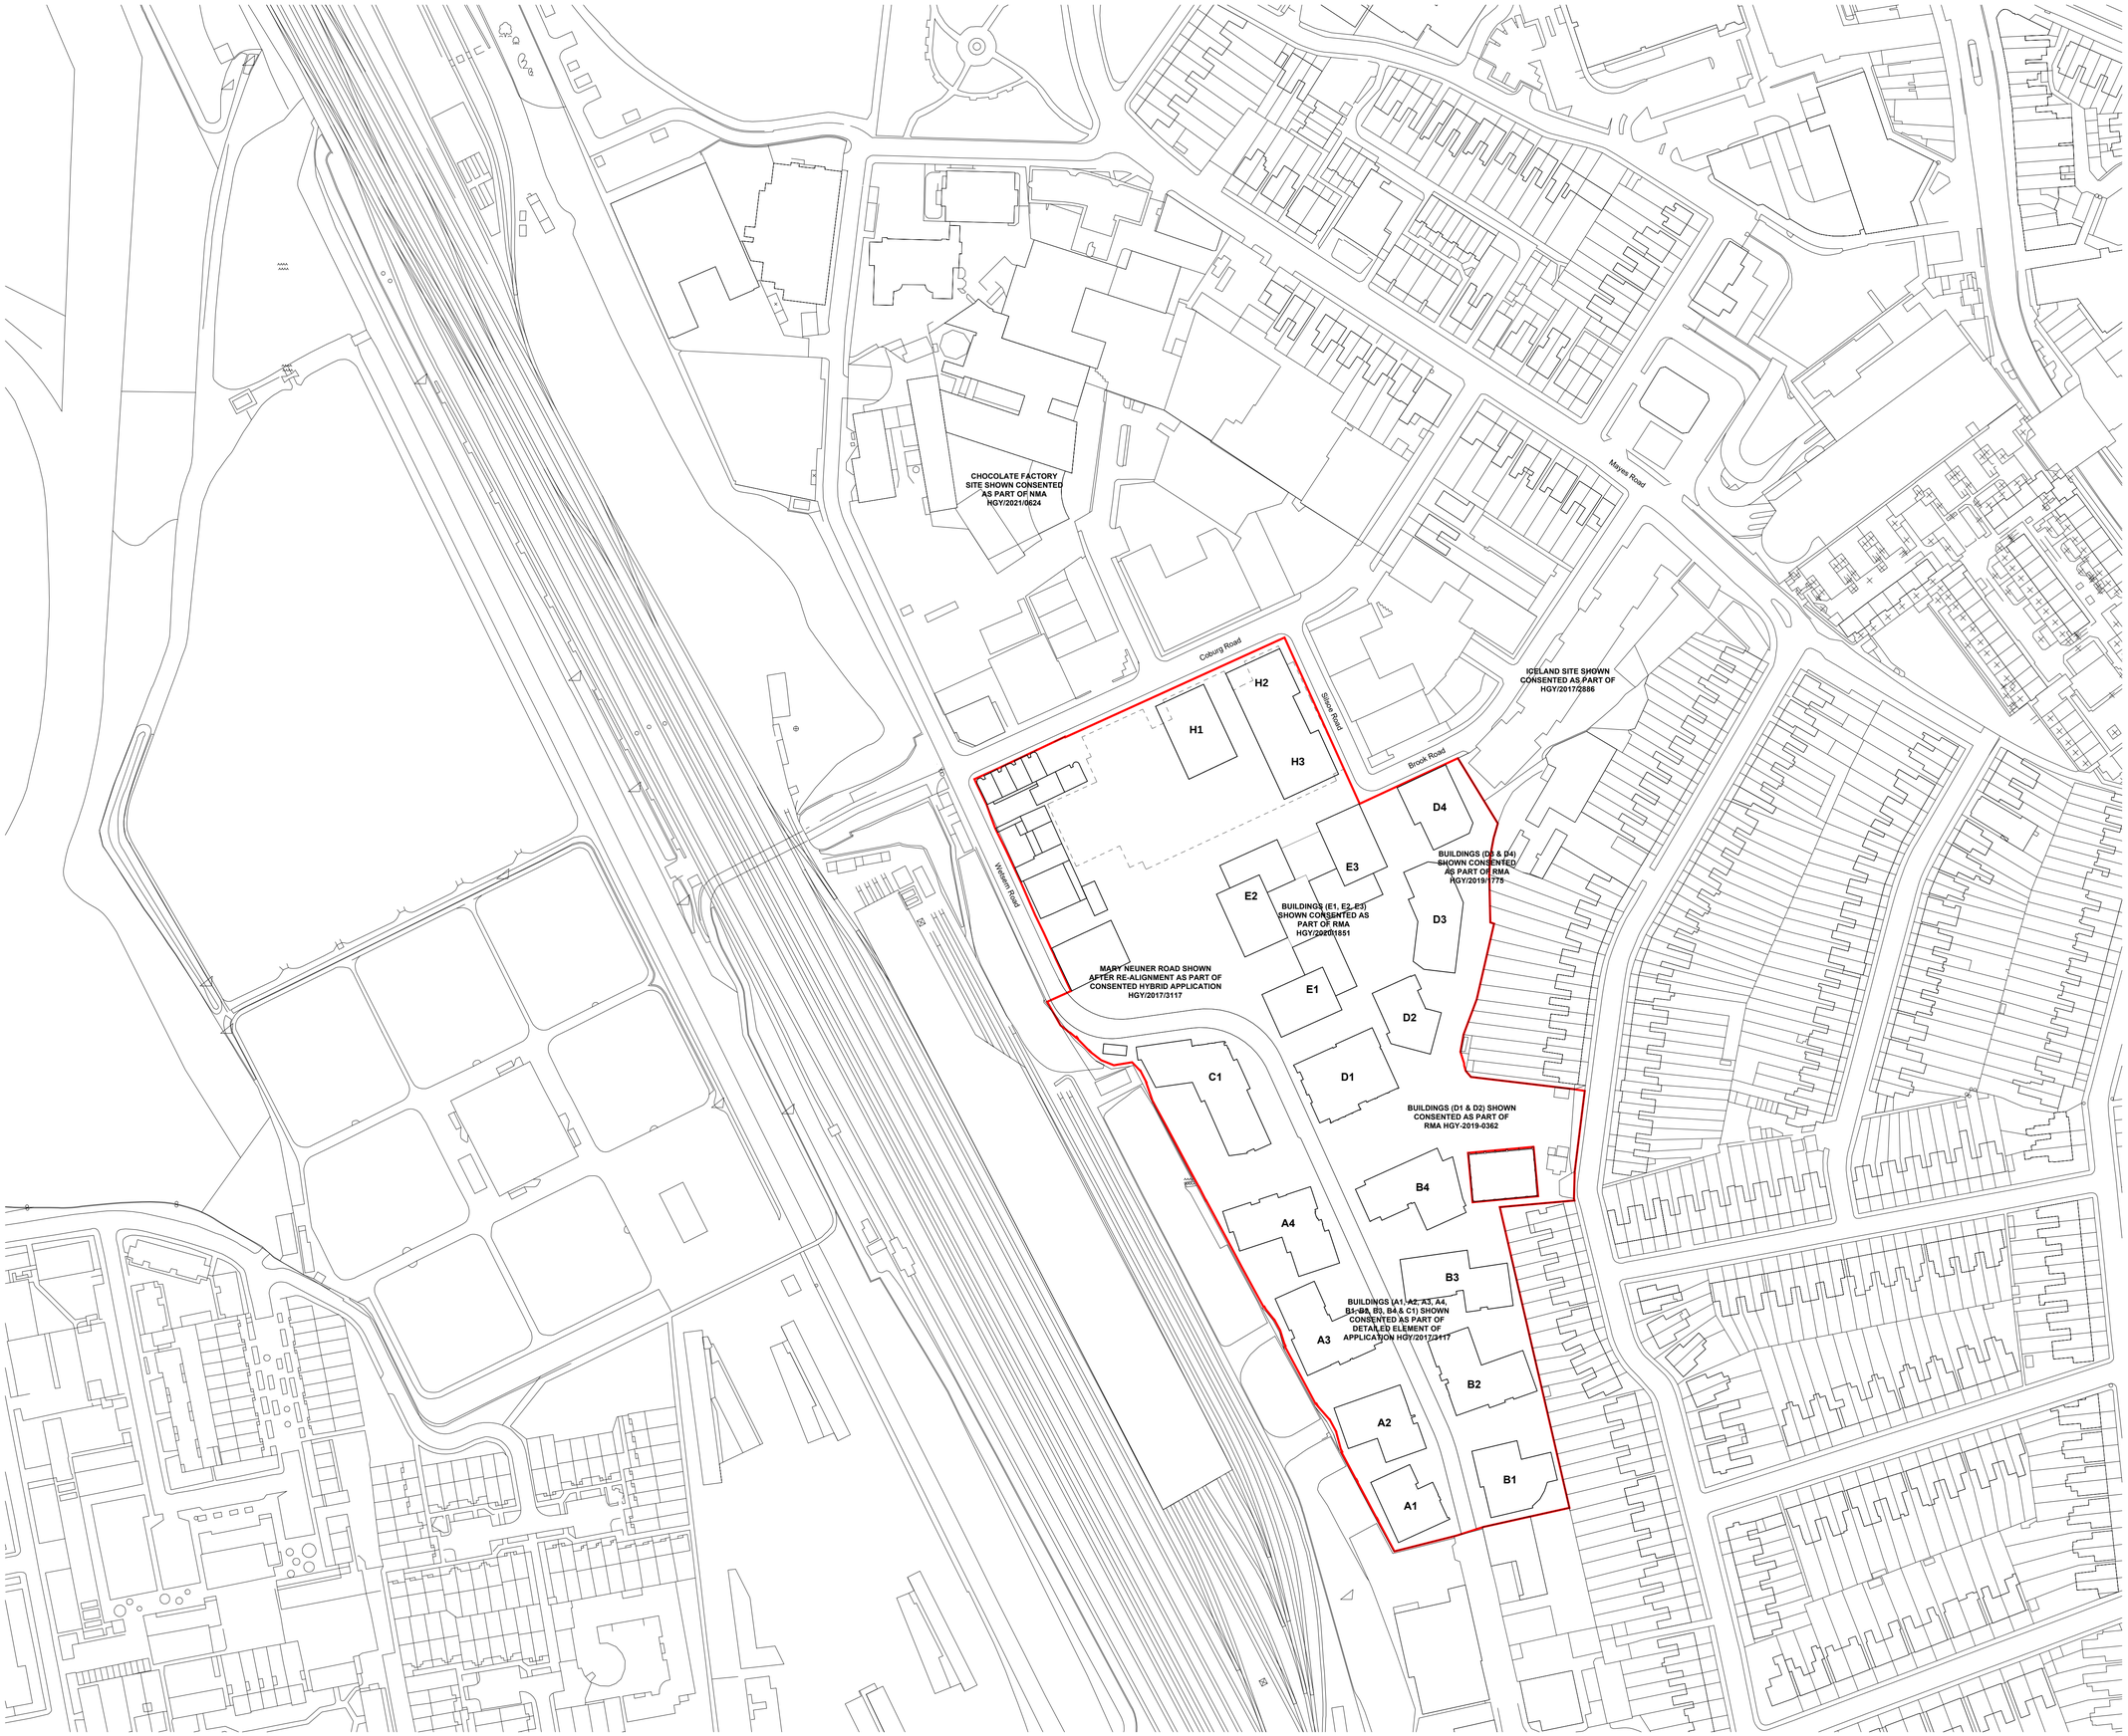

Hybrid permission boundary

Existing buildings on site to be demolished

0 12.5 25 37.5 50 62.5
m

KEY PLAN

CLIENT

St William
Designed for life

SCALE@A1
1 : 1250

Site Location Plan