



HARRINGAY EXTERNAL SIGNAGE

677 Green Lanes,
Harringay N8 0QY






SCALE 1 : 100 0m 1m 2m 3m 4m 5m
SCALE 1 : 1 0mm 10mm 20mm 40mm
@A3



Item 01 (Qty: 01)
'350mm' / '224mm' ASDA Express letters.
Featuring:
• Built up rimless aluminium letters c/w 30mm returns finished RAL 6018(m) and RAL 7016(m).
• Foamex carrier backs.
Scale 1:20

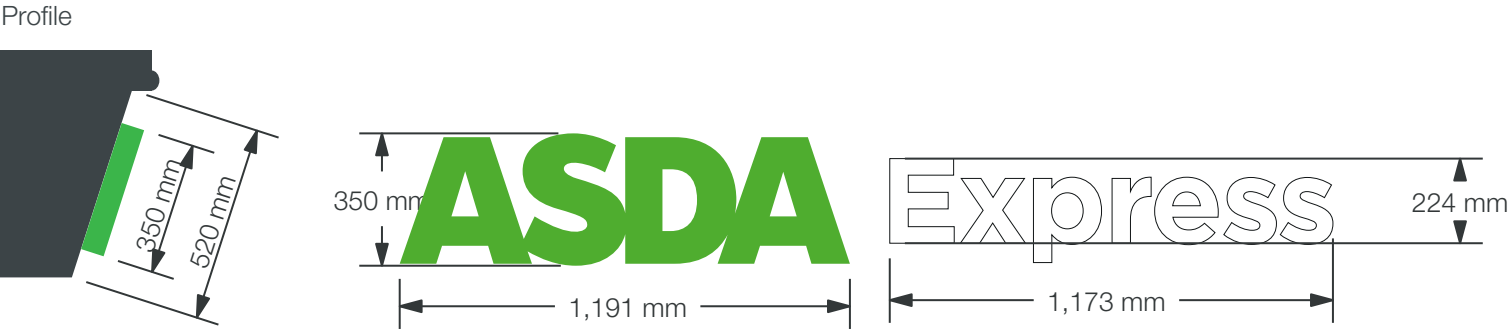

Item 02 (Qty: 01)
'Large' service panel signage.
Featuring:
• Reverse applied clear vinyl c/w digitally printed display (Blockout).
• Applied direct to glazing.
• Foamex panel c/w direct digitally printed display (double sided display).
• Reverse fixed to vinyl using Hi-Tack adhesive 10mm black velcro strips (Top, Bottom & Sides).
Scale 1:20




Item 03 (MtrsTBC)

'A' Manifestation dots.

Featuring:

- Applied Avery 800/339A / Crystal etch vinyl.
- Applied direct to glazing externally.

Scale 1:20

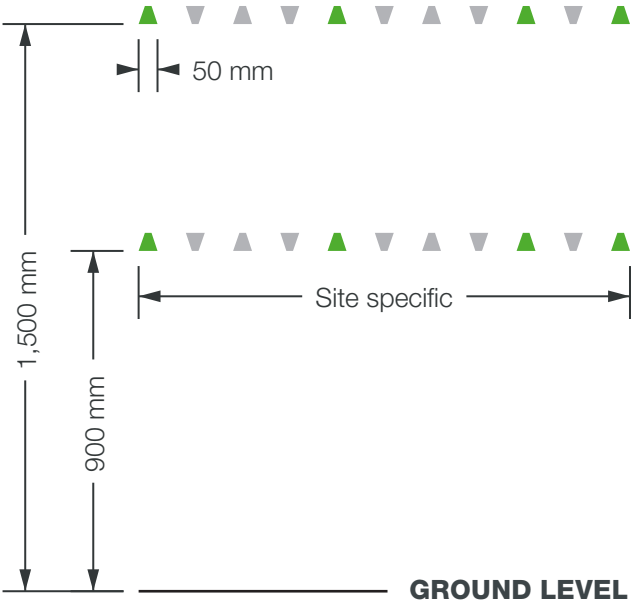


Item 04 (Qty: 01)

'Entrance posts' illuminated signage.

Featuring:

- Fabricated aluminium panels finished RAL 6018(m).
- Fabricated aluminium top & bottom caps finished RAL 6018(m).
- 5mm 6T61 acrylic illuminated inner edge.
- To wrap and fix directly into vertical mullions.

Scale 1:25

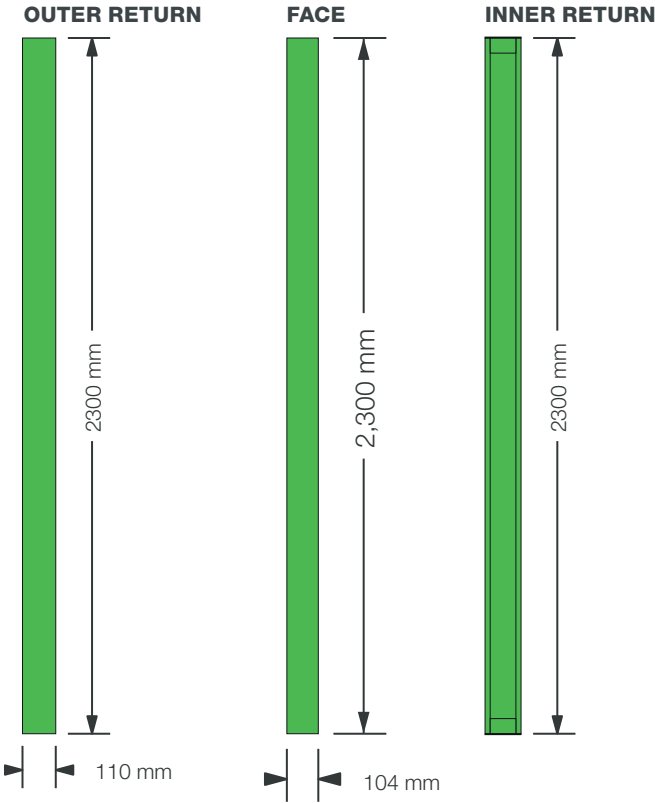

Item 06 (Qty: 01)

'CCTV Notice' Post mounted.

Featuring:

- ACM panel.
- Applied digitally printed display c/w matt laminate.

Scale 1:20




Item 07 (Qty: 03)

Window Graphics

Featuring:

- Digitally printed vinyl graphics c/w high gloss anti graffiti laminate.
- Applied direct to glazing externally **or** internally.

Scale 1:50

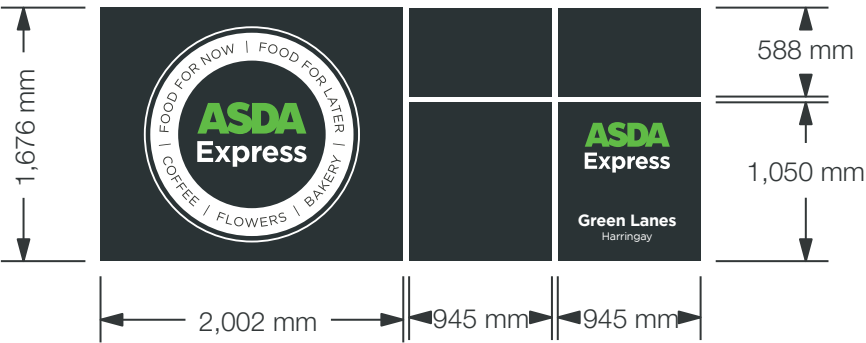

Scale 1:25

