


Proposed

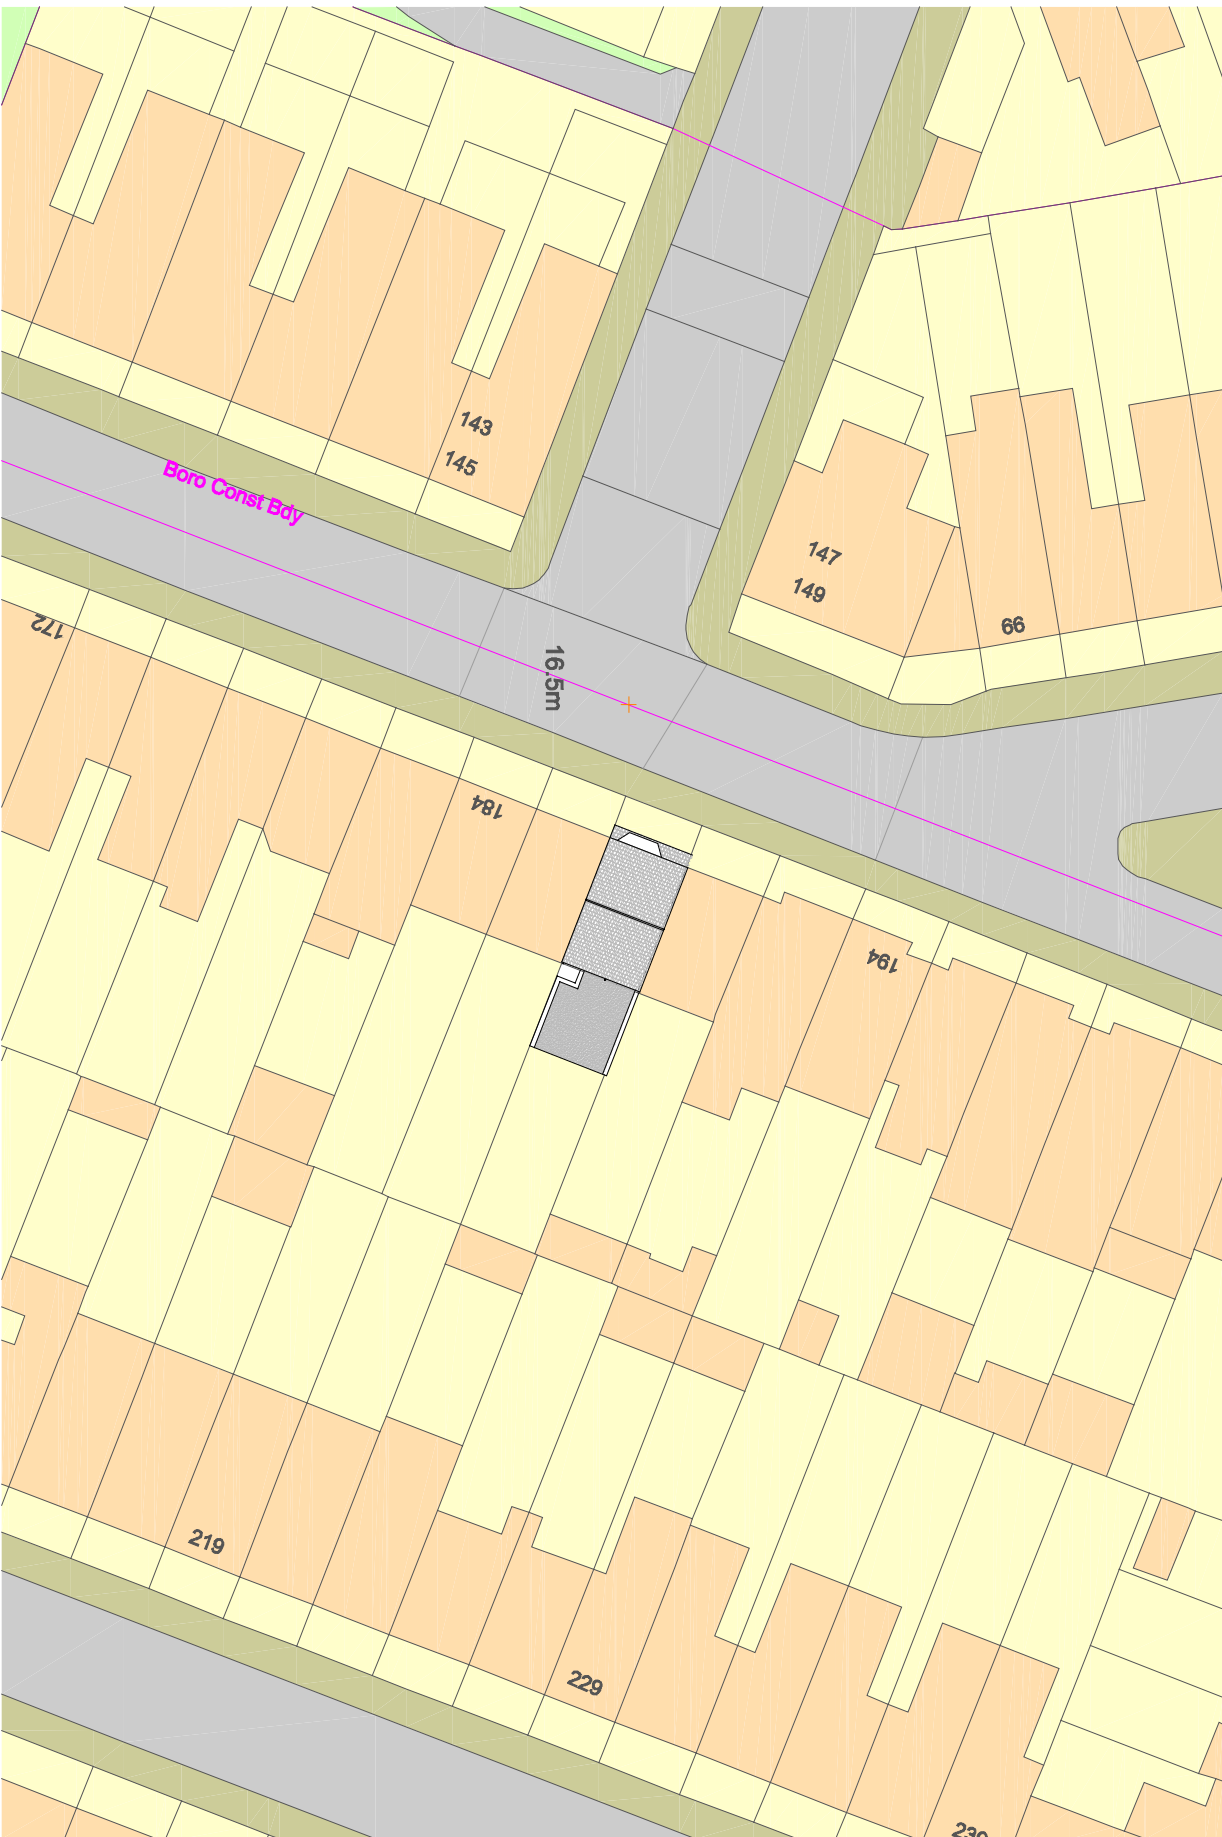

Existing

Proposed

Block
1:500

0 5 10 15 20 25 30
metres

Project	Sheet
Date	3
Scale	1:500 (A1)

Project Name and Address
Rear extension
188 Westbury Avenue
London
N22 6RU

Firm Name and Address
P & A Design Consultants Ltd
4 Hagarth Road
Dagenham
Essex RM8 2NU
Tel: 020 8595 6070
Mobile: 07956 181 363
M Pemie BSc Hons, MRICS, MCIOB

No.	Revision/Issue	Date

Client:
Mr Lin Chen & Mrs Li Ping Zheng
188 Westbury Avenue
London
N22 6RU