



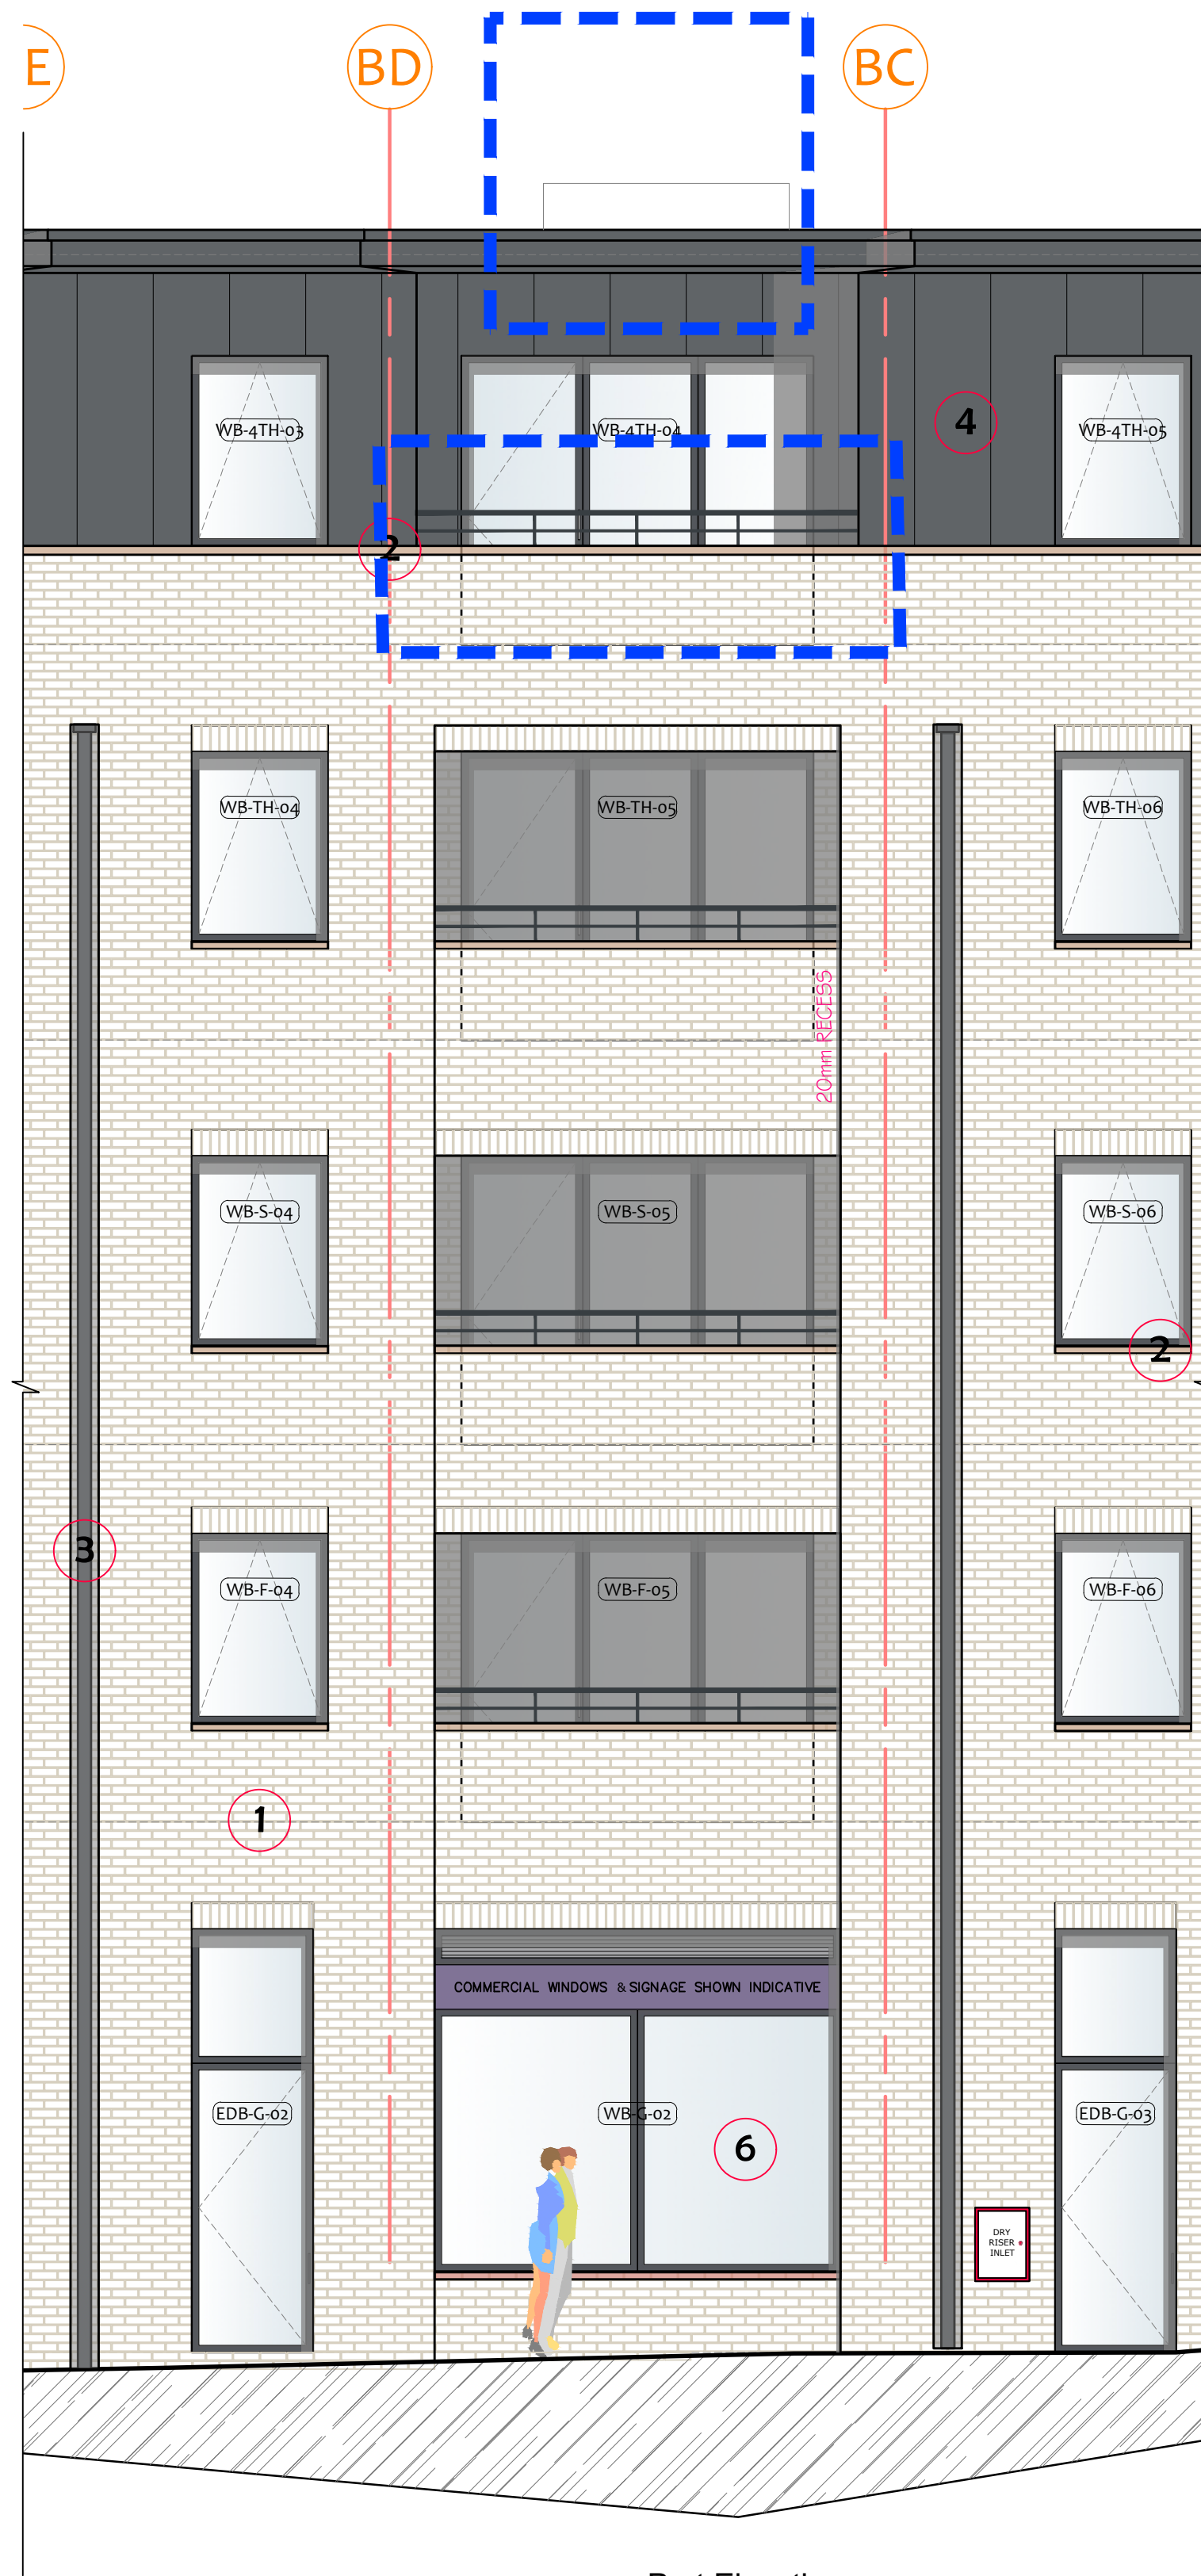

Part Elevation
Block A - Facing Roundway

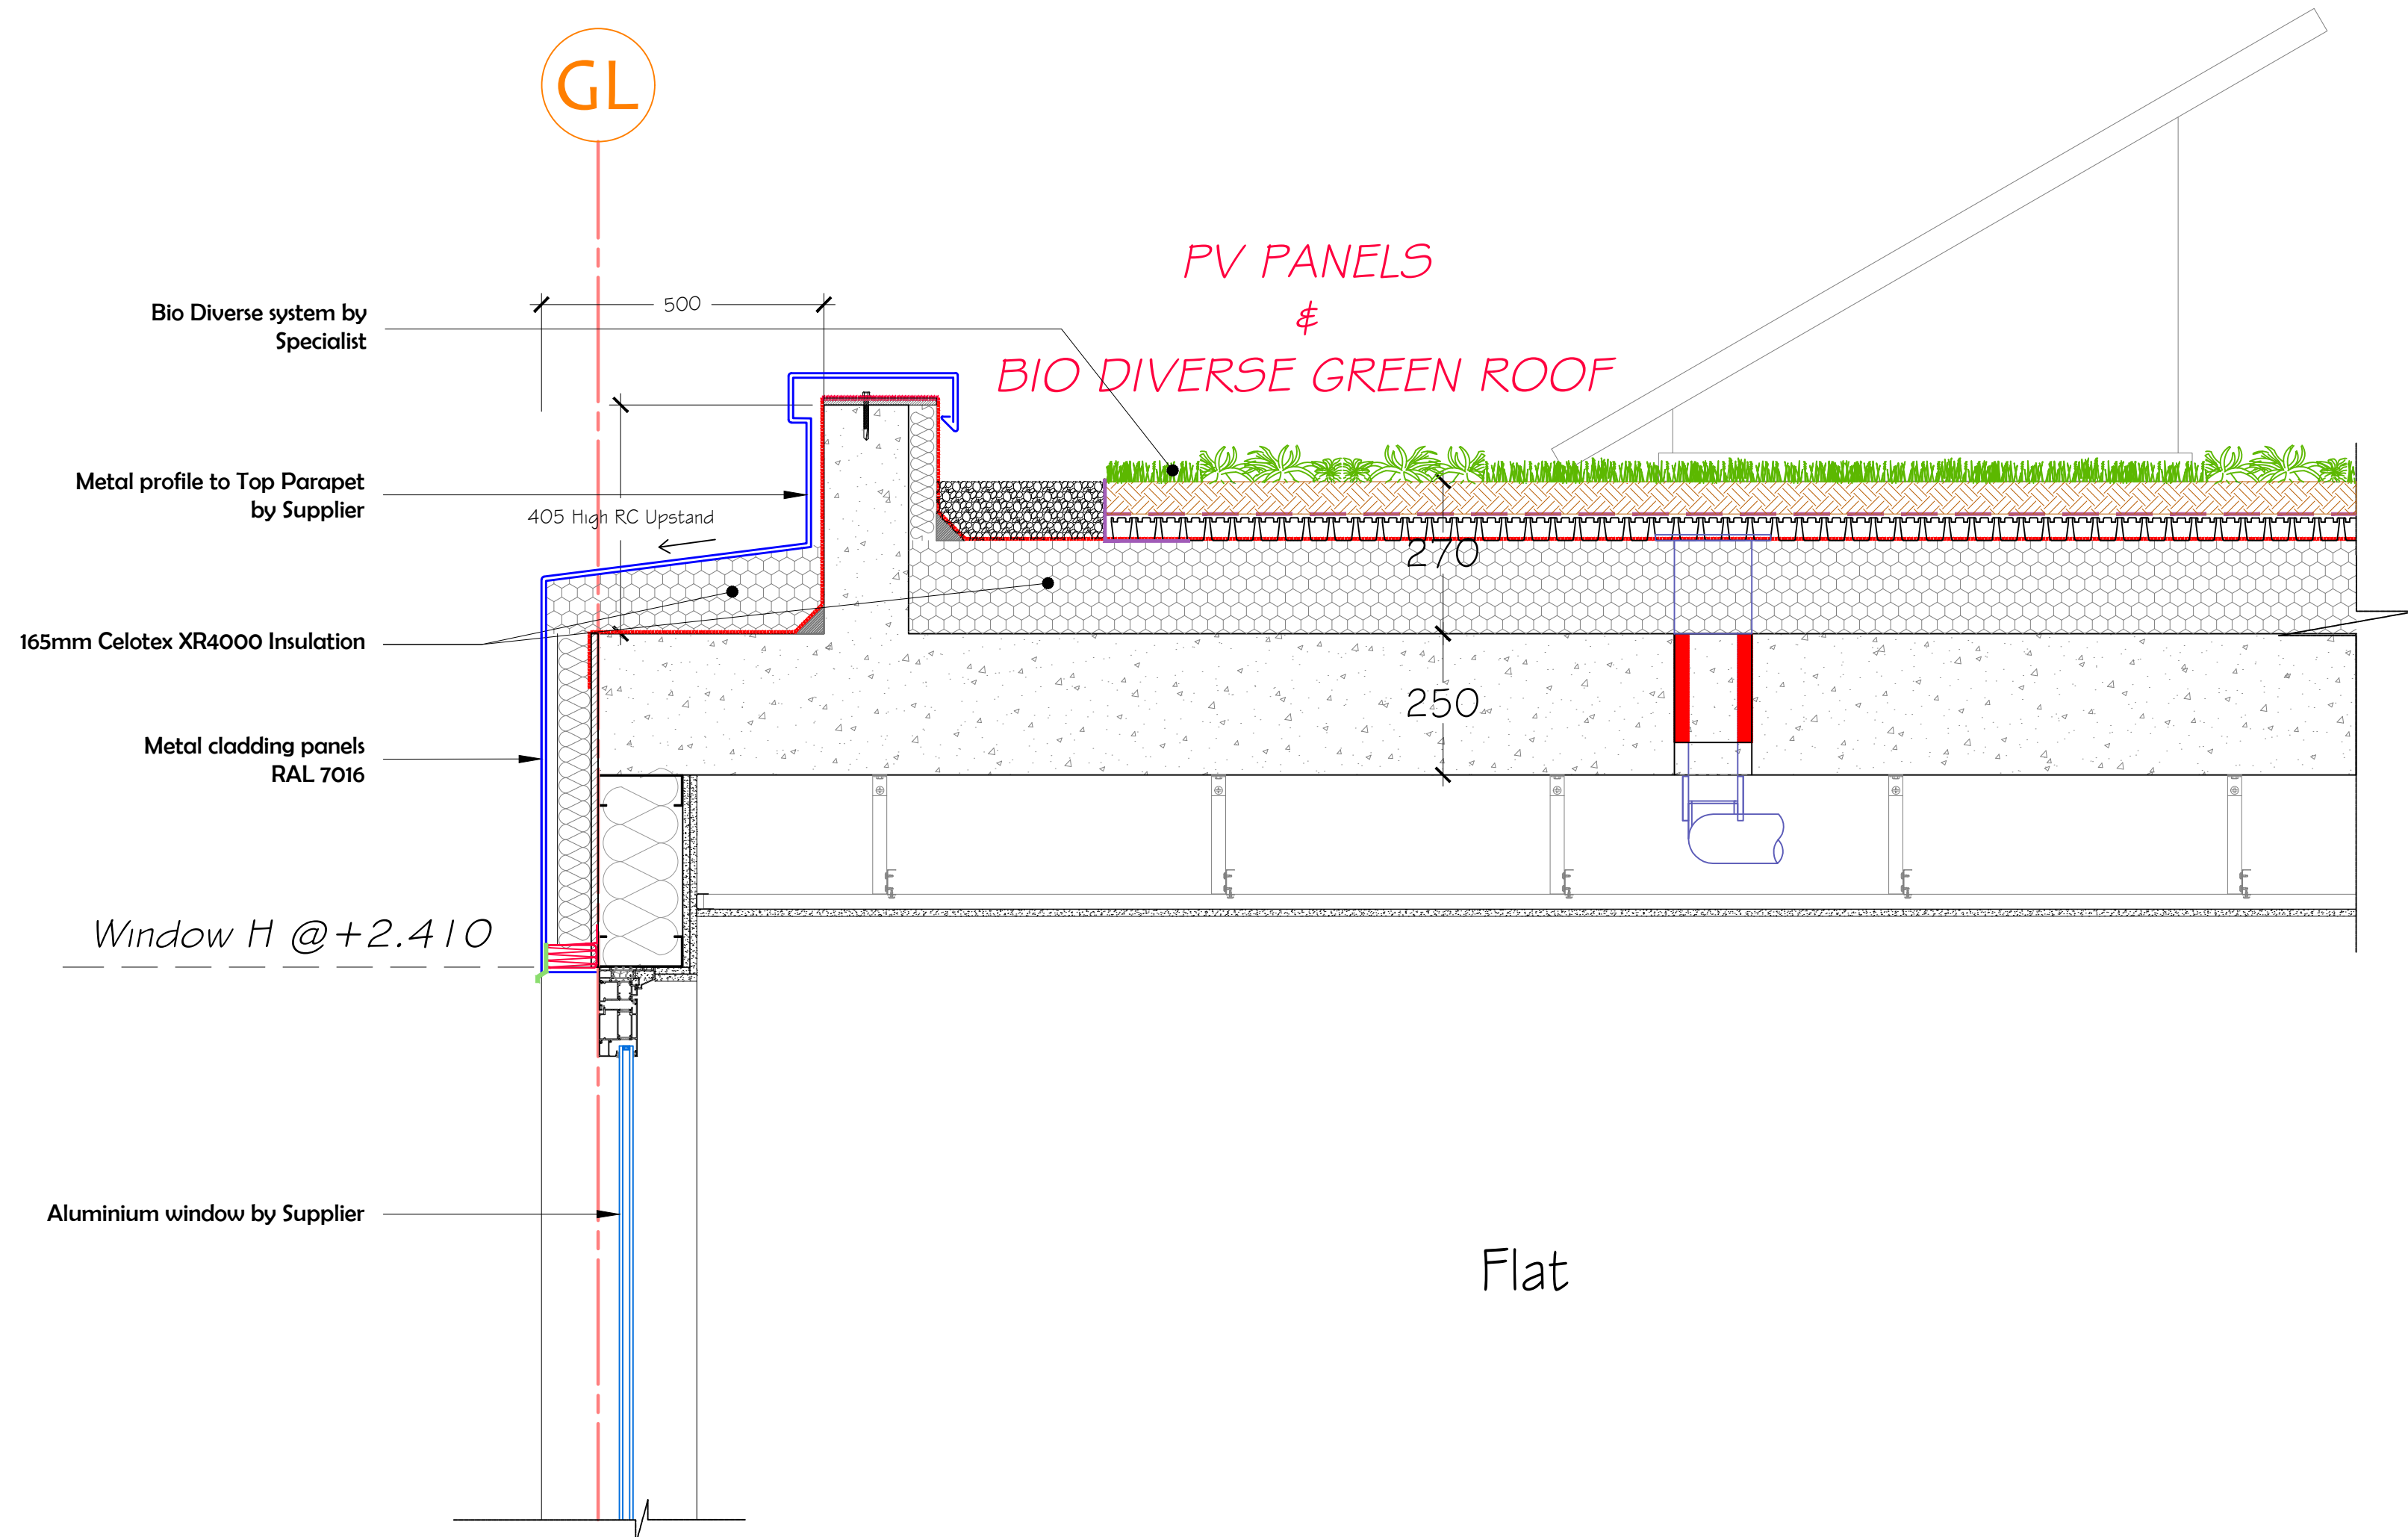

Typical Zinc Cladding Parapet Detail
1:10

Planning Issue

Rev.	Date	Revision	Intls	Chkd	
John Farquharson Partners LTD					
6 Hare Hall Lane, Gidea Park, Essex, RM2 6BD Tel: 01708 75 00 11 E-Mail: admin@jfpengineers.co.uk					
JFP					
Client					
JIM Construction LTD					
Job Title					
313 THE ROUNDWAY / 8-12 CHURCH LANE N17 7AB					
Drawing Title					
Zinc Cladding Parapet Detail					
Job/Drawing No.					Revision Suffix
9400 - A352					
© John Farquharson Partners LTD					
Scale	Date	Drawn	Checked		
1:10 @A1	FEB '24	EY	RSS		

