


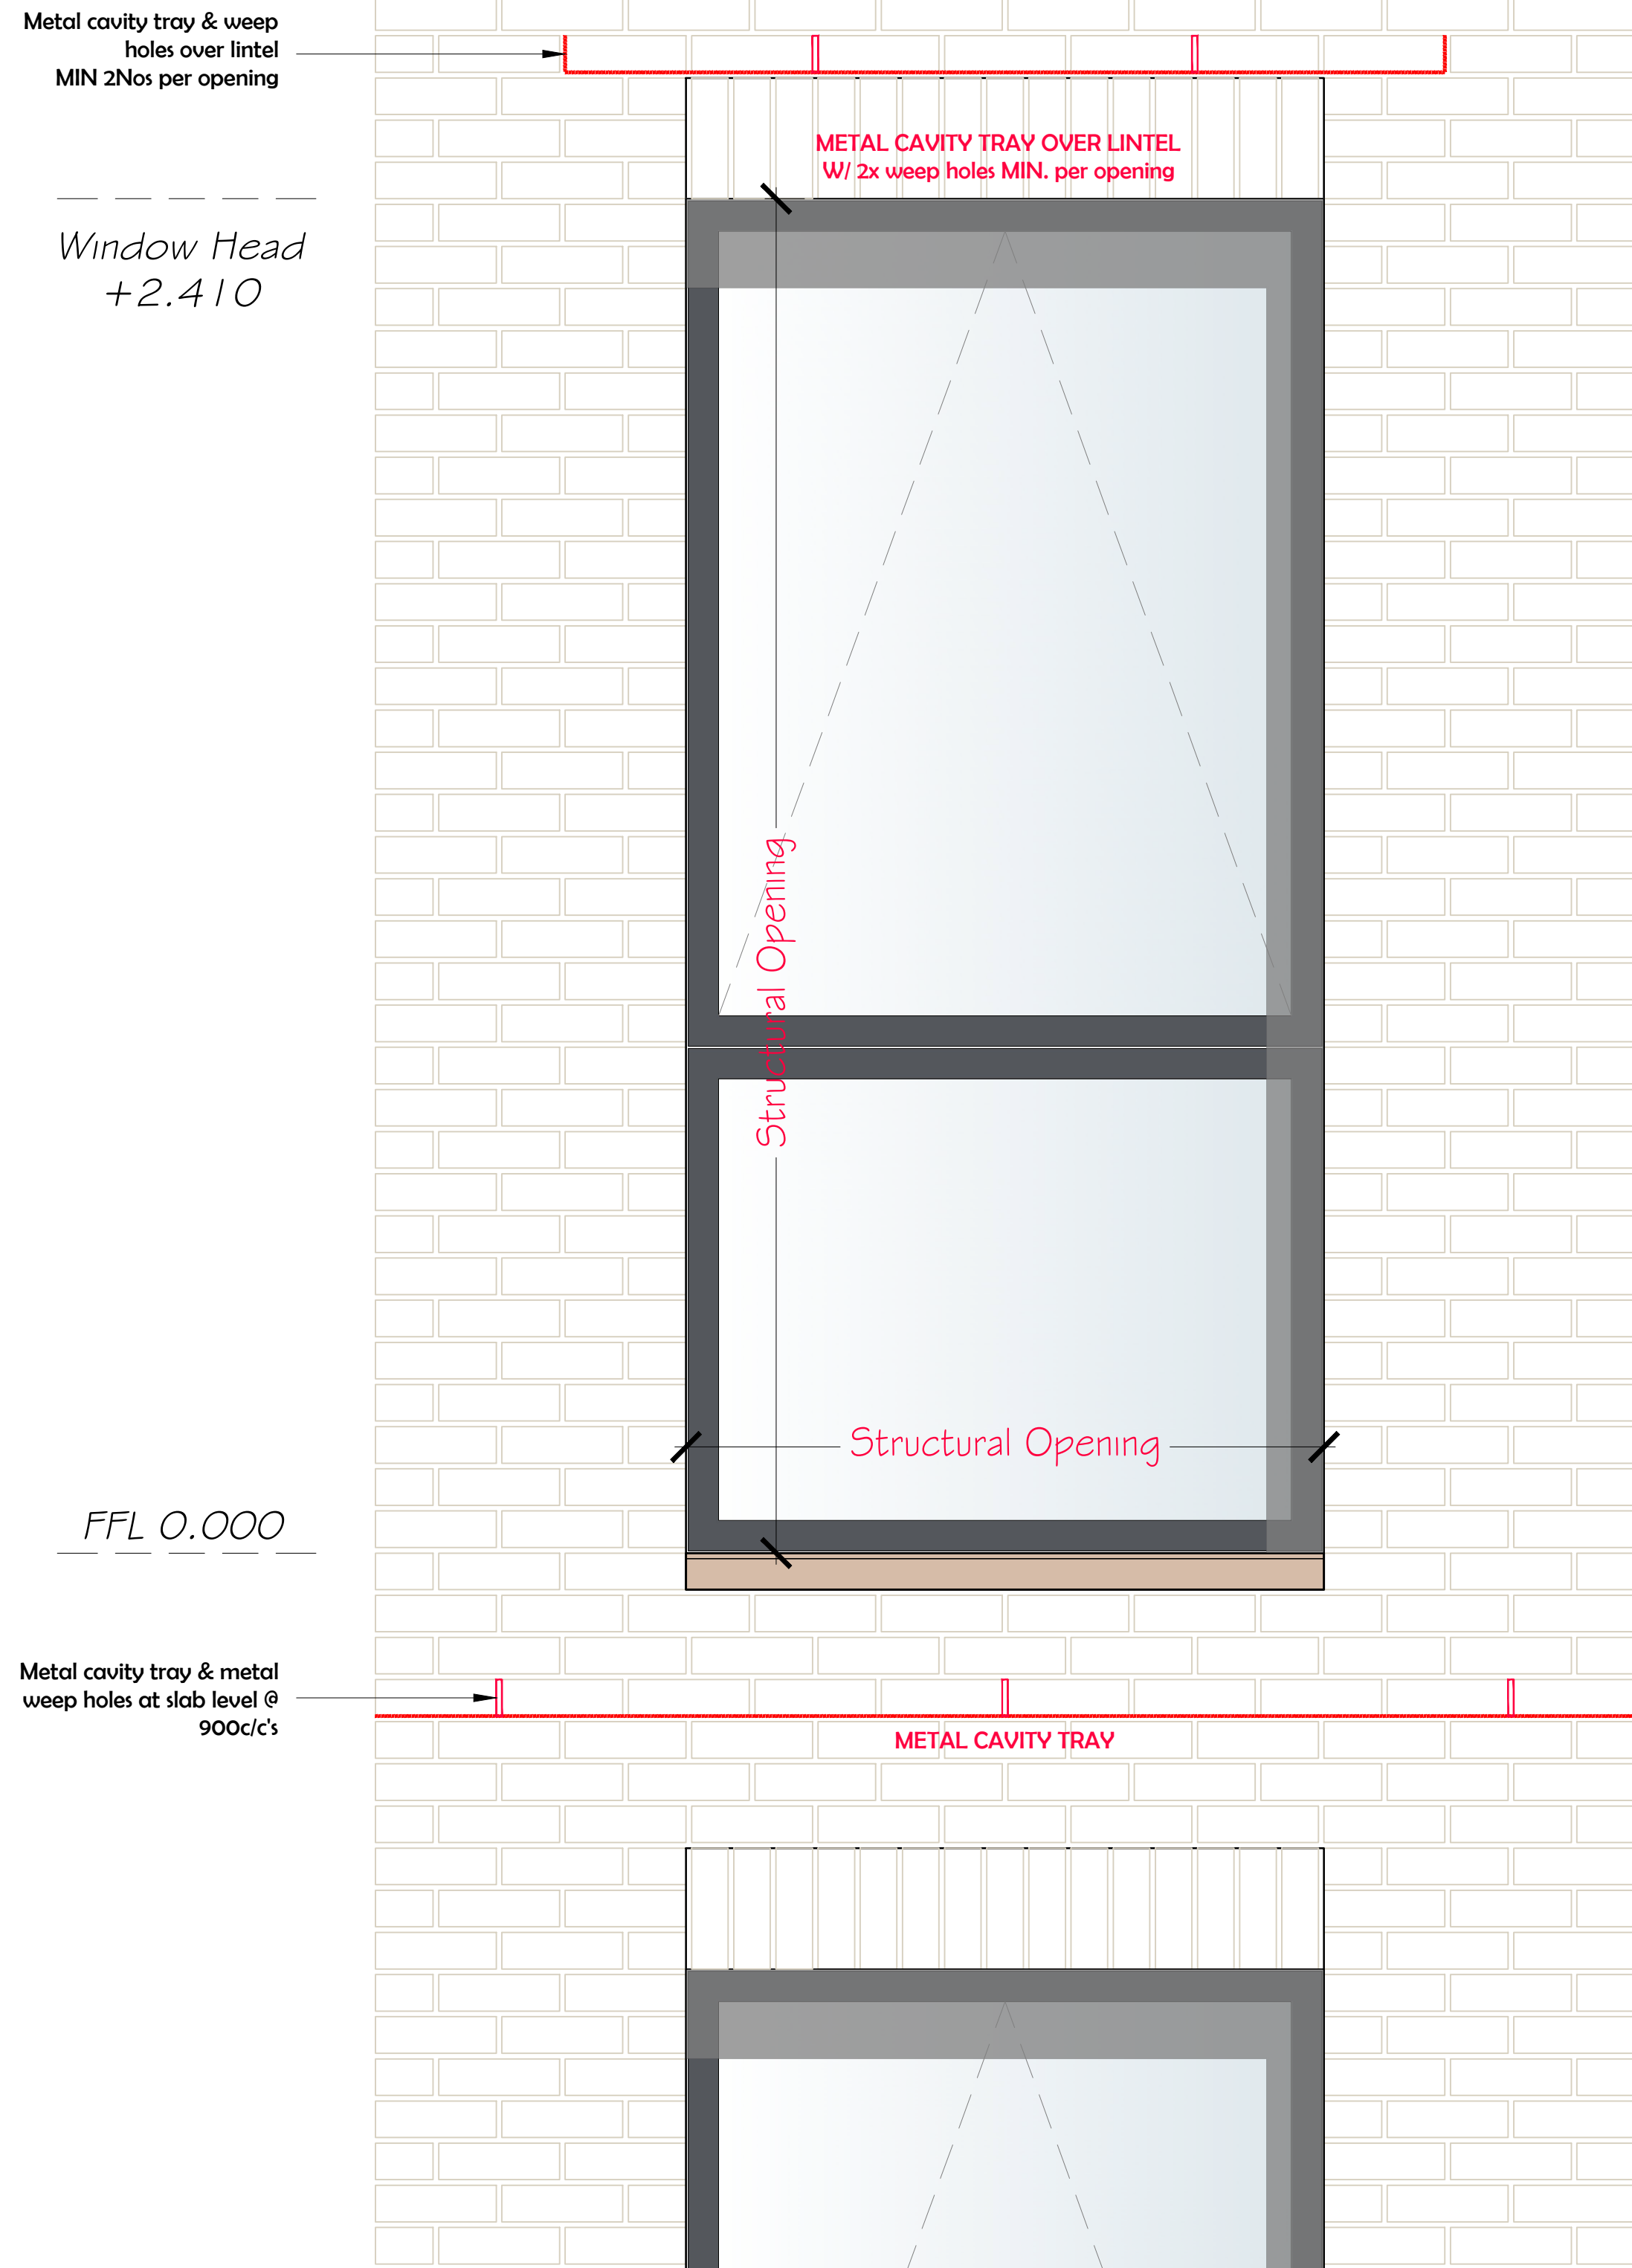


Elevation
1:10


Provide weatherproof flexible perimeter seals to all exterior window and door frames. Frame to overlap brickwork by min. 10mm

EPDM lapped from Fermacell board to widow frame


Rockwool Fire rated cavity closer compressed and mechanically fixed into gap

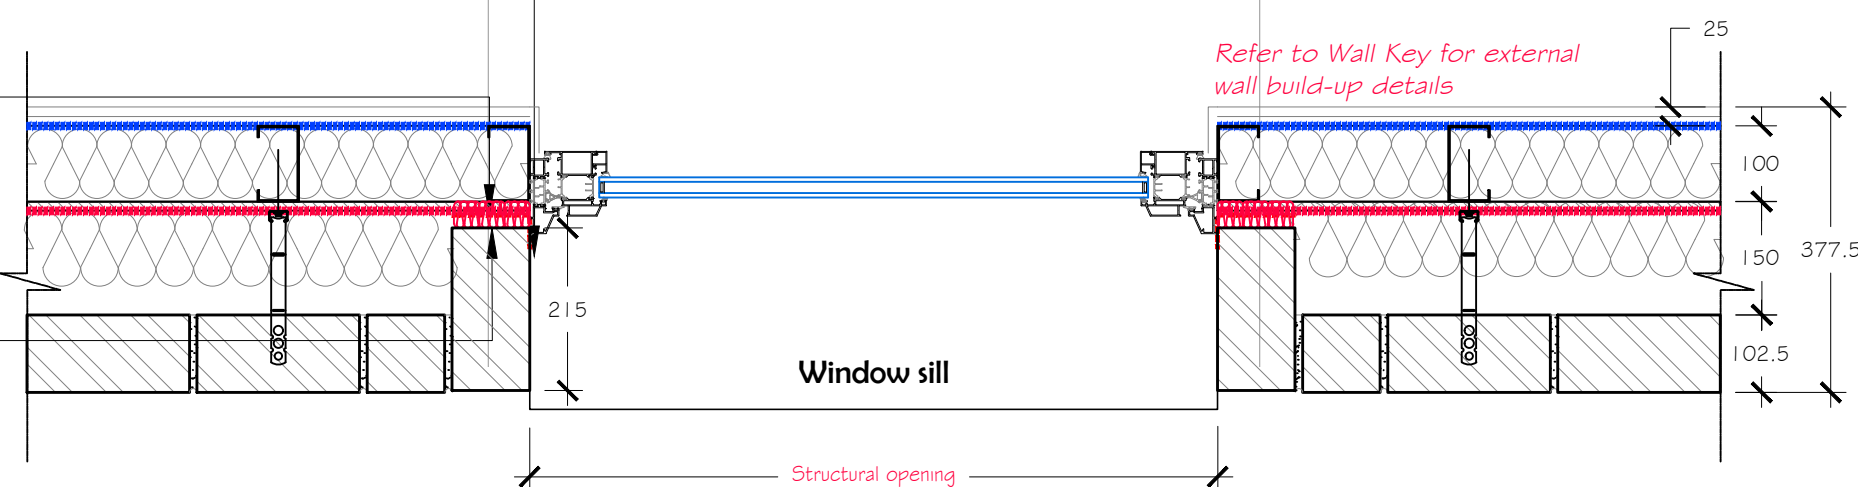

Plan
1:10

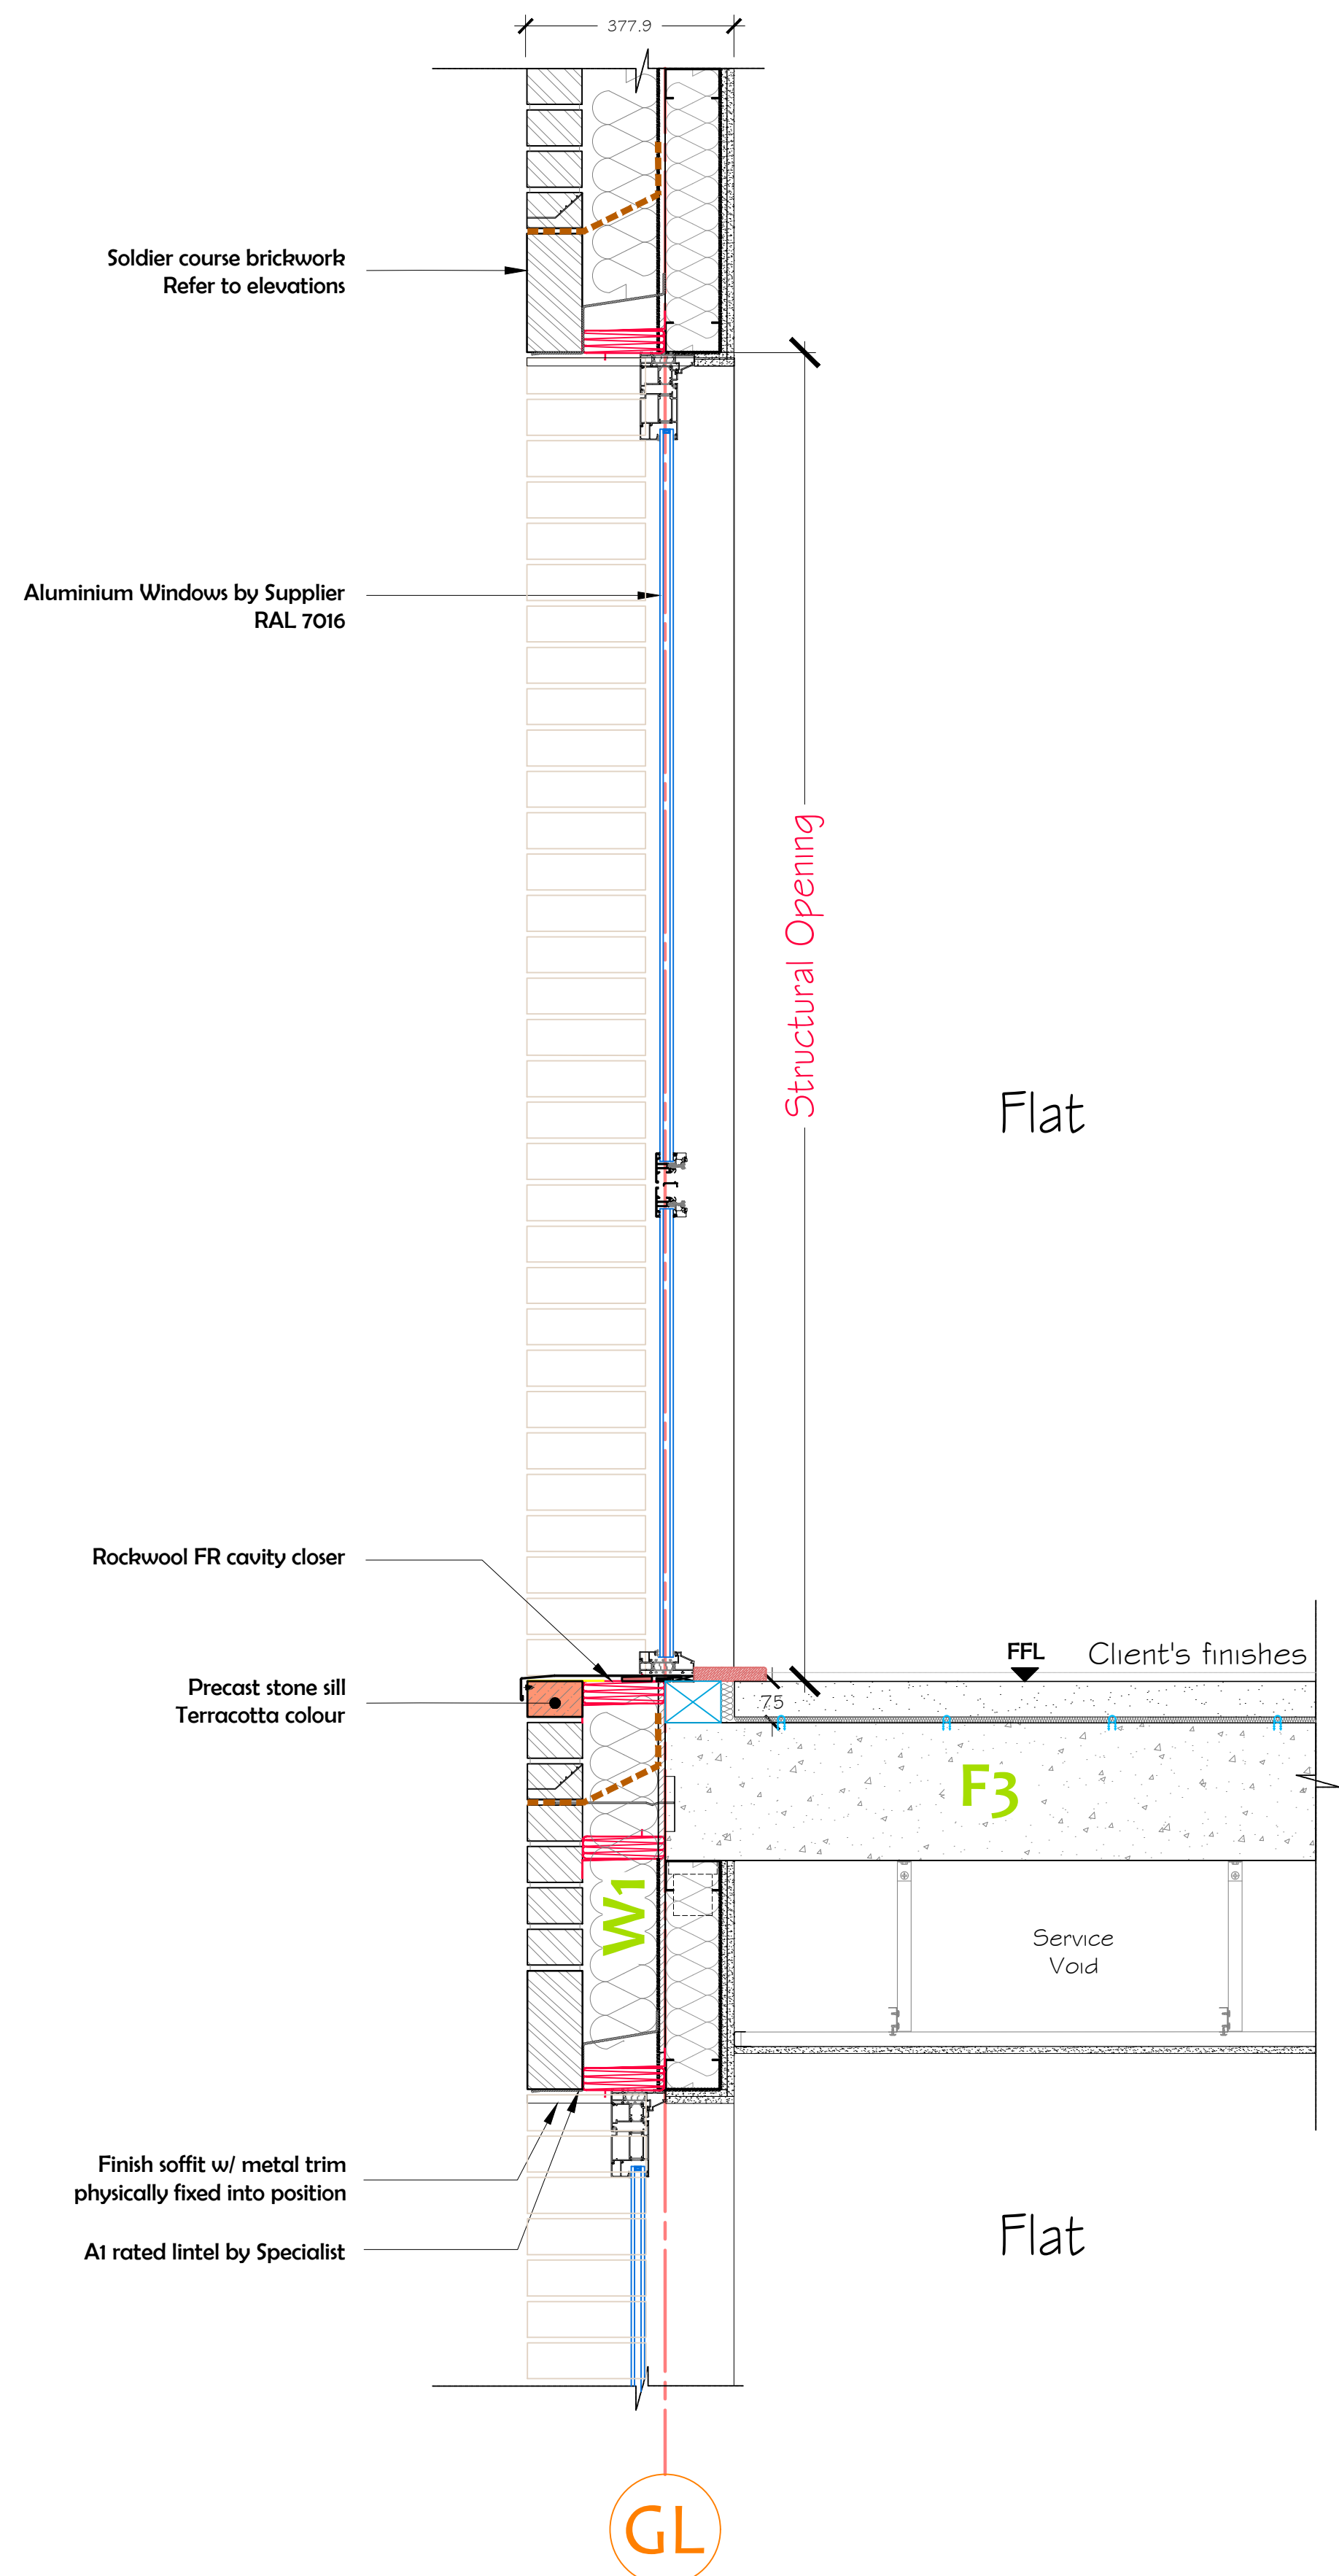

Section
1:10

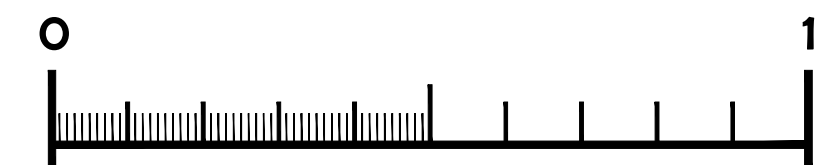

Planning Issue

Rev	Date	Revision	Intls	Chkd
John Farquharson Partners LTD				
6 Hare Hall Lane, Gidea Park, Essex, RM2 6BD Tel: 01708 75 00 11 E-Mail: admin@jfpengineers.co.uk				
JFP				
Client				
JIM Construction LTD				
Job Title				
313 THE ROUNDWAY / 8-12 CHURCH LANE N17 7AB				
Drawing Title				
Typical Window Detail				
Job/Drawing No.				Revision Suffix
9400 - A353				
© John Farquharson Partners LTD				
Scale	Date	Drawn	Checked	
1:10 @A1	FEB '24	EY	RSS	