


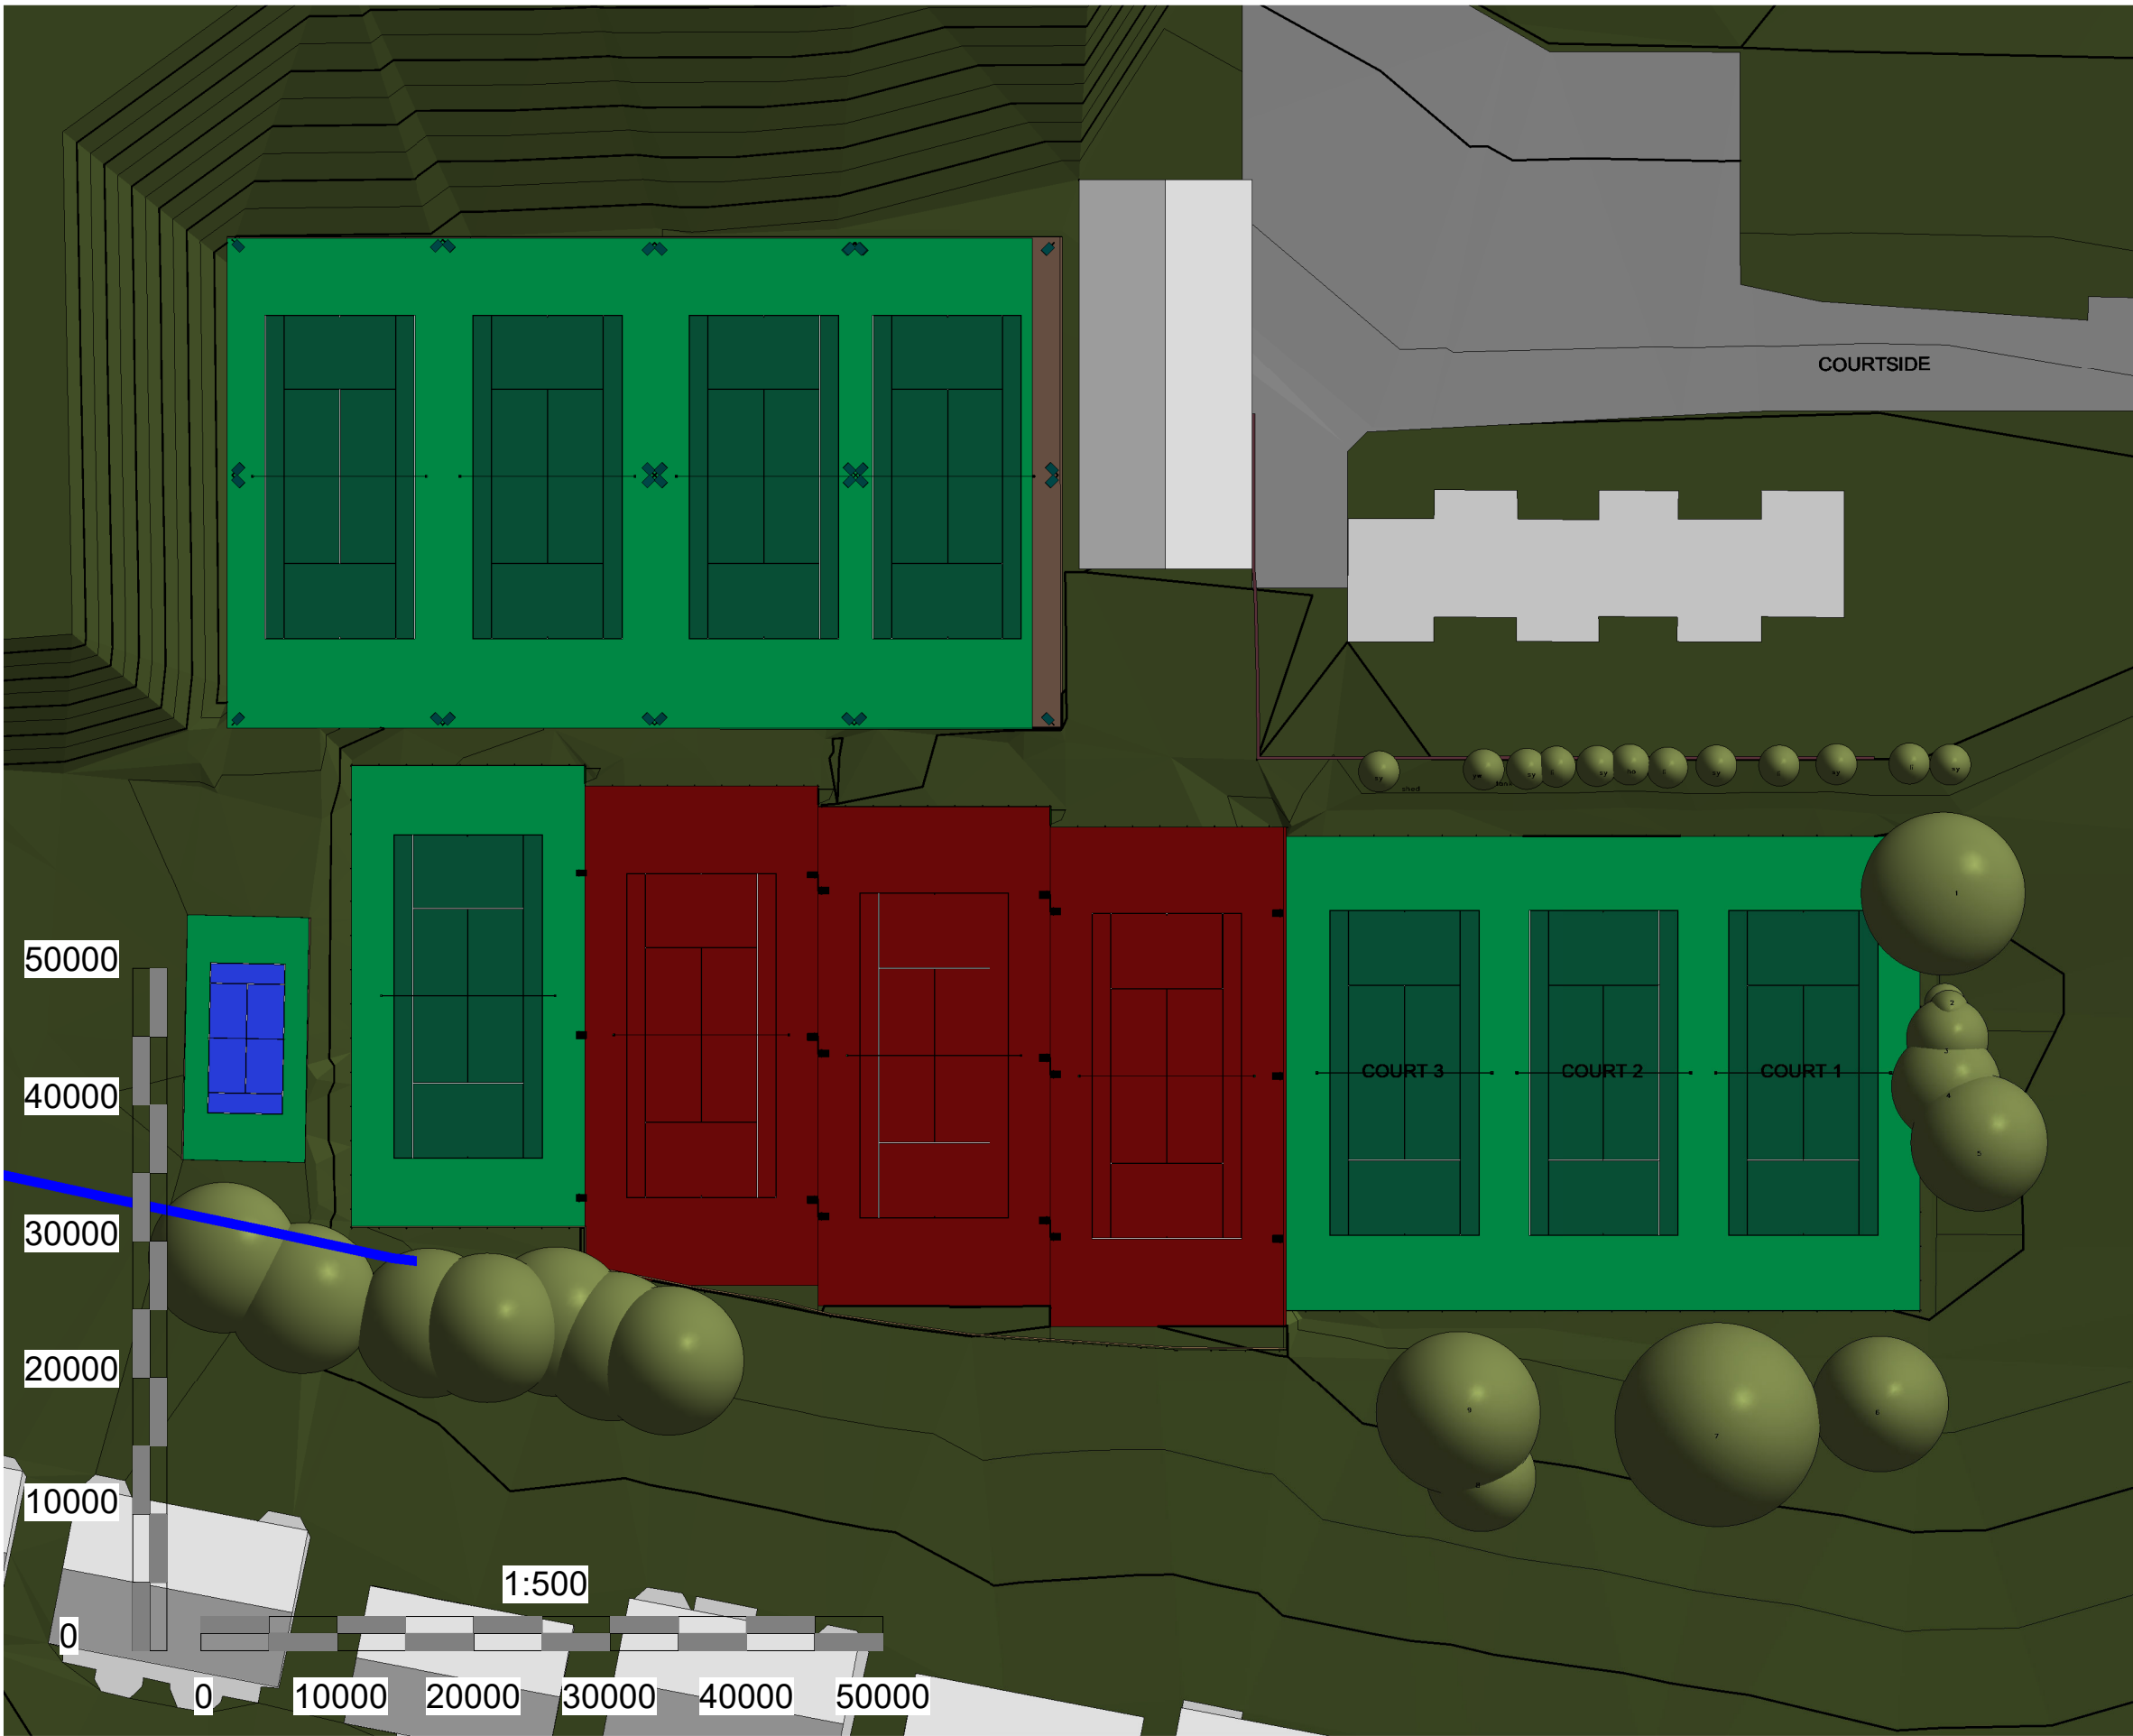

Notes

This is an A3 Drawing at a scale of
1 : 500

Rev	Date	Description

SITE LOCATION
Coolhurst L.T. & S.C.
Courtside
Coolhurst Road,
LONDON. N8 8EX.

PROJECT
COOLHURST L.T. & S.C.

CLIENT
COOLHURST LAWN TENNIS
& SQUASH CLUB

DRAWING TITLE
Block Plan

Sf **SPORTSFACILITY**
Pd **PLANNING&DESIGNLTD**

39 Hemwood Road, Windsor, Berkshire, SL4 4YX
Telephone: (01753) 850123 Mob: 07770 366259
Email: office@sfpad.co.uk

CONSULTANCY SERVICES

DRAWN BY Author		CHECKED BY Checker	
SCALE 1 : 500	DATE 03.11.2023	REVISION NO.	
DRAWING NUMBER 2023 CAS 060 011			