


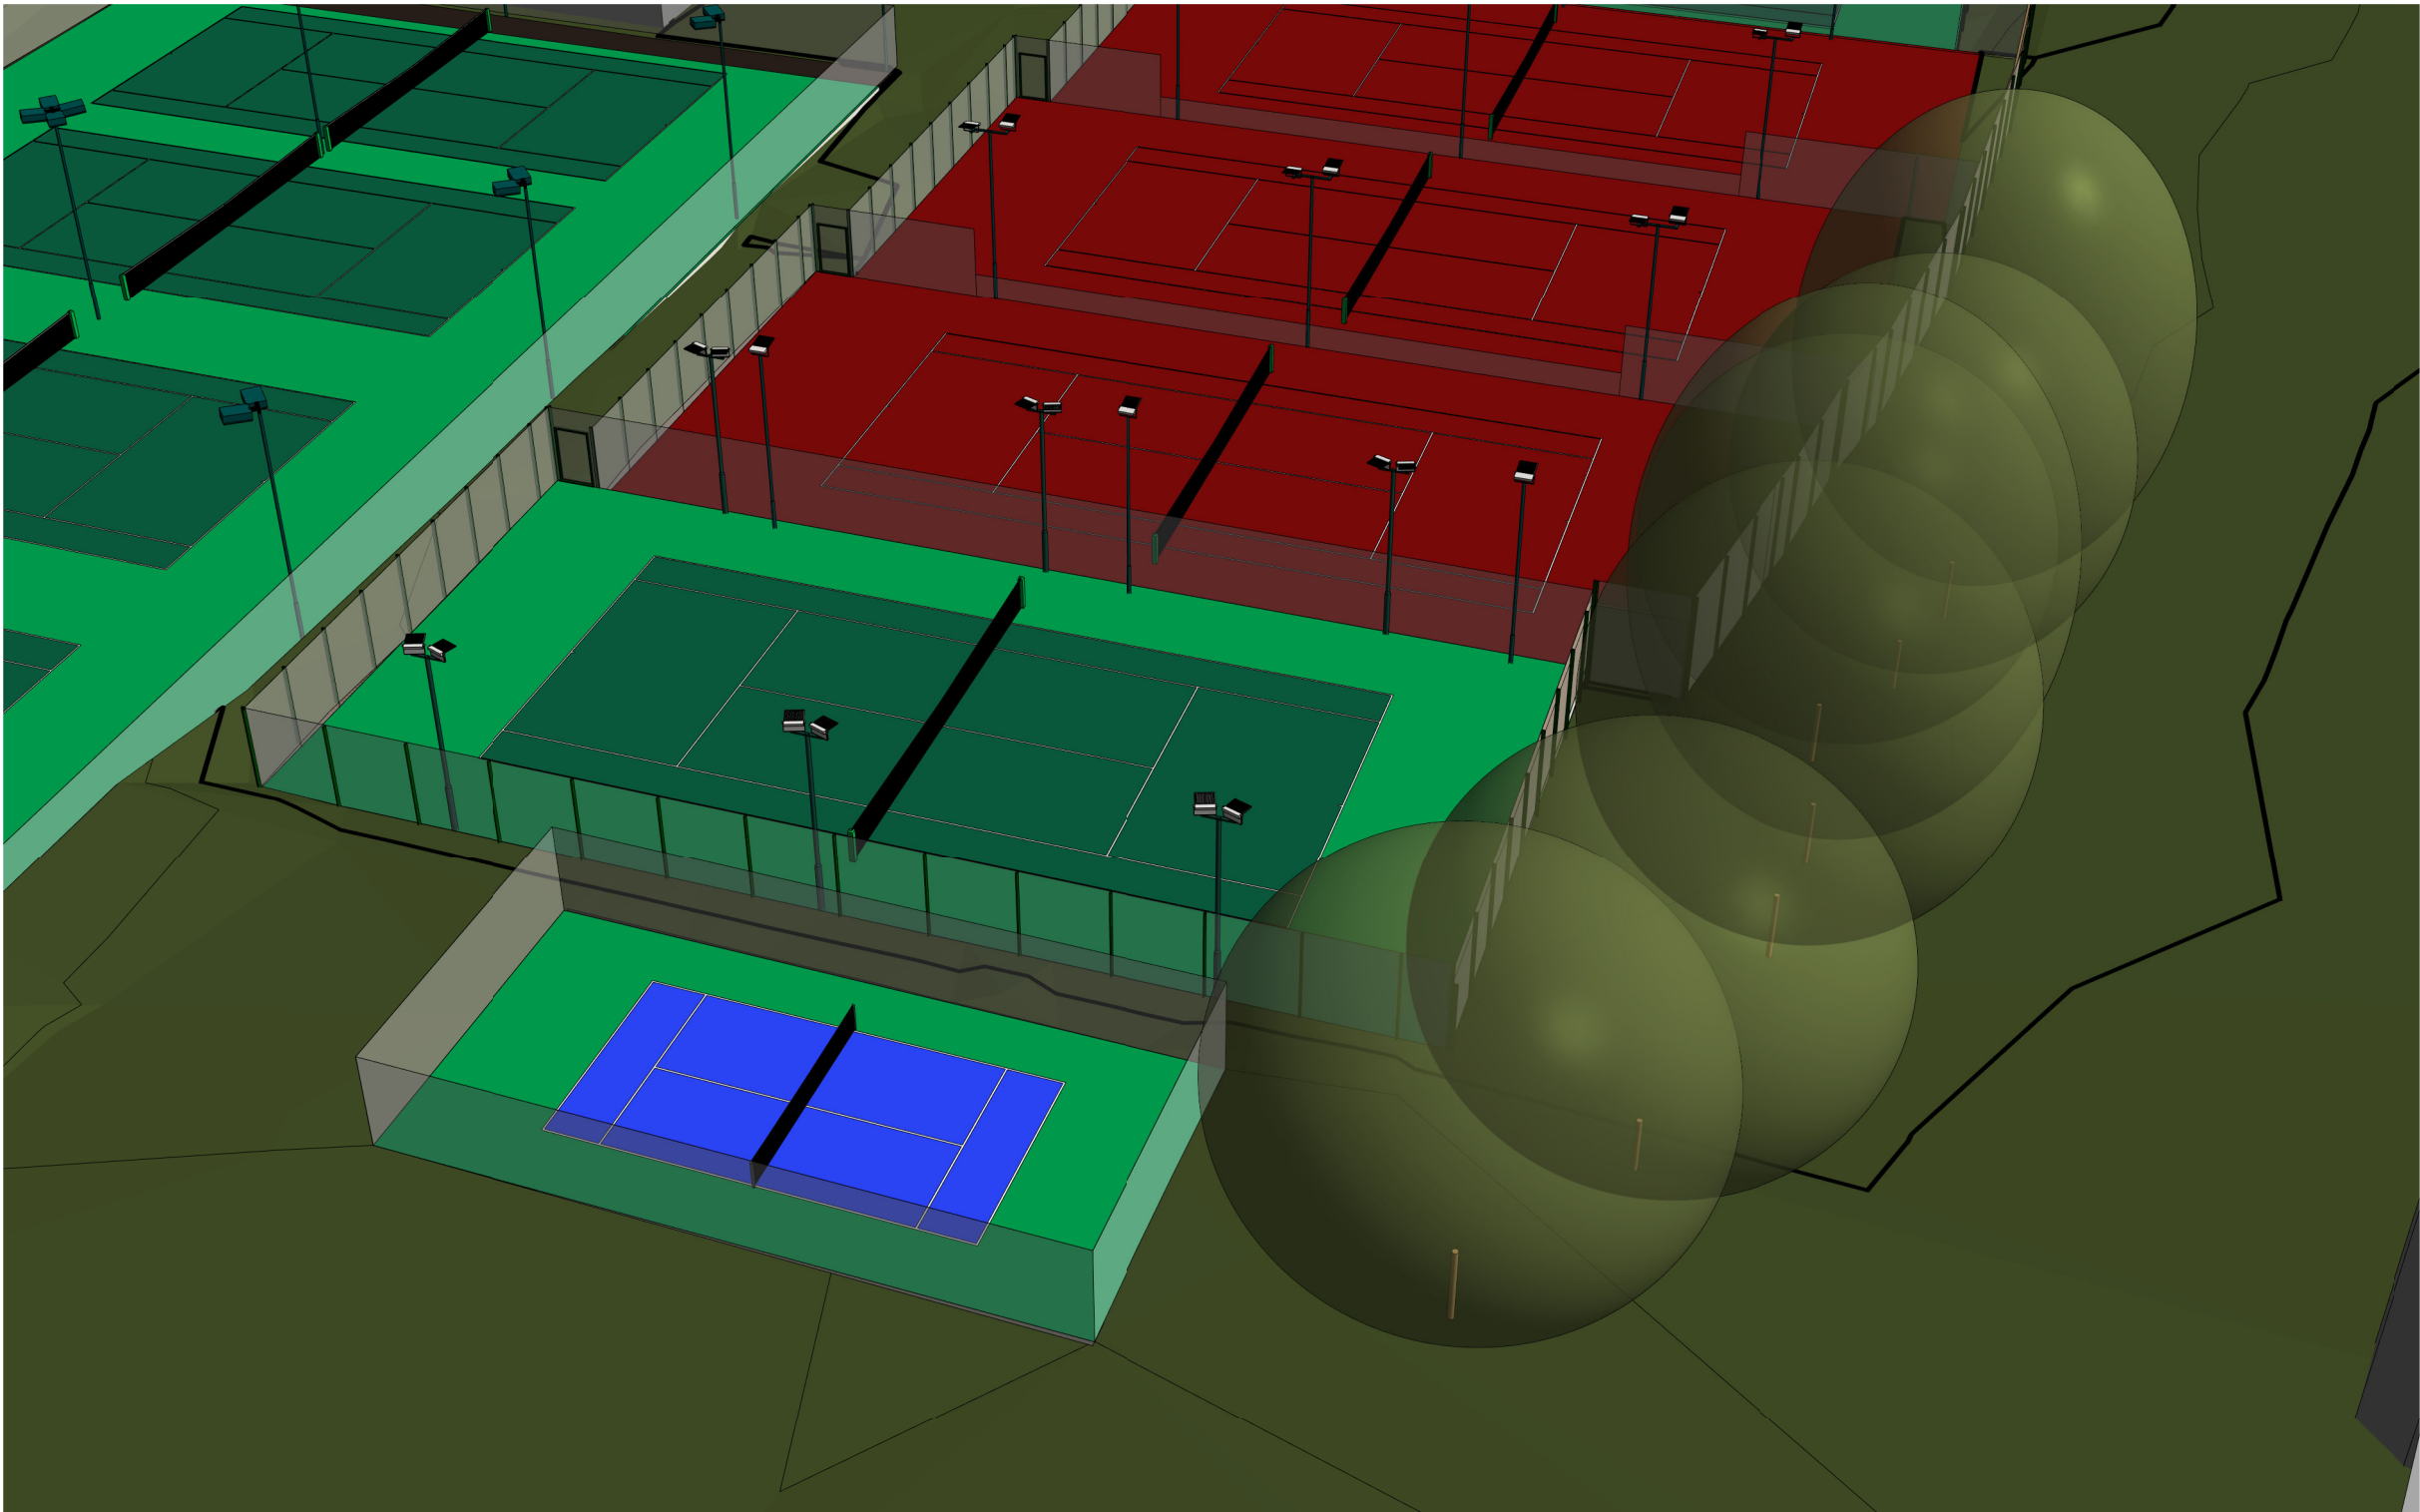

Notes

This is an A3 Drawing Sheet.

Note : 3D Visualisations cannot be scaled on a linear basis.

Rev	Date	Description

SITE LOCATION
Coolhurst L.T. & S.C.
Courtside
Coolhurst Road,
LONDON. N8 8EX.

PROJECT
COOLHURST L.T. & S.C.

CLIENT
COOLHURST LAWN TENNIS
& SQUASH CLUB

DRAWING TITLE
3d View 2 Proposed

Sf **SPORTSFACILITY**
Pd **PLANNING&DESIGNLTD**

39 Hemwood Road, Windsor, Berkshire, SL4 4YX
Telephone: (01753) 850123 Mob: 07770 366259
Email: office@sfpad.co.uk

CONSULTANCY SERVICES

DRAWN BY L. West		CHECKED BY S.F.P.D.	
SCALE	DATE 03.11.23	REVISION NO.	
DRAWING NUMBER 2023 CAS 060 019			