


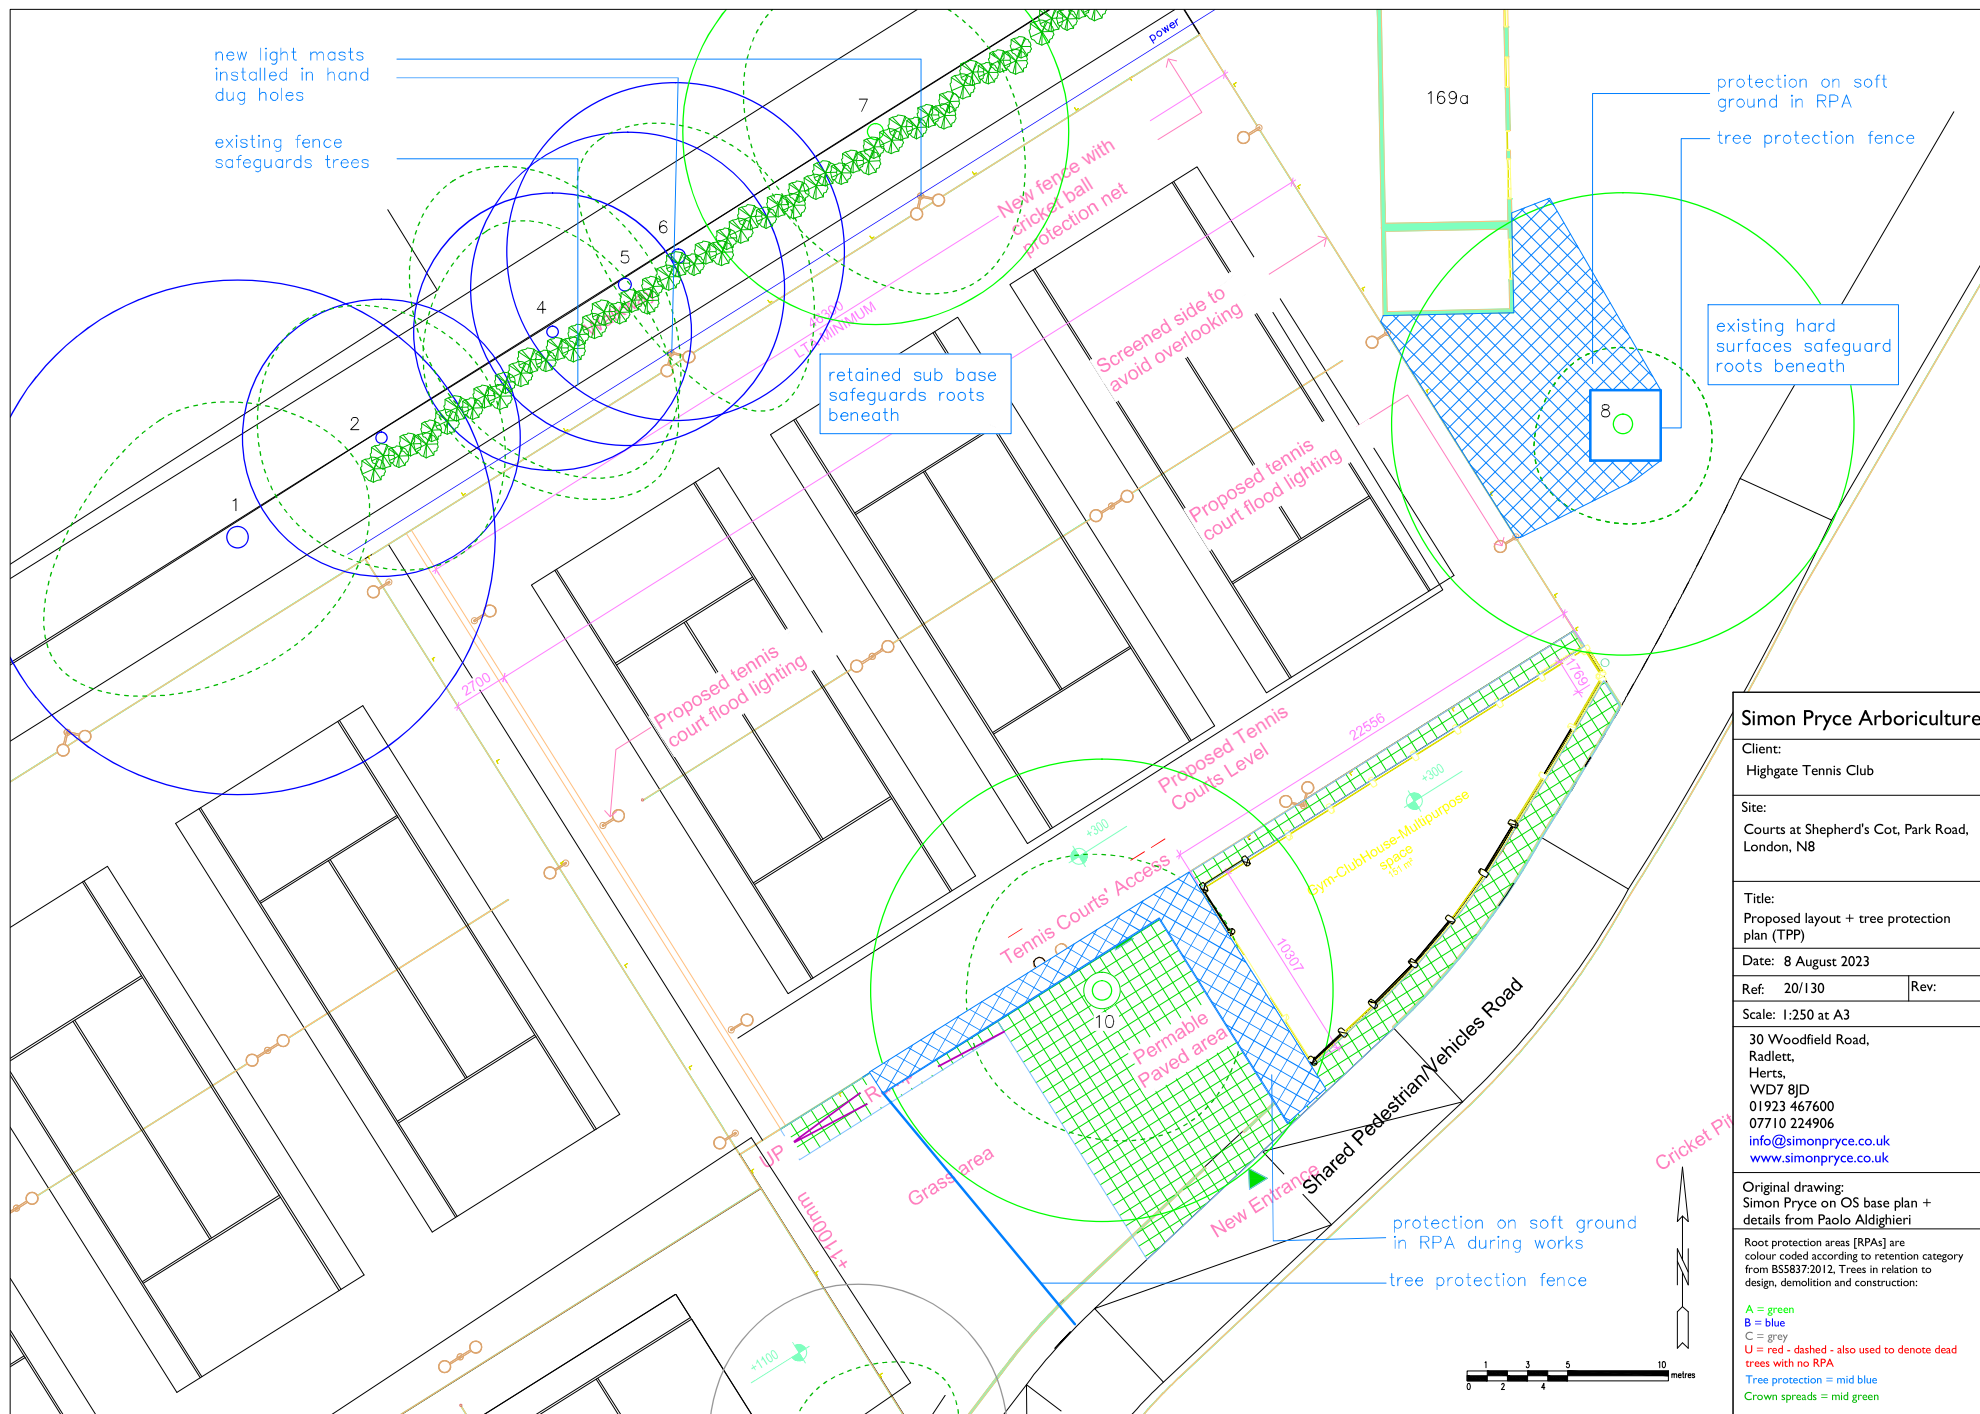

Simon Pryce Arboriculture

Client:
Highgate Tennis Club

Site:
Courts at Shepherd's Cot, Park Road,
London, N8

Title:
Proposed layout + tree protection
plan (TPP)

Date: 8 August 2023

Ref: 20/130

Rev:

Scale: 1:250 at A3

30 Woodfield Road,
Radlett,
Herts,
WD7 8JD
01923 467600
07710 224906
info@simonpryce.co.uk
www.simonpryce.co.uk

Original drawing:
Simon Pryce on OS base plan +
details from Paolo Aldighieri

Root protection areas [RPAs] are
colour coded according to retention category
from BS5837:2012. Trees in relation to
design, demolition and construction:

A = green
B = blue
C = grey
U = red - dashed - also used to denote dead
trees with no RPA
Tree protection = mid blue
Crown spreads = mid green