




1 LOCATION PLAN
Scale 1:500

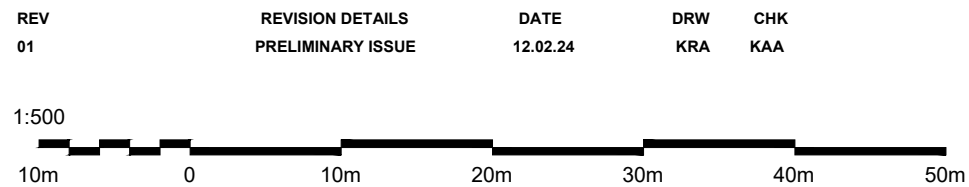

PROJECT: 0248_E - 6 DOWNHILLS AVENUE	PROJECT NUMBER: 0248_E	ISSUE TYPE: PRELIMINARY	 kristofer adelaide architecture ltd.	
PROJECT ADDRESS: 6 Downhills Ave, London N17 6LG	DRAWING NAME: LOCATION PLAN	FIRST ISSUE DATE: 05.02.24		
CLIENT: Zan Kaufman	DRAWING NUMBER: 0248_E-KAA-XX-XX-DR-A-0001 -S0-P1	SCALE: 1:500		
		DRAWN BY: KRA	CHK BY: KAA	T: +44 (0) 203 954 3533 E: ka@ka-a.co.uk W: www.ka-a.co.uk