




EXISTING SECTION Z Z

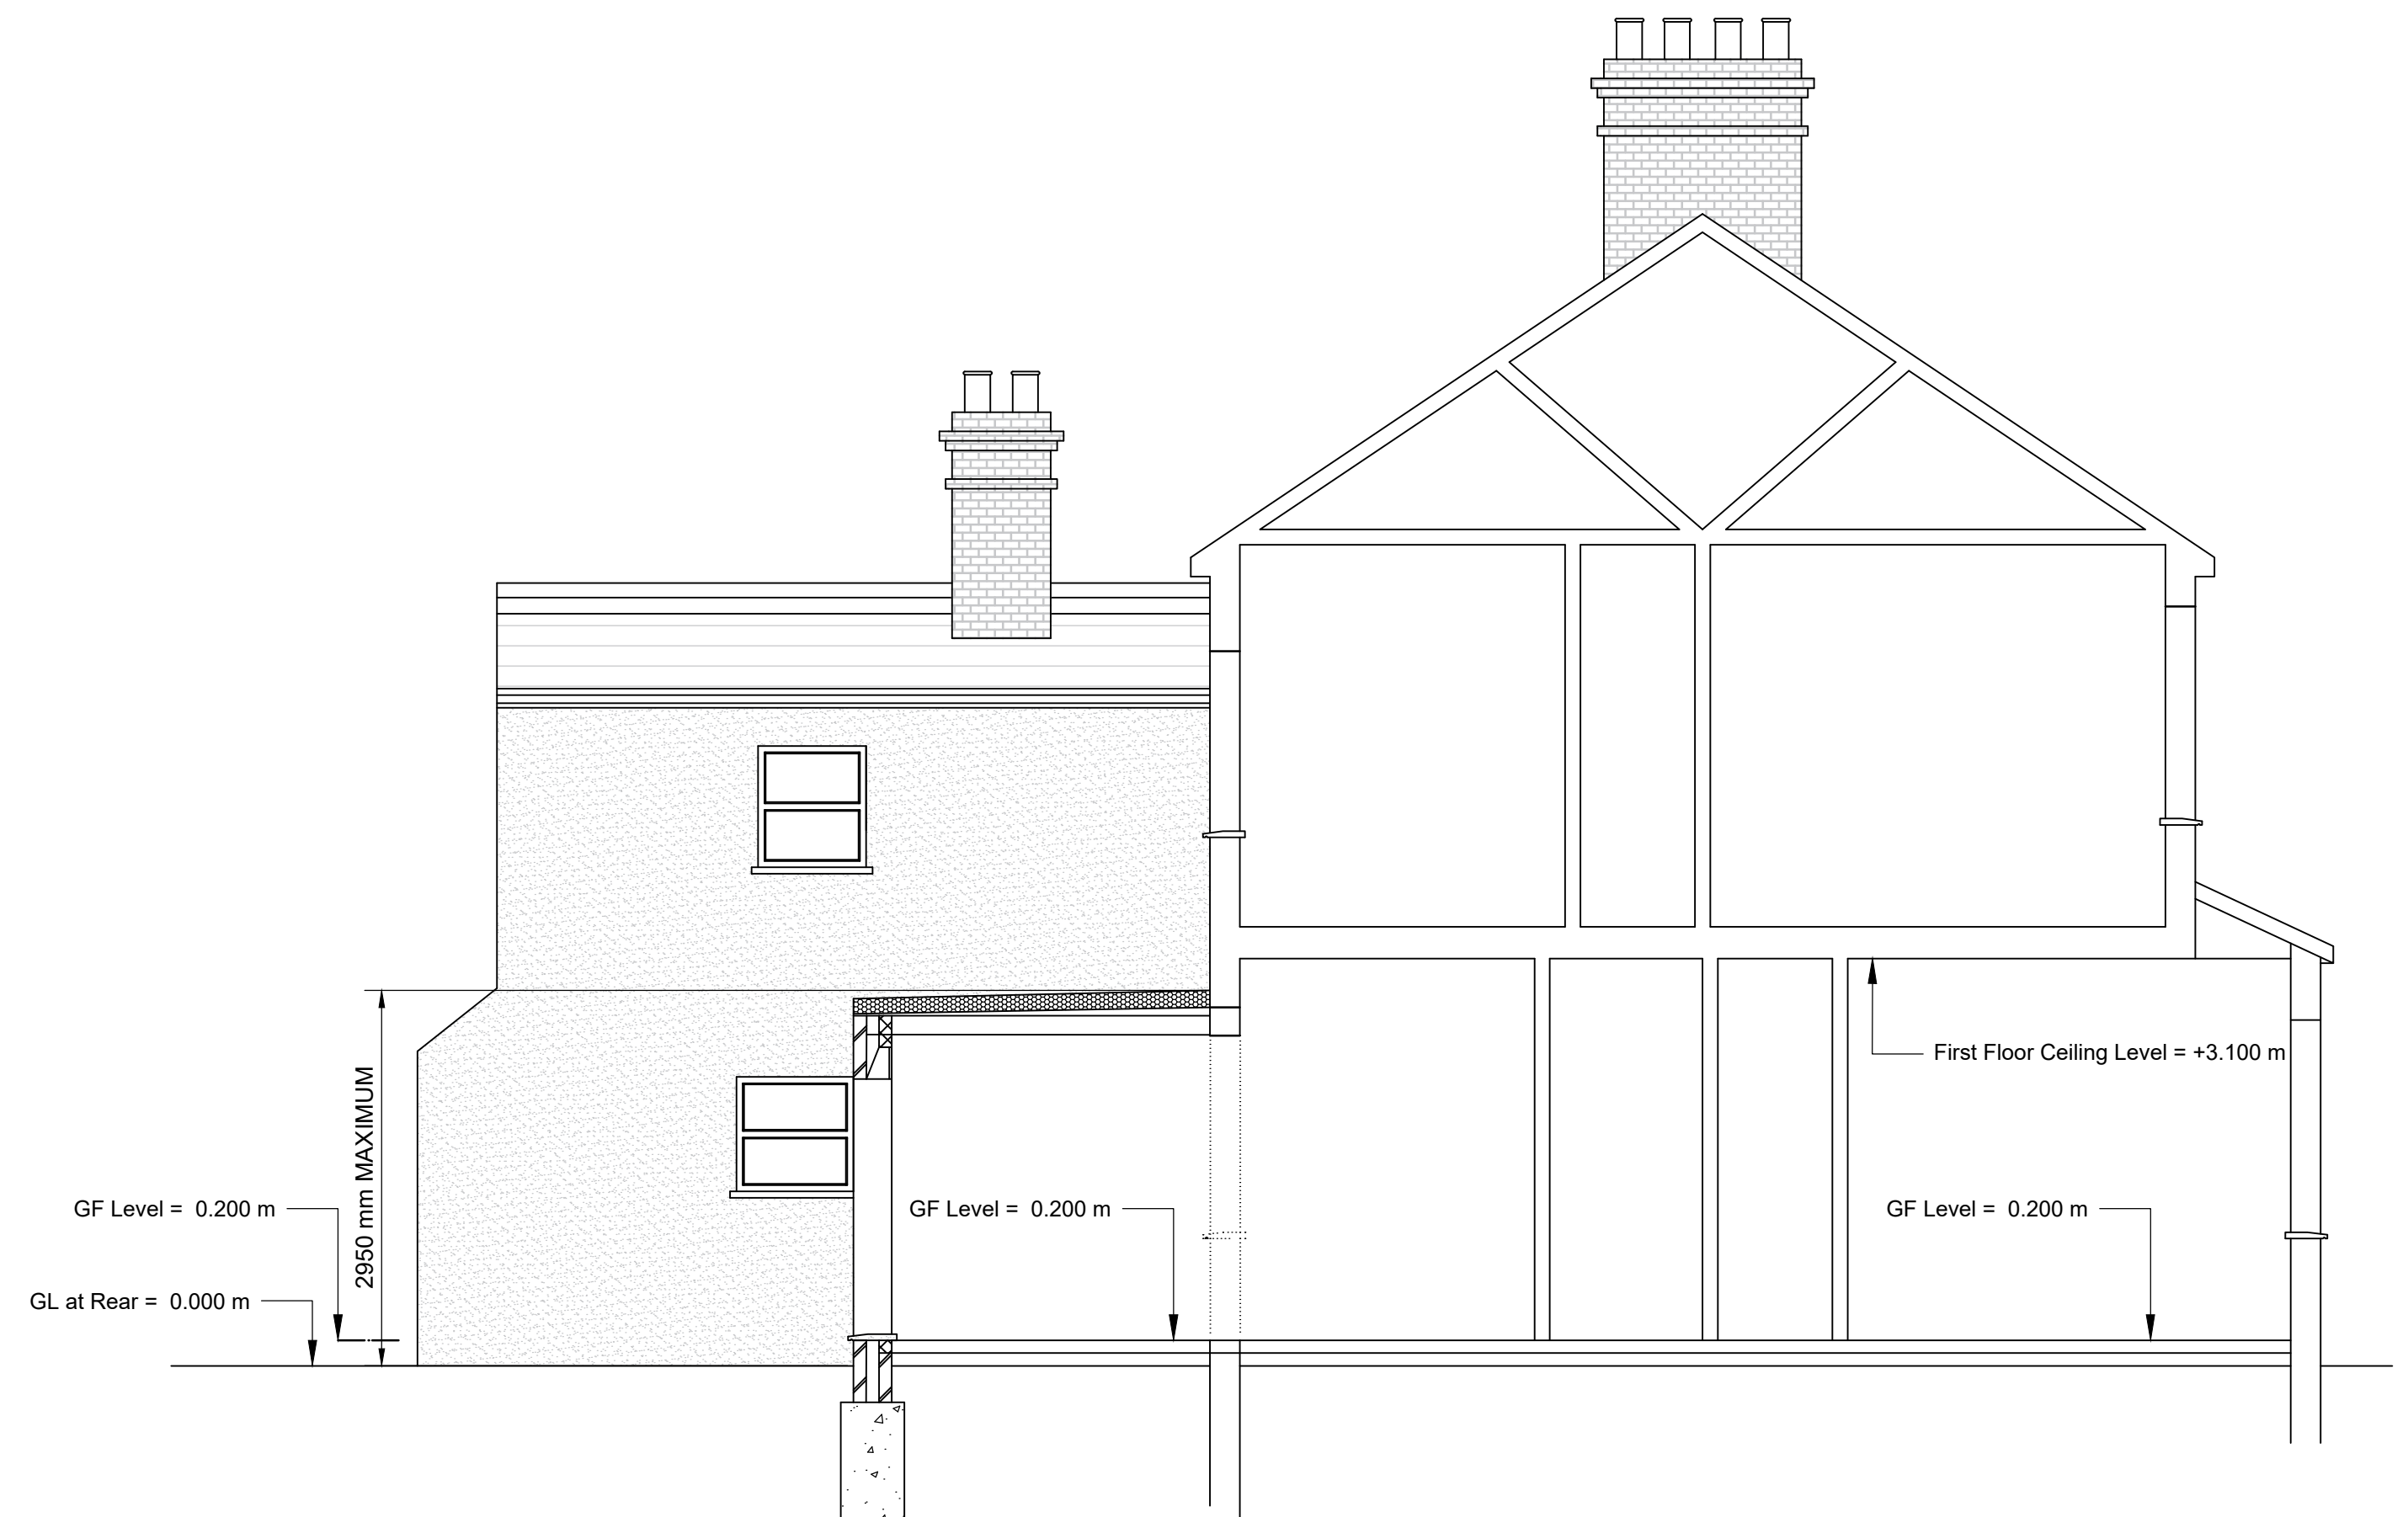

PROPOSED SECTION Z Z



REAR VIEW LOOKING NORTH

REAR VIEW

REAR VIEW LOOKING SOUTH

LOCATION OF PROPOSED EXTENSION

AT A1 PAPER SIZE
SCALE 1:50

A CHRYSANTHOU
SINGLE STOREY REAR EXTENSION
31 NEWLYN ROAD, LONDON, N17 6RX
EXISTING AND PROPOSED SECTIONS AND PHOTOGRAPHS

DRAWING NO: NRH/A/4/ OF 4

SCALE: 1:50

J.A. IOANNOU B.Sc (Eng), C.Eng, FICE

CHARTERED ENGINEER

DATE: FEBRUARY 2024

75 MINCHENDEN CRESCENT
SOUTHGATE
LONDON N14 7EP
TEL: 0208868267 / MOB: 07985419990
EMAIL: joannou@aol.com