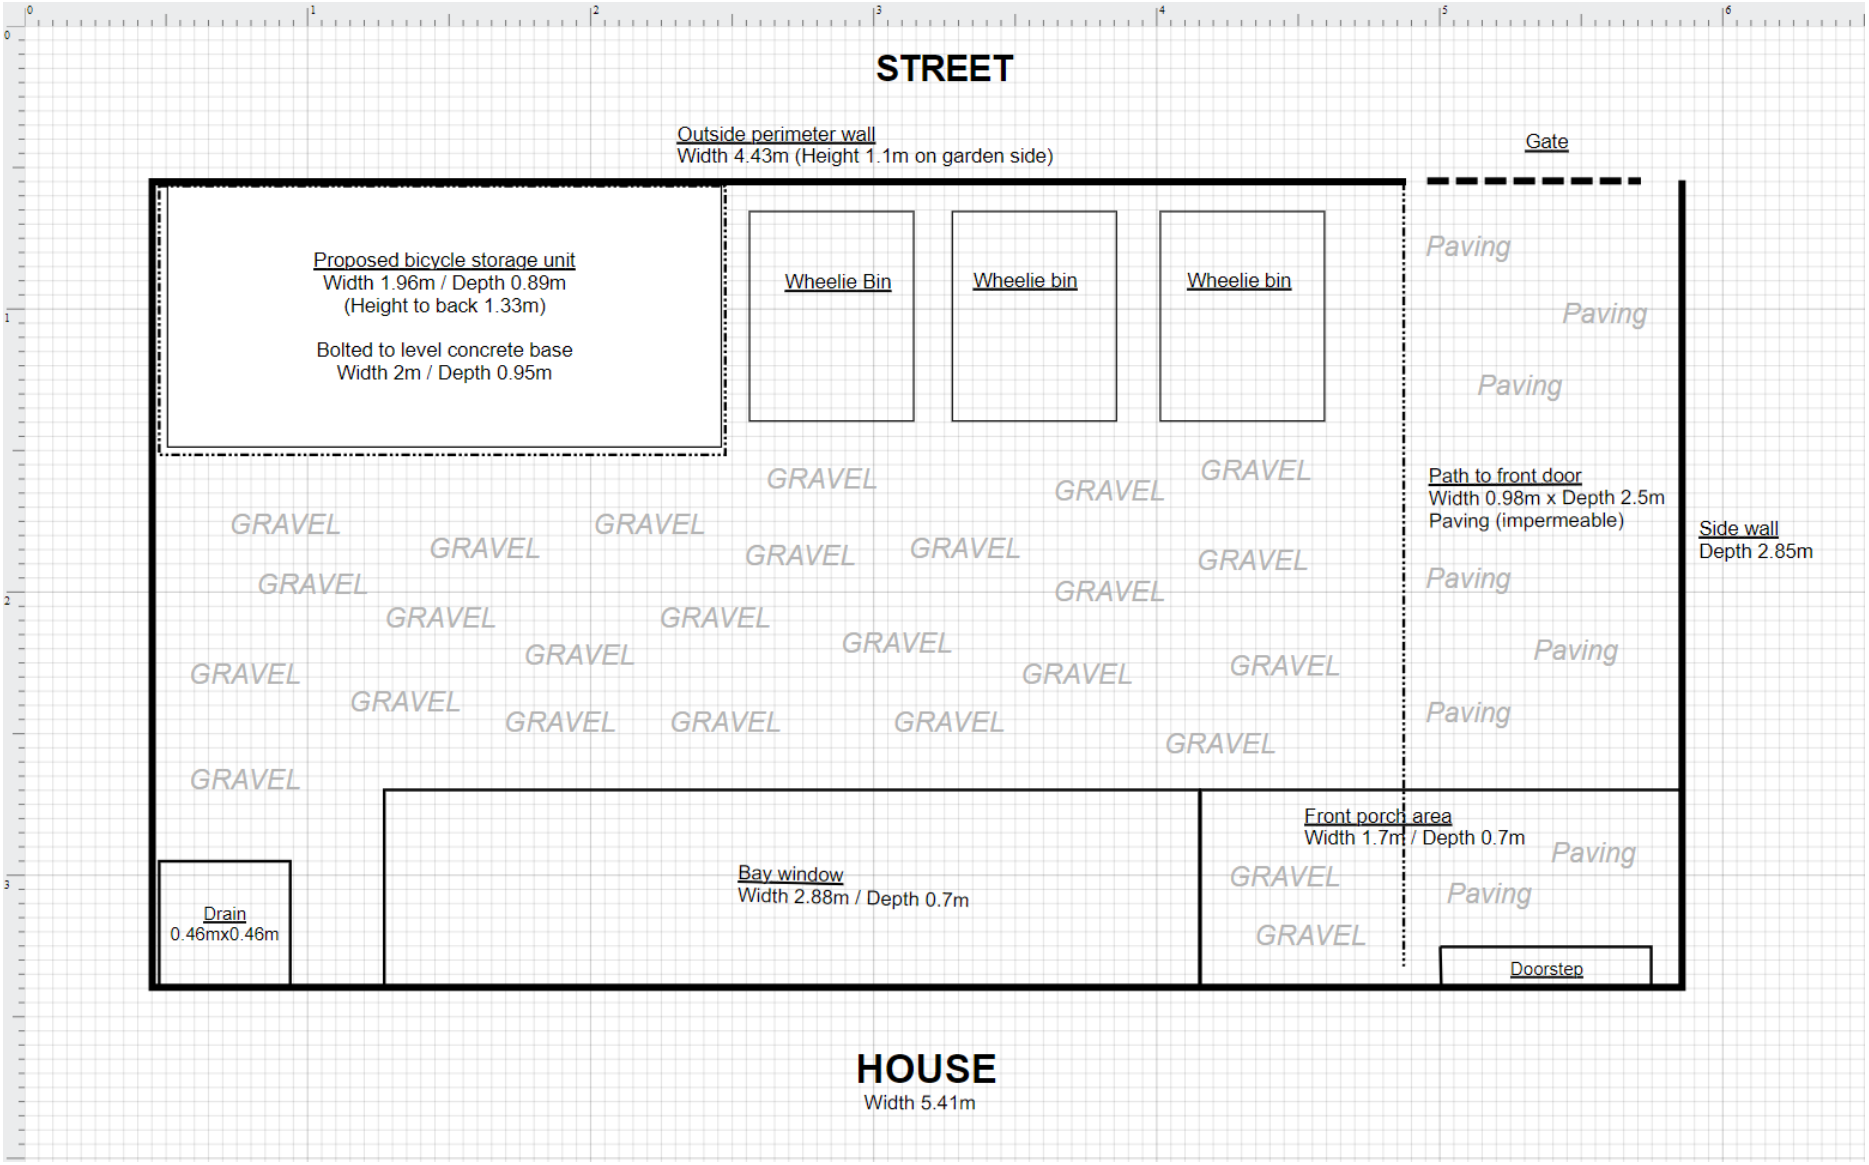2 Linley Road, N17 6RP
Proposed front garden layout