


Block Plan

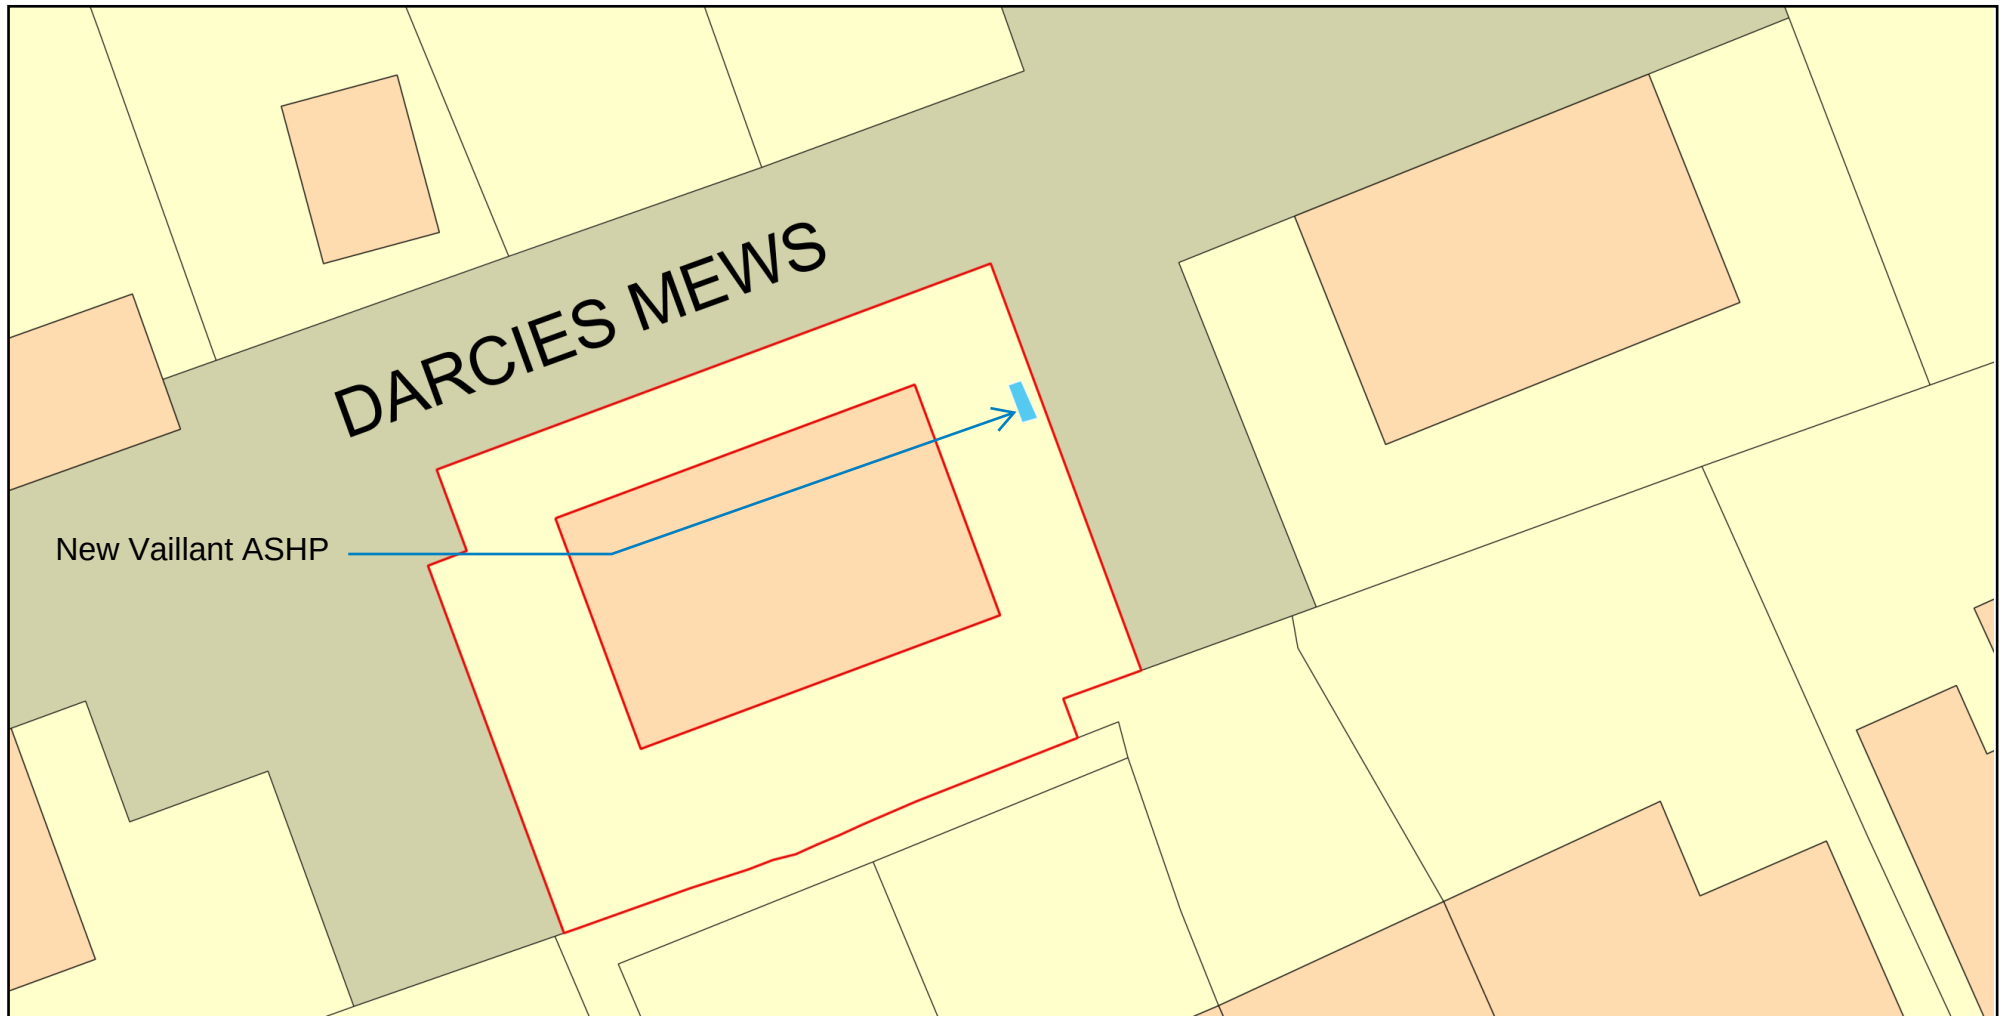

0 10
Metres



Plan Produced for: 3 Darcies Mews

Date Produced: 16 Feb 2024

Plan Reference Number: TQRQM24047094325933

Scale: 1:200 @ A4

© Crown copyright and database rights 2023 OS 100042766