



Legend

- Flat 1
- Flat Roof
- Buildings
- Site Boundary (Client understood)

All layouts and levels of adjacent properties are assumed.

Revisions

R	Date	Description	Checked
00	21.12.23	Initial Issue	DN / CG

Project

Dunbar Road
21 Dunbar Road, London, N22 5BG

Drawing

Location Plan & Block Plan
Existing

Status

Pre-Application

Scale

As shown

Format

A3

Drawing Reference


0810-02-0100

Revision

00



0 25m 50m
1:1250
Site Location
1:1250 @ A3

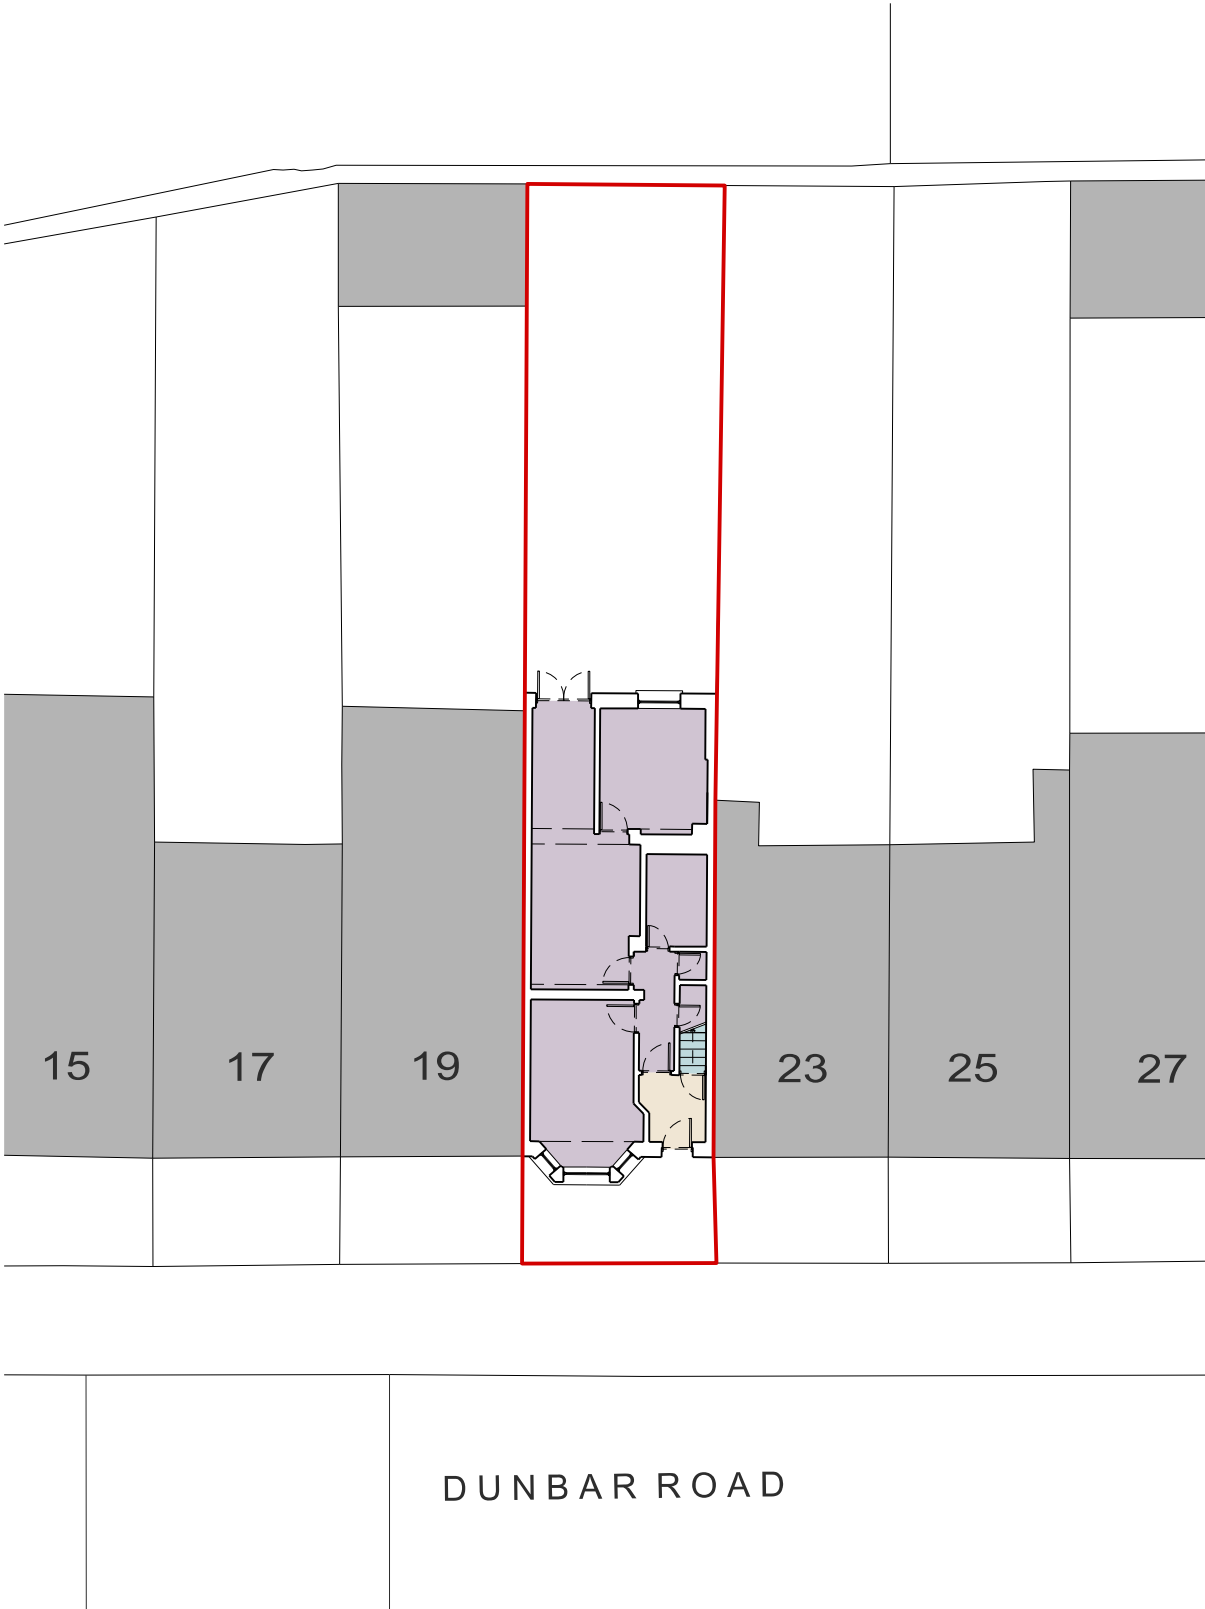

0 5m
1:200
Block Plan
1:200 @ A3

