
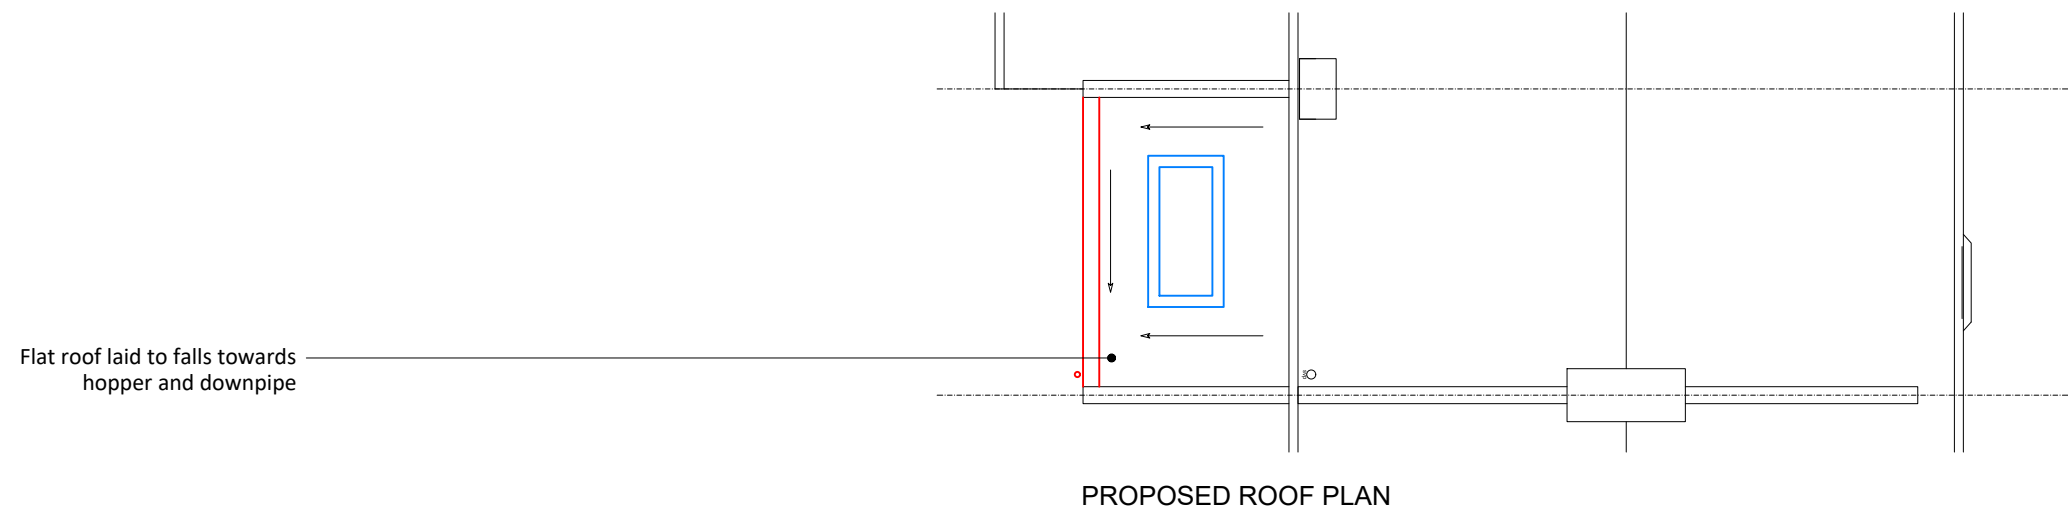
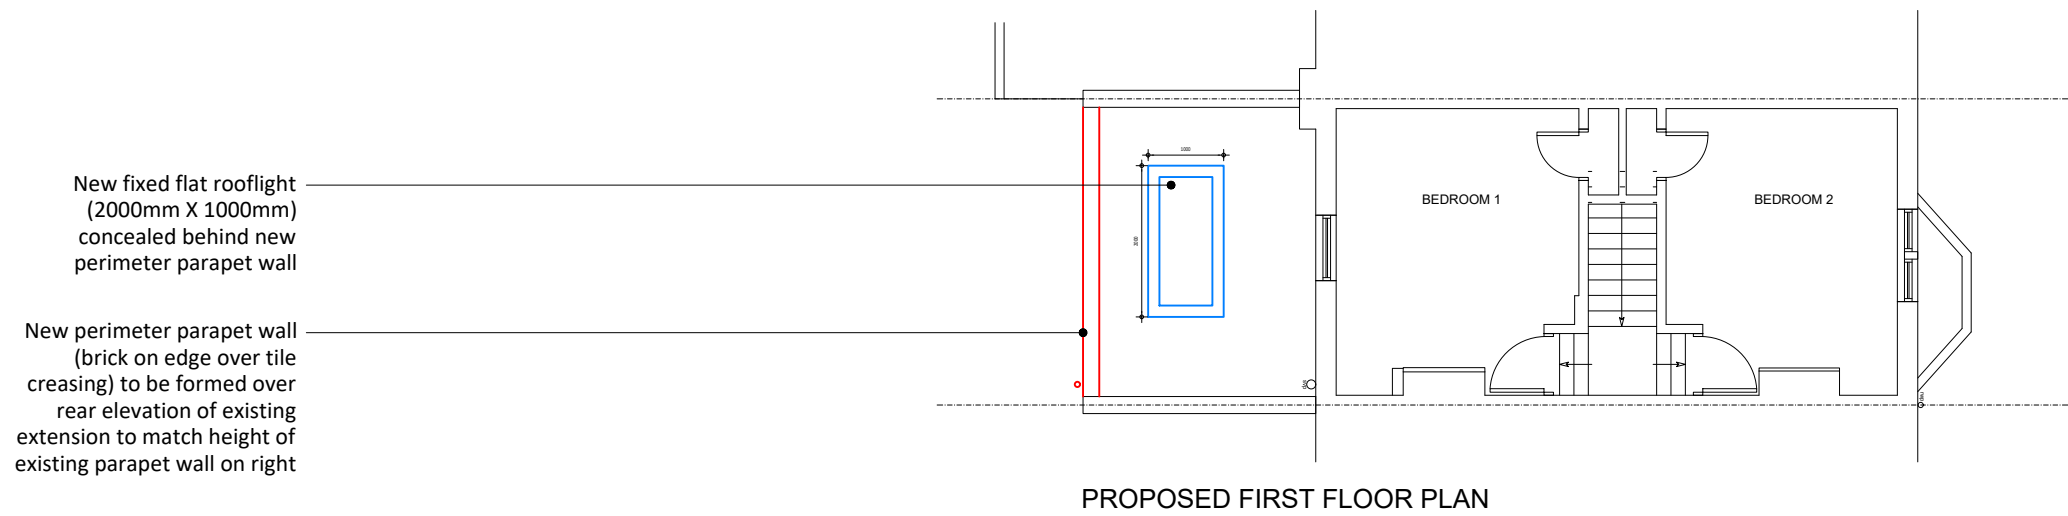


1. Scale this drawing for Planning Purposes only
2. Do not scale for working drawings all dimensions shall be checked on site prior to commencing the works and any errors or admissions reported to the Architect
3. This drawing is the copyright of POQ Architects and must not be used or reproduced without their permission

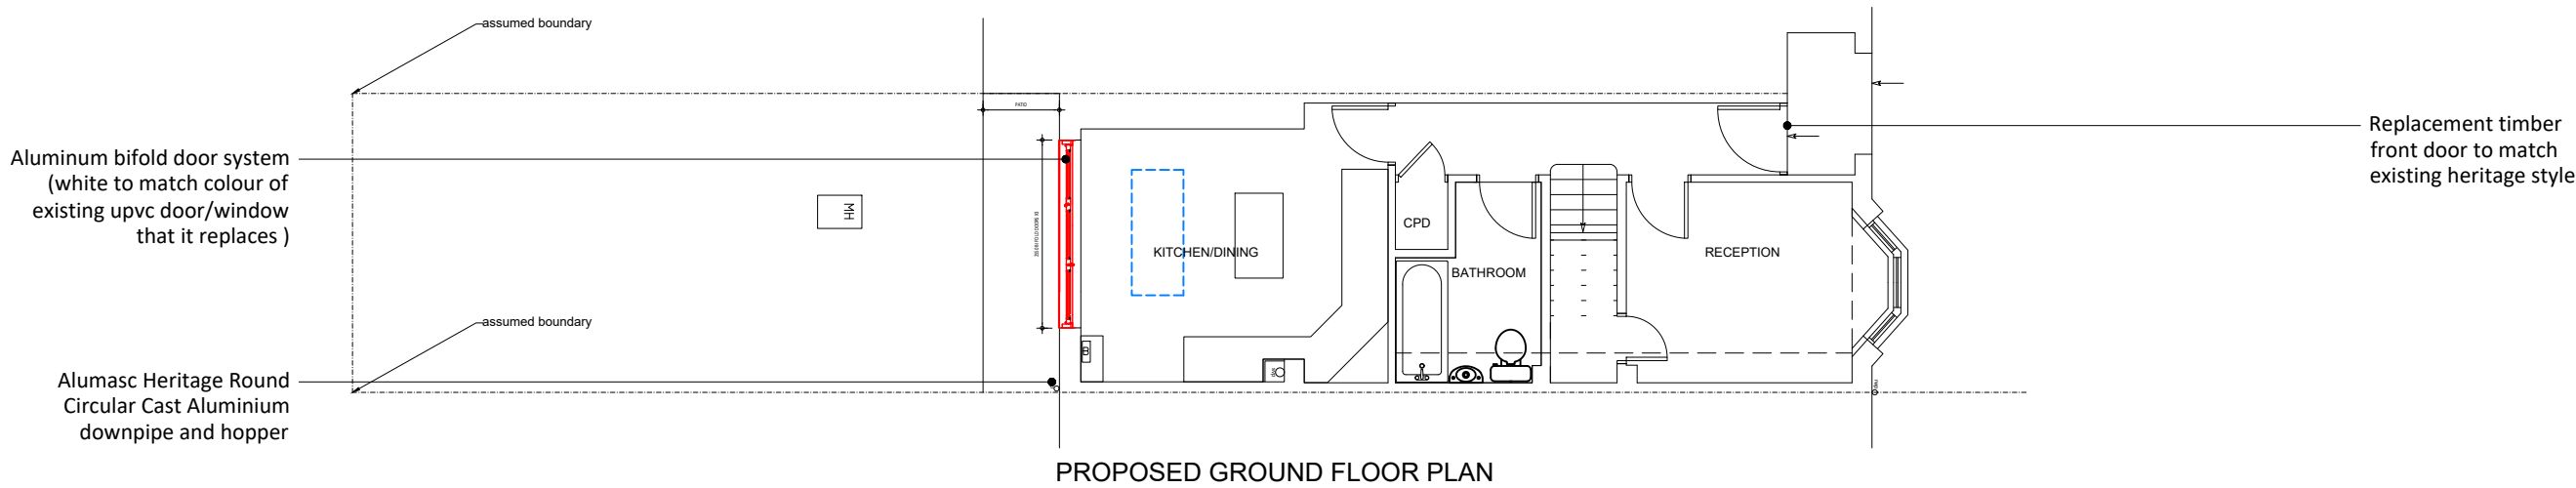

P02	HA Amendment	02.02.24
P01	HA Submission	15.12.23

Client:
Rosie Abrahamson

Project:
36 BENNINGTON ROAD
LONDON
N17 7NU

Date:
01.12.23

Scale:
1:100@A3

Drawing title:
Proposed Plans

Drawing number: 187/100

Revision:

P02

POQ Architects, The Old PC, Rudolph Road, Bushey WD23 3DU
T: +44 (0)20 8950 1463

RIBA Chartered Practice

POQA

