


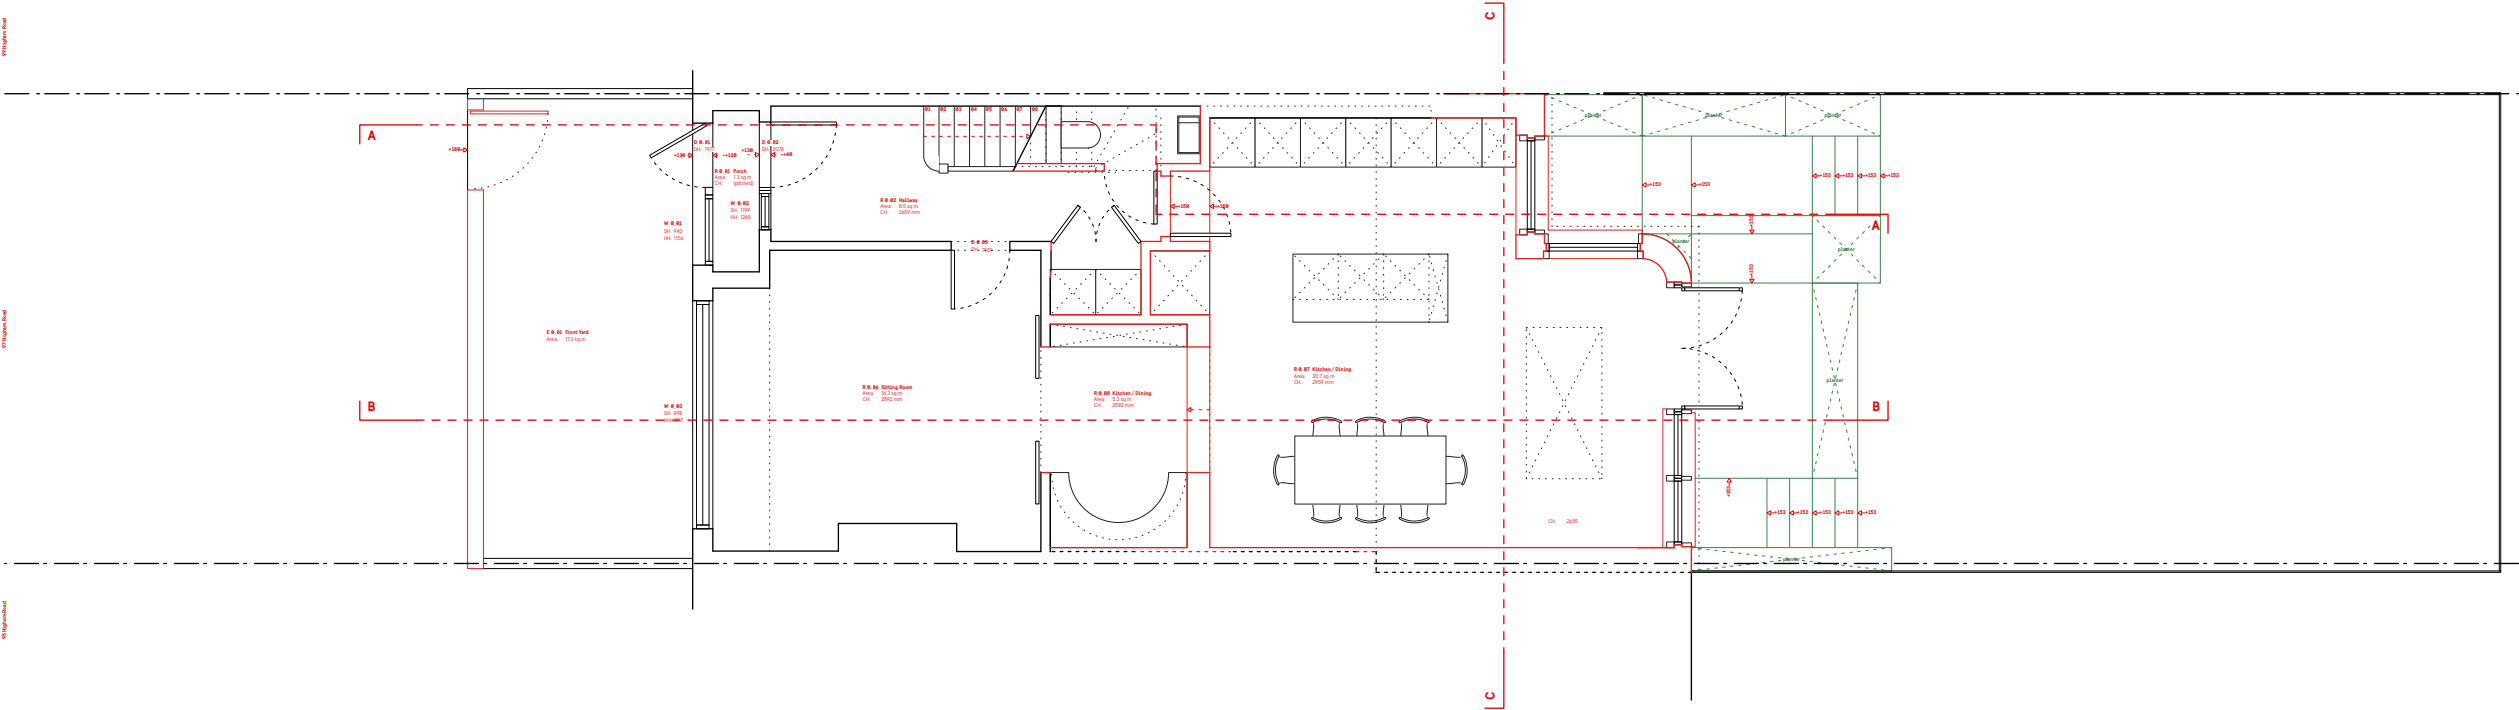

12/02/24
First issued set


All dimensions to be checked
on site by the contractor and
such dimensions to be their
responsibility

Do not scale drawings

Proposed Site Plan

scale
1:50 A3

2.300.1

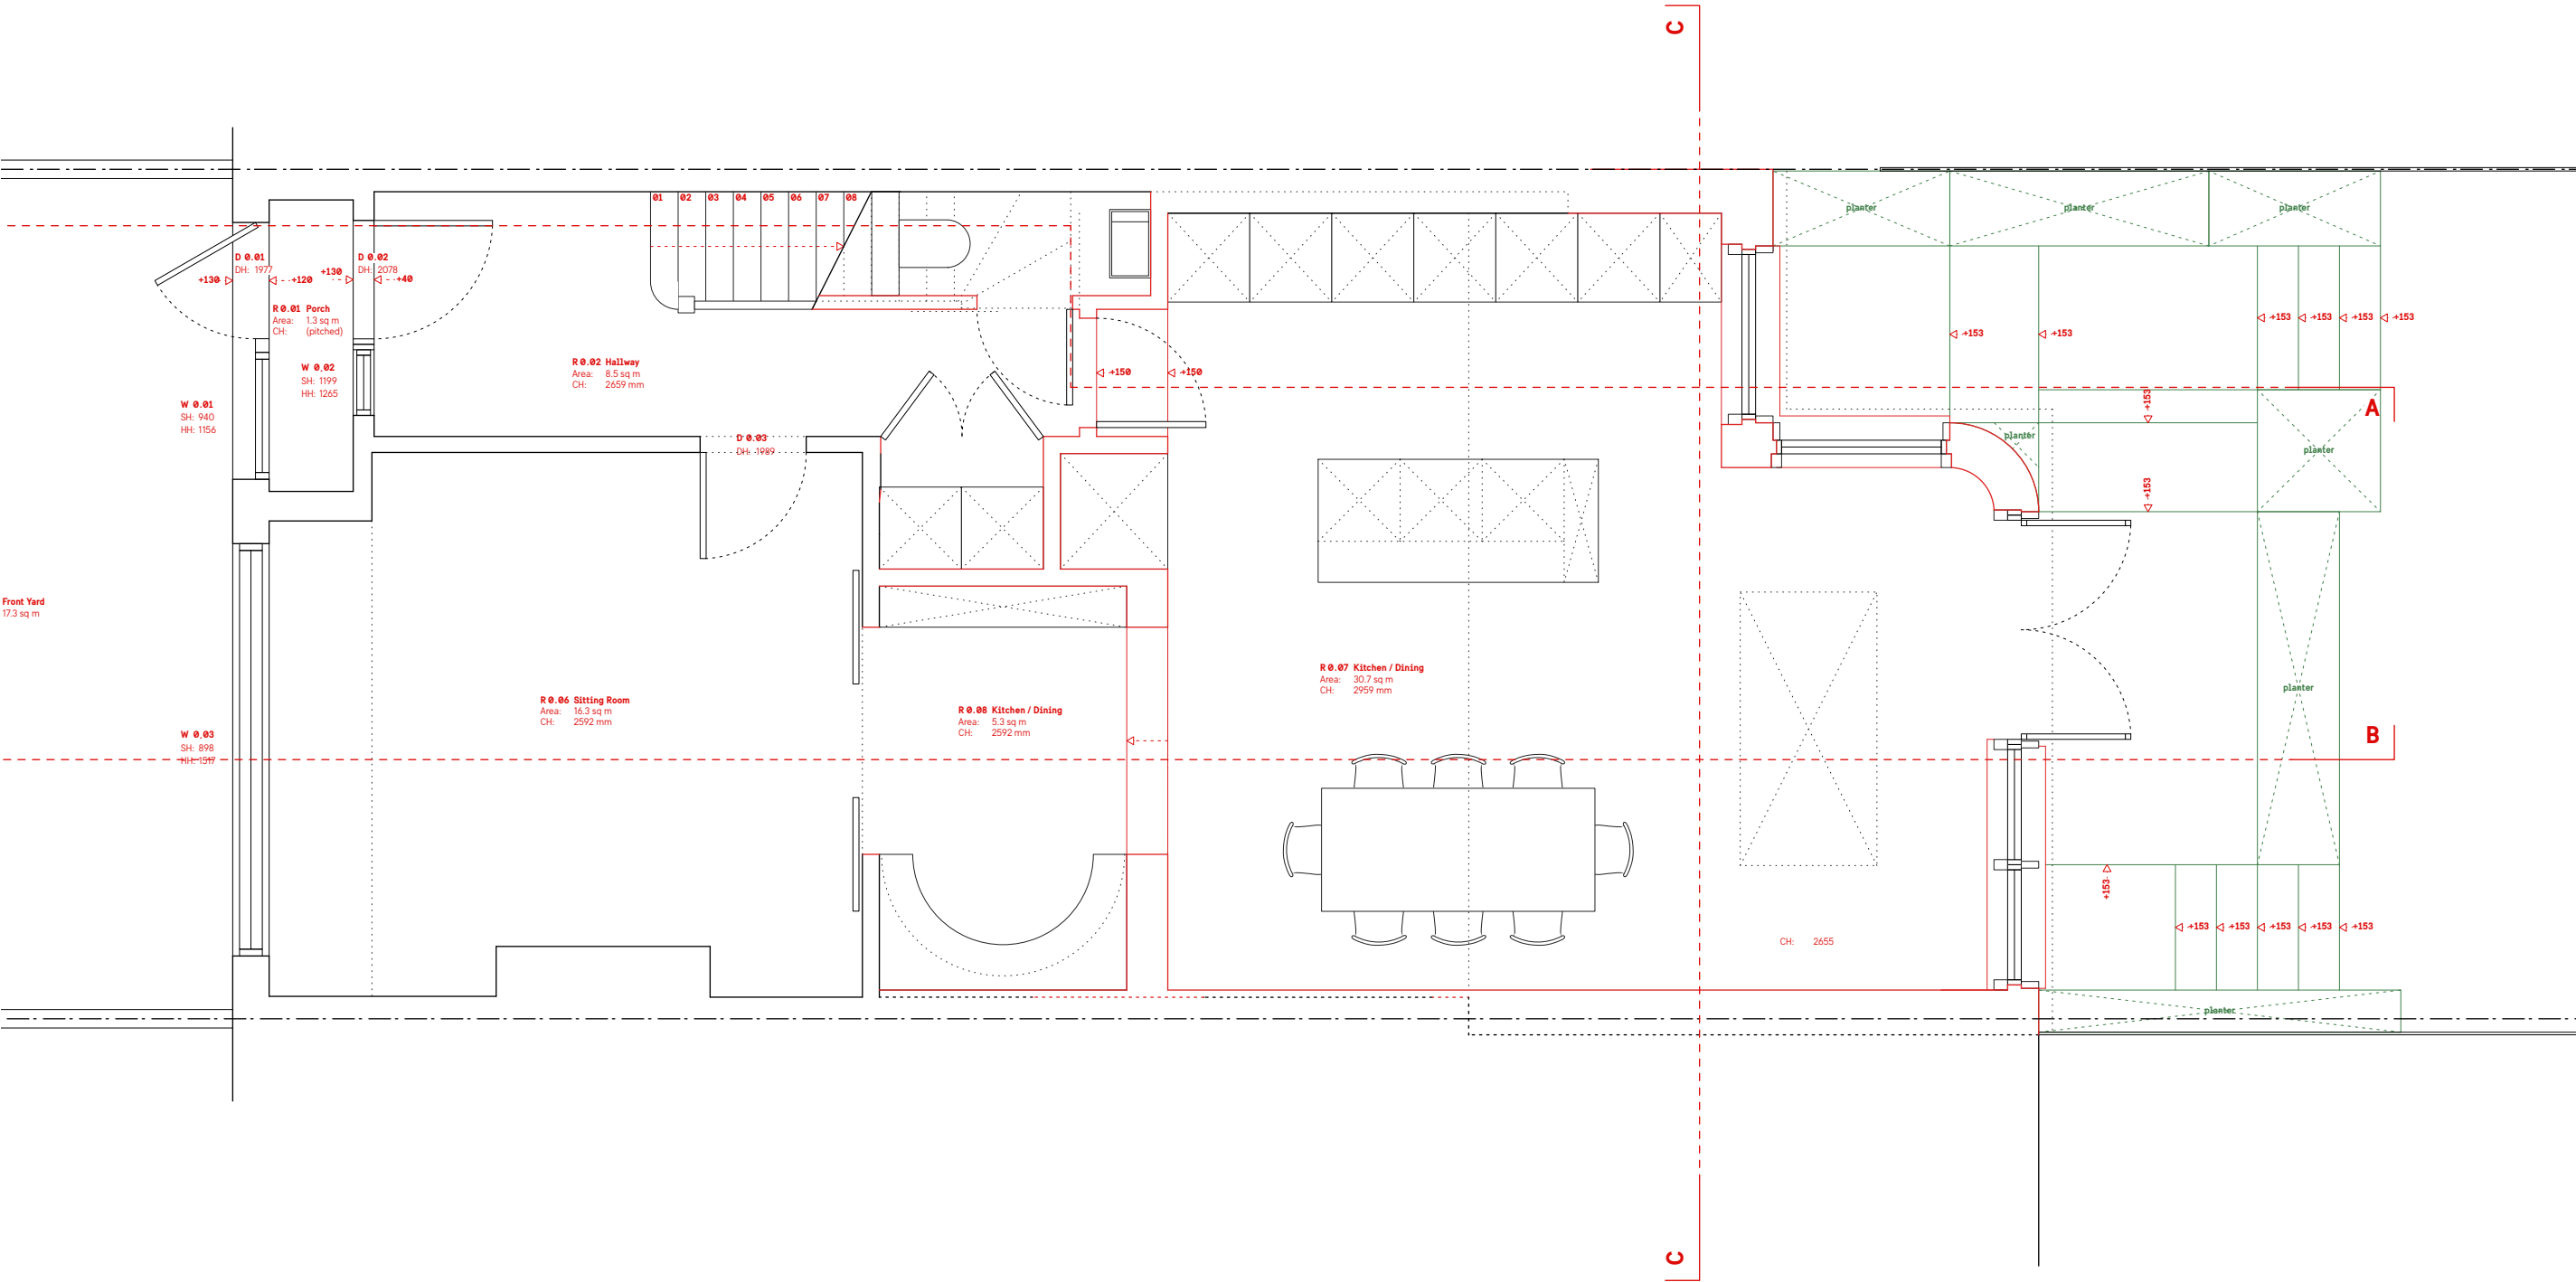

12/02/24
First issued set


All dimensions to be checked
on site by the contractor and
such dimensions to be their
responsibility

Do not scale drawings

Proposed Ground Floor Plan

scale
1:50 A3

2.301.1

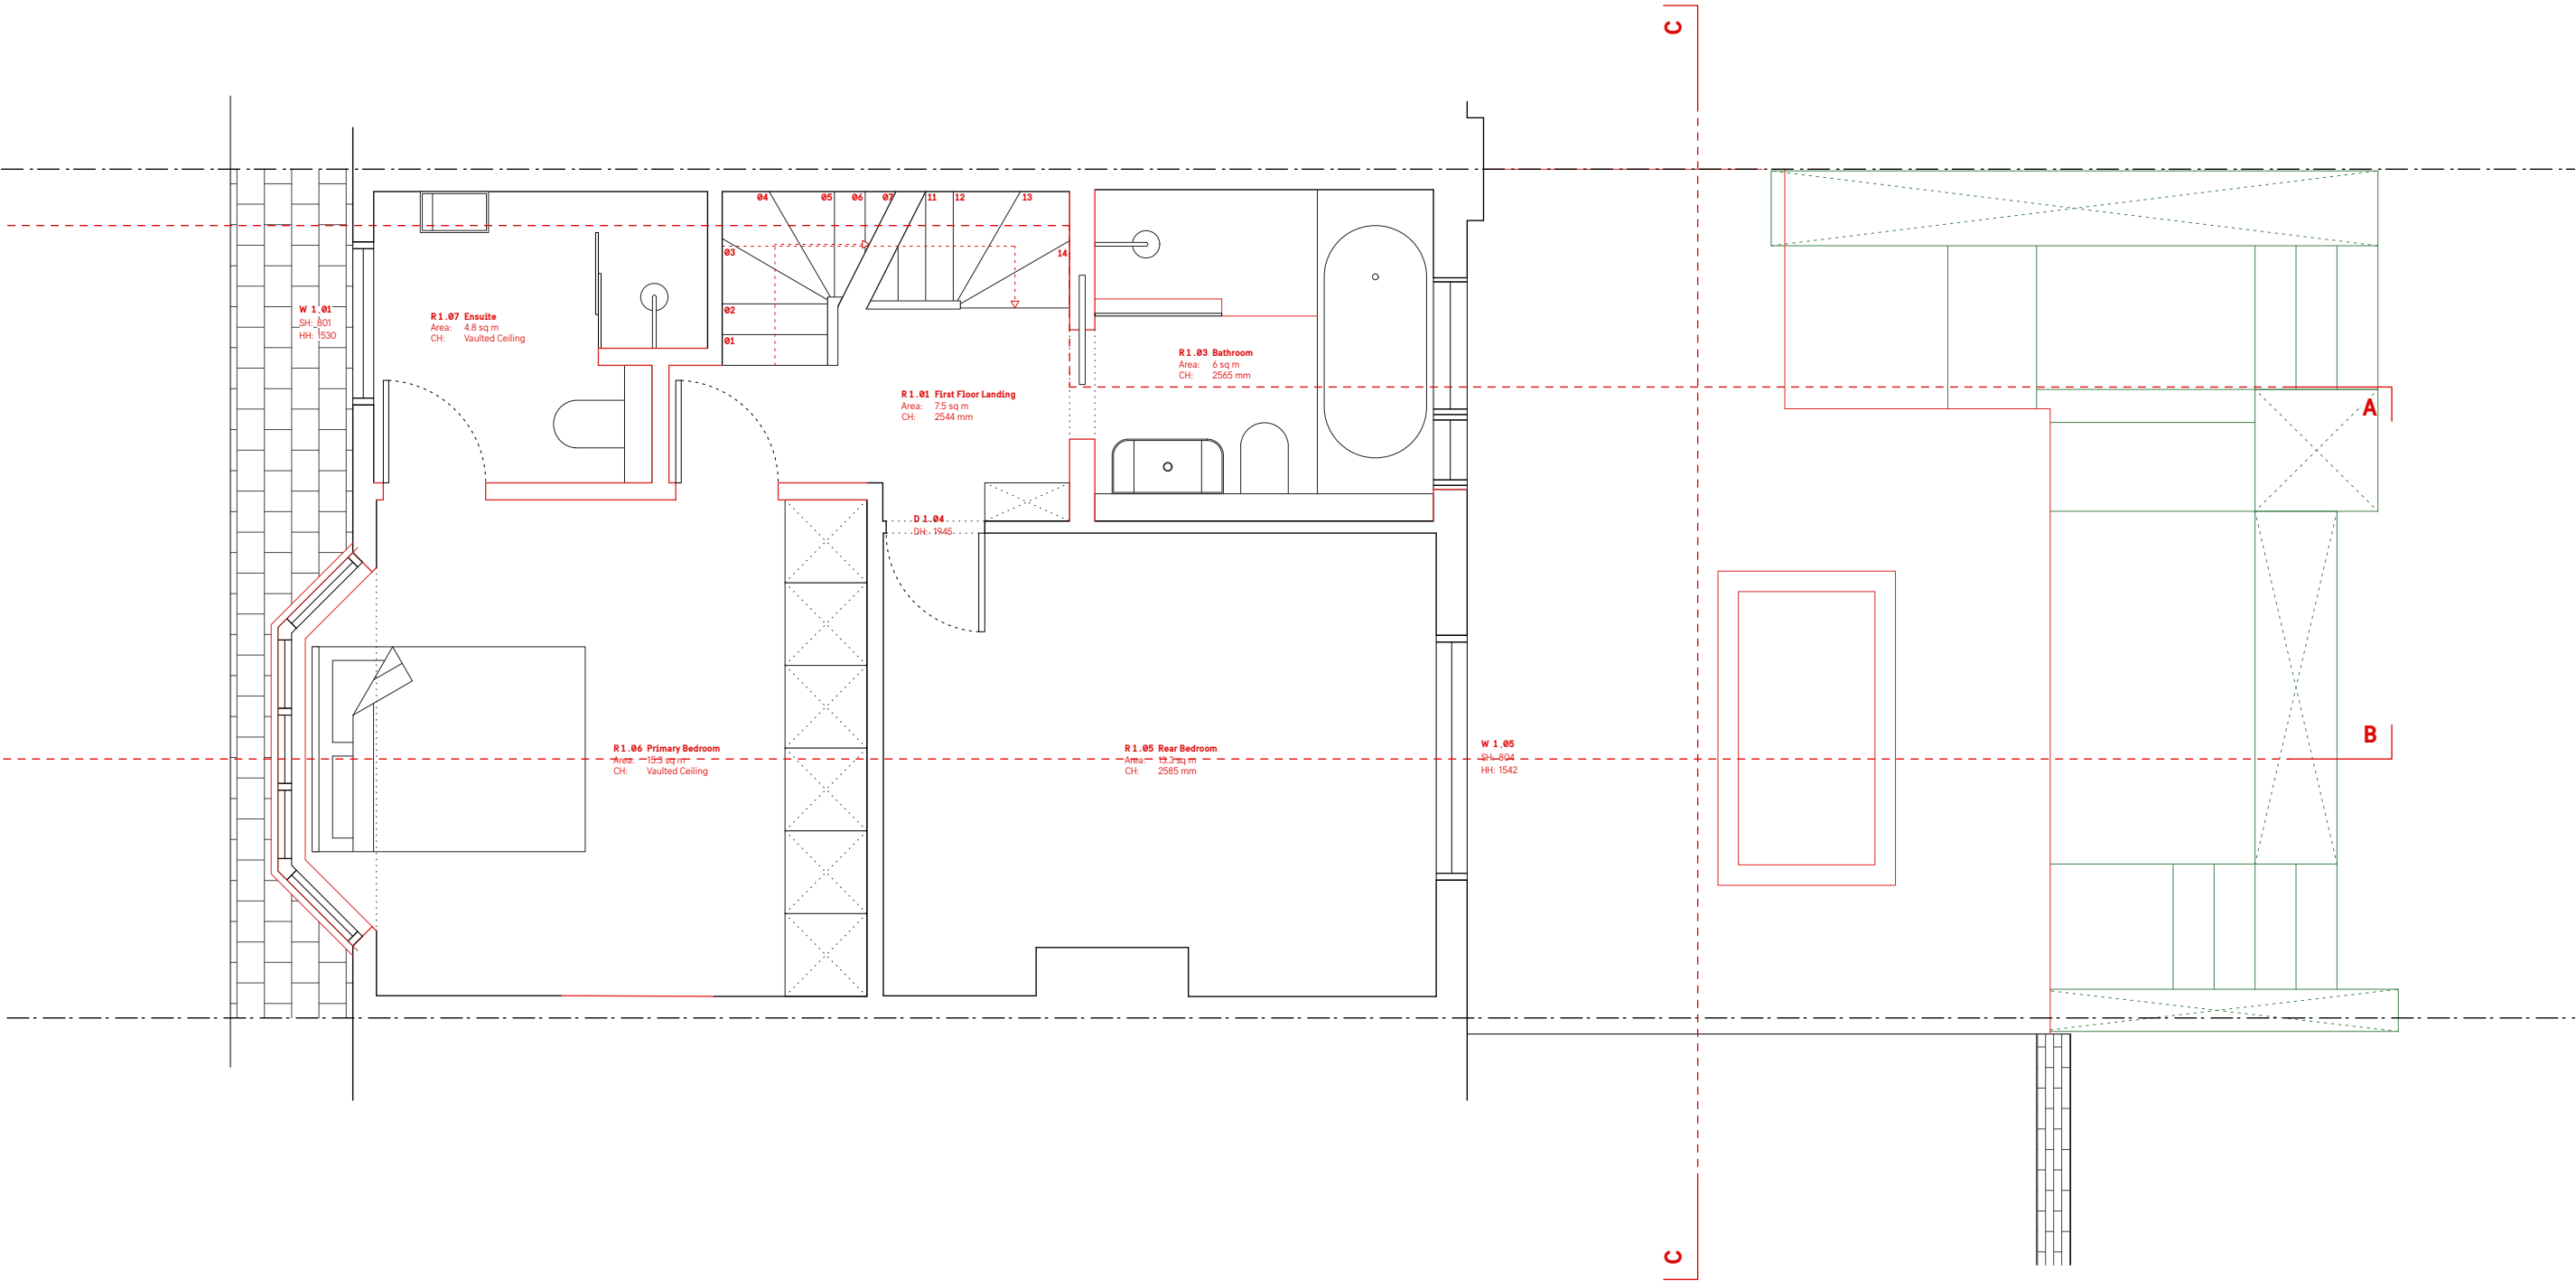

12/02/24
First issued set


All dimensions to be checked
on site by the contractor and
such dimensions to be their
responsibility

Do not scale drawings

Proposed First Floor Plan

scale
1:50 A3

2.302.1

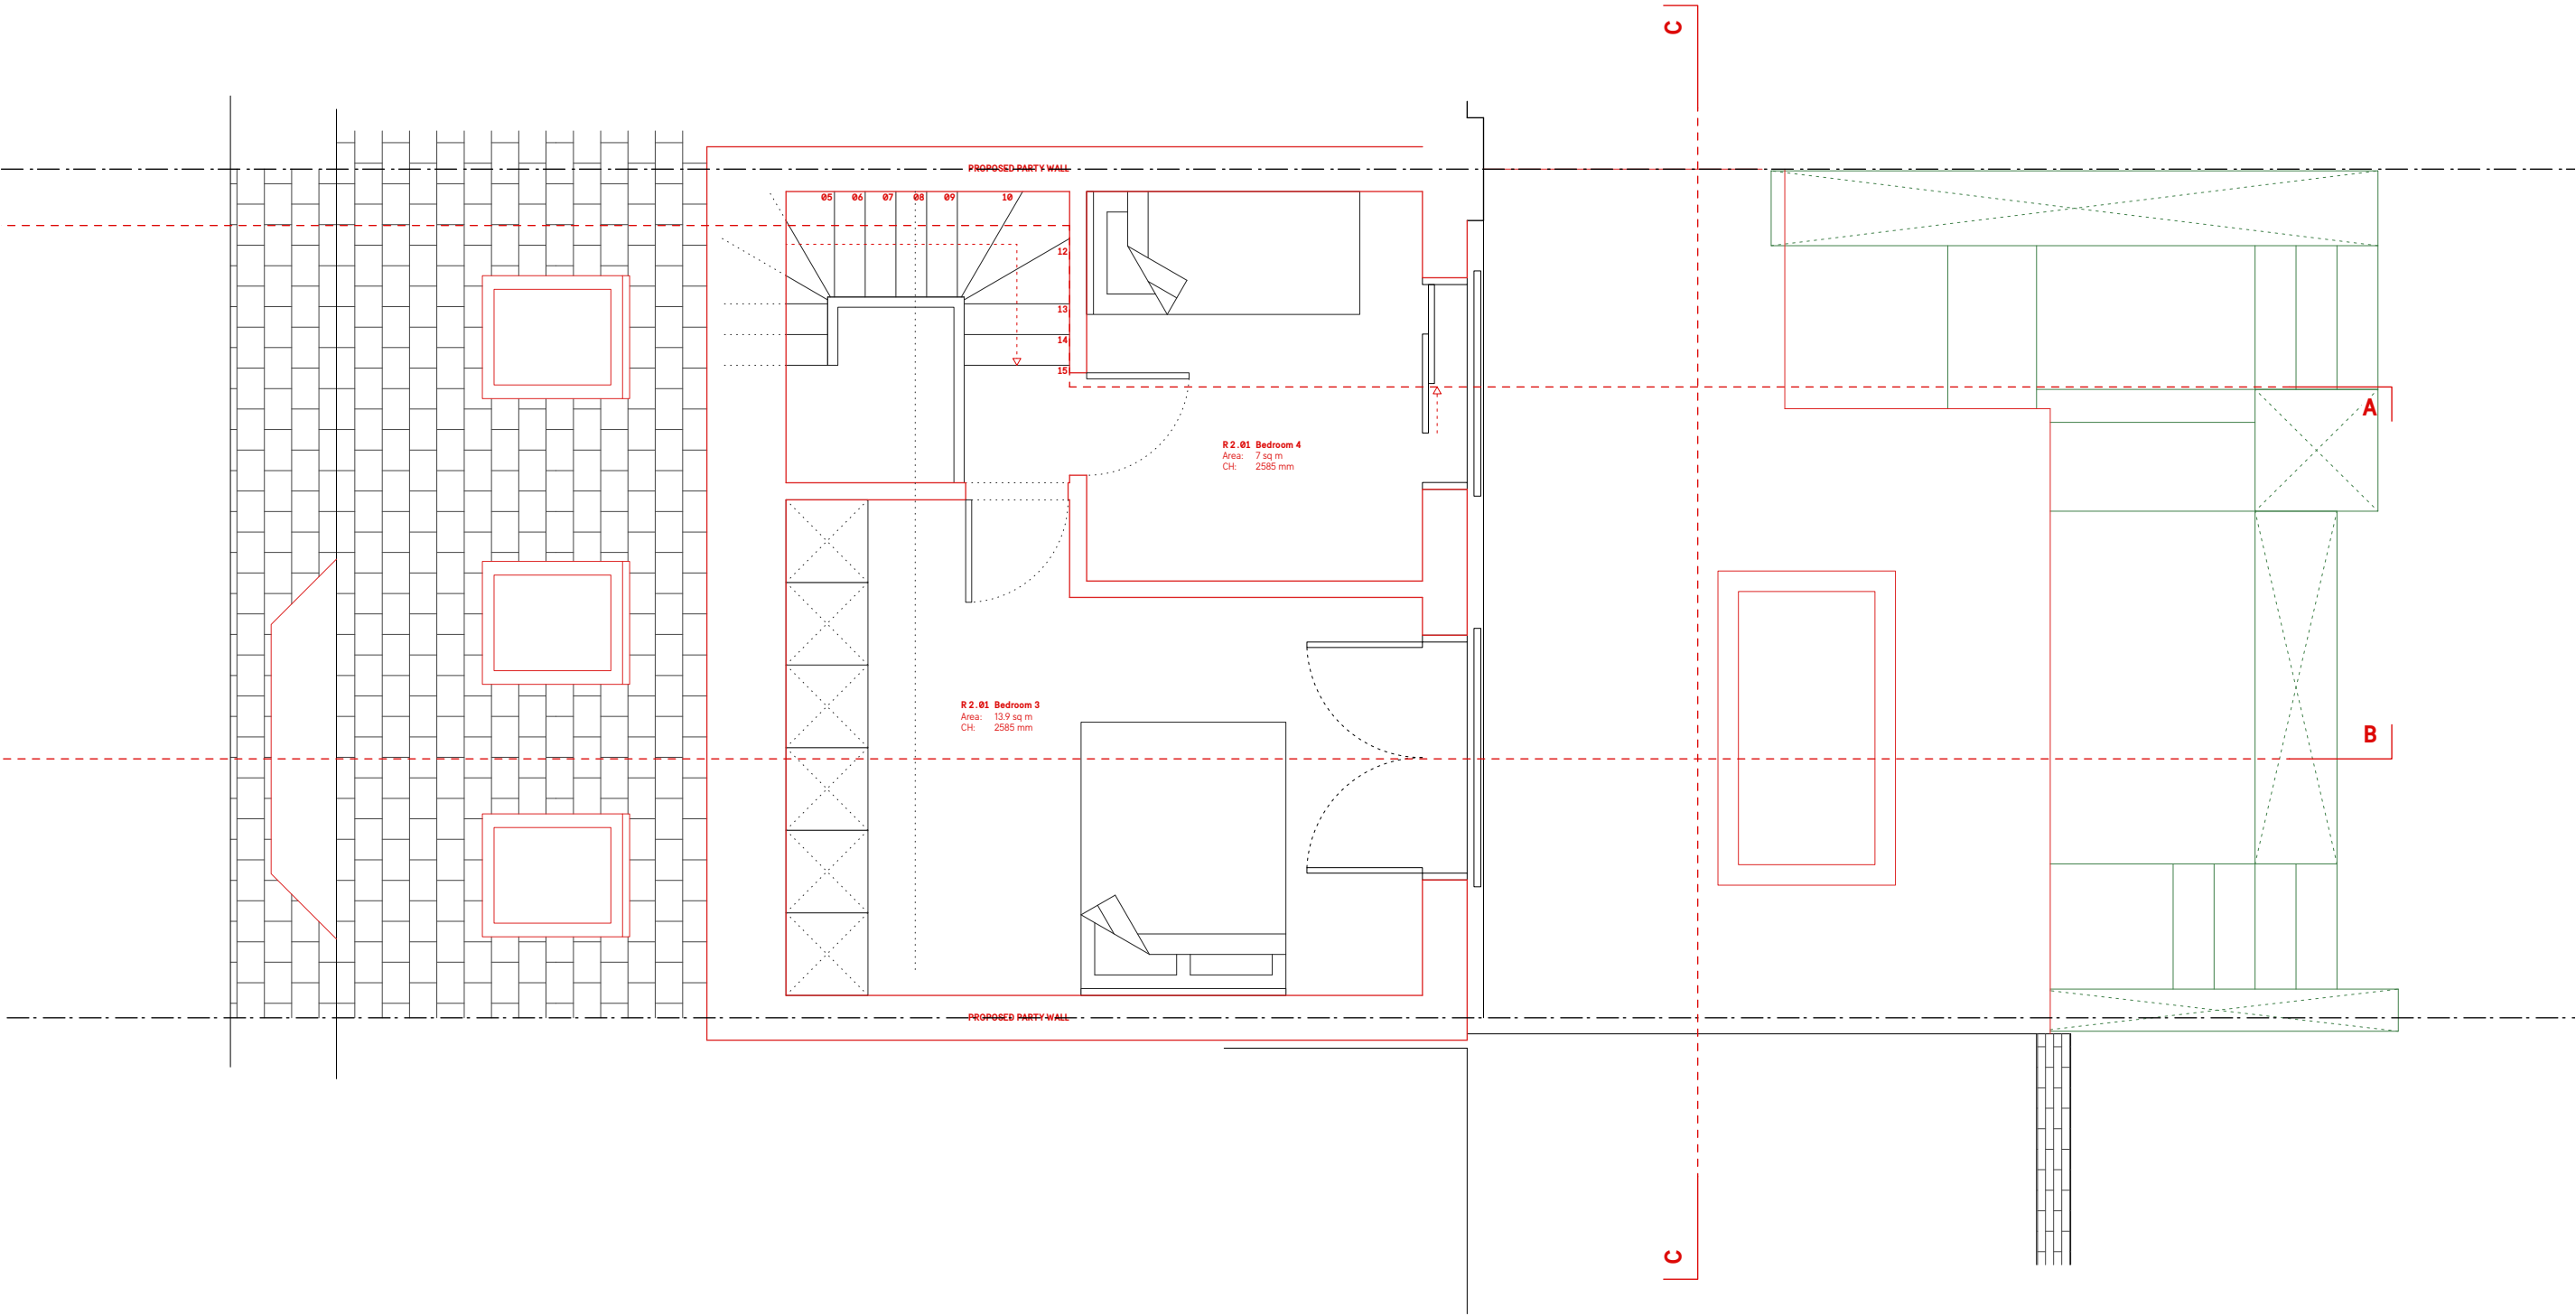

12/02/24
First issued set


All dimensions to be checked
on site by the contractor and
such dimensions to be their
responsibility

Do not scale drawings

Proposed Loft Floor
Plan

scale
1:50 A3


2.303.1

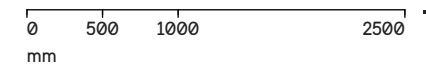STUDIO
VAREY
ARCHITECTS

23011
97 Higham Road

Fernando Machado & Erica Ward

north point

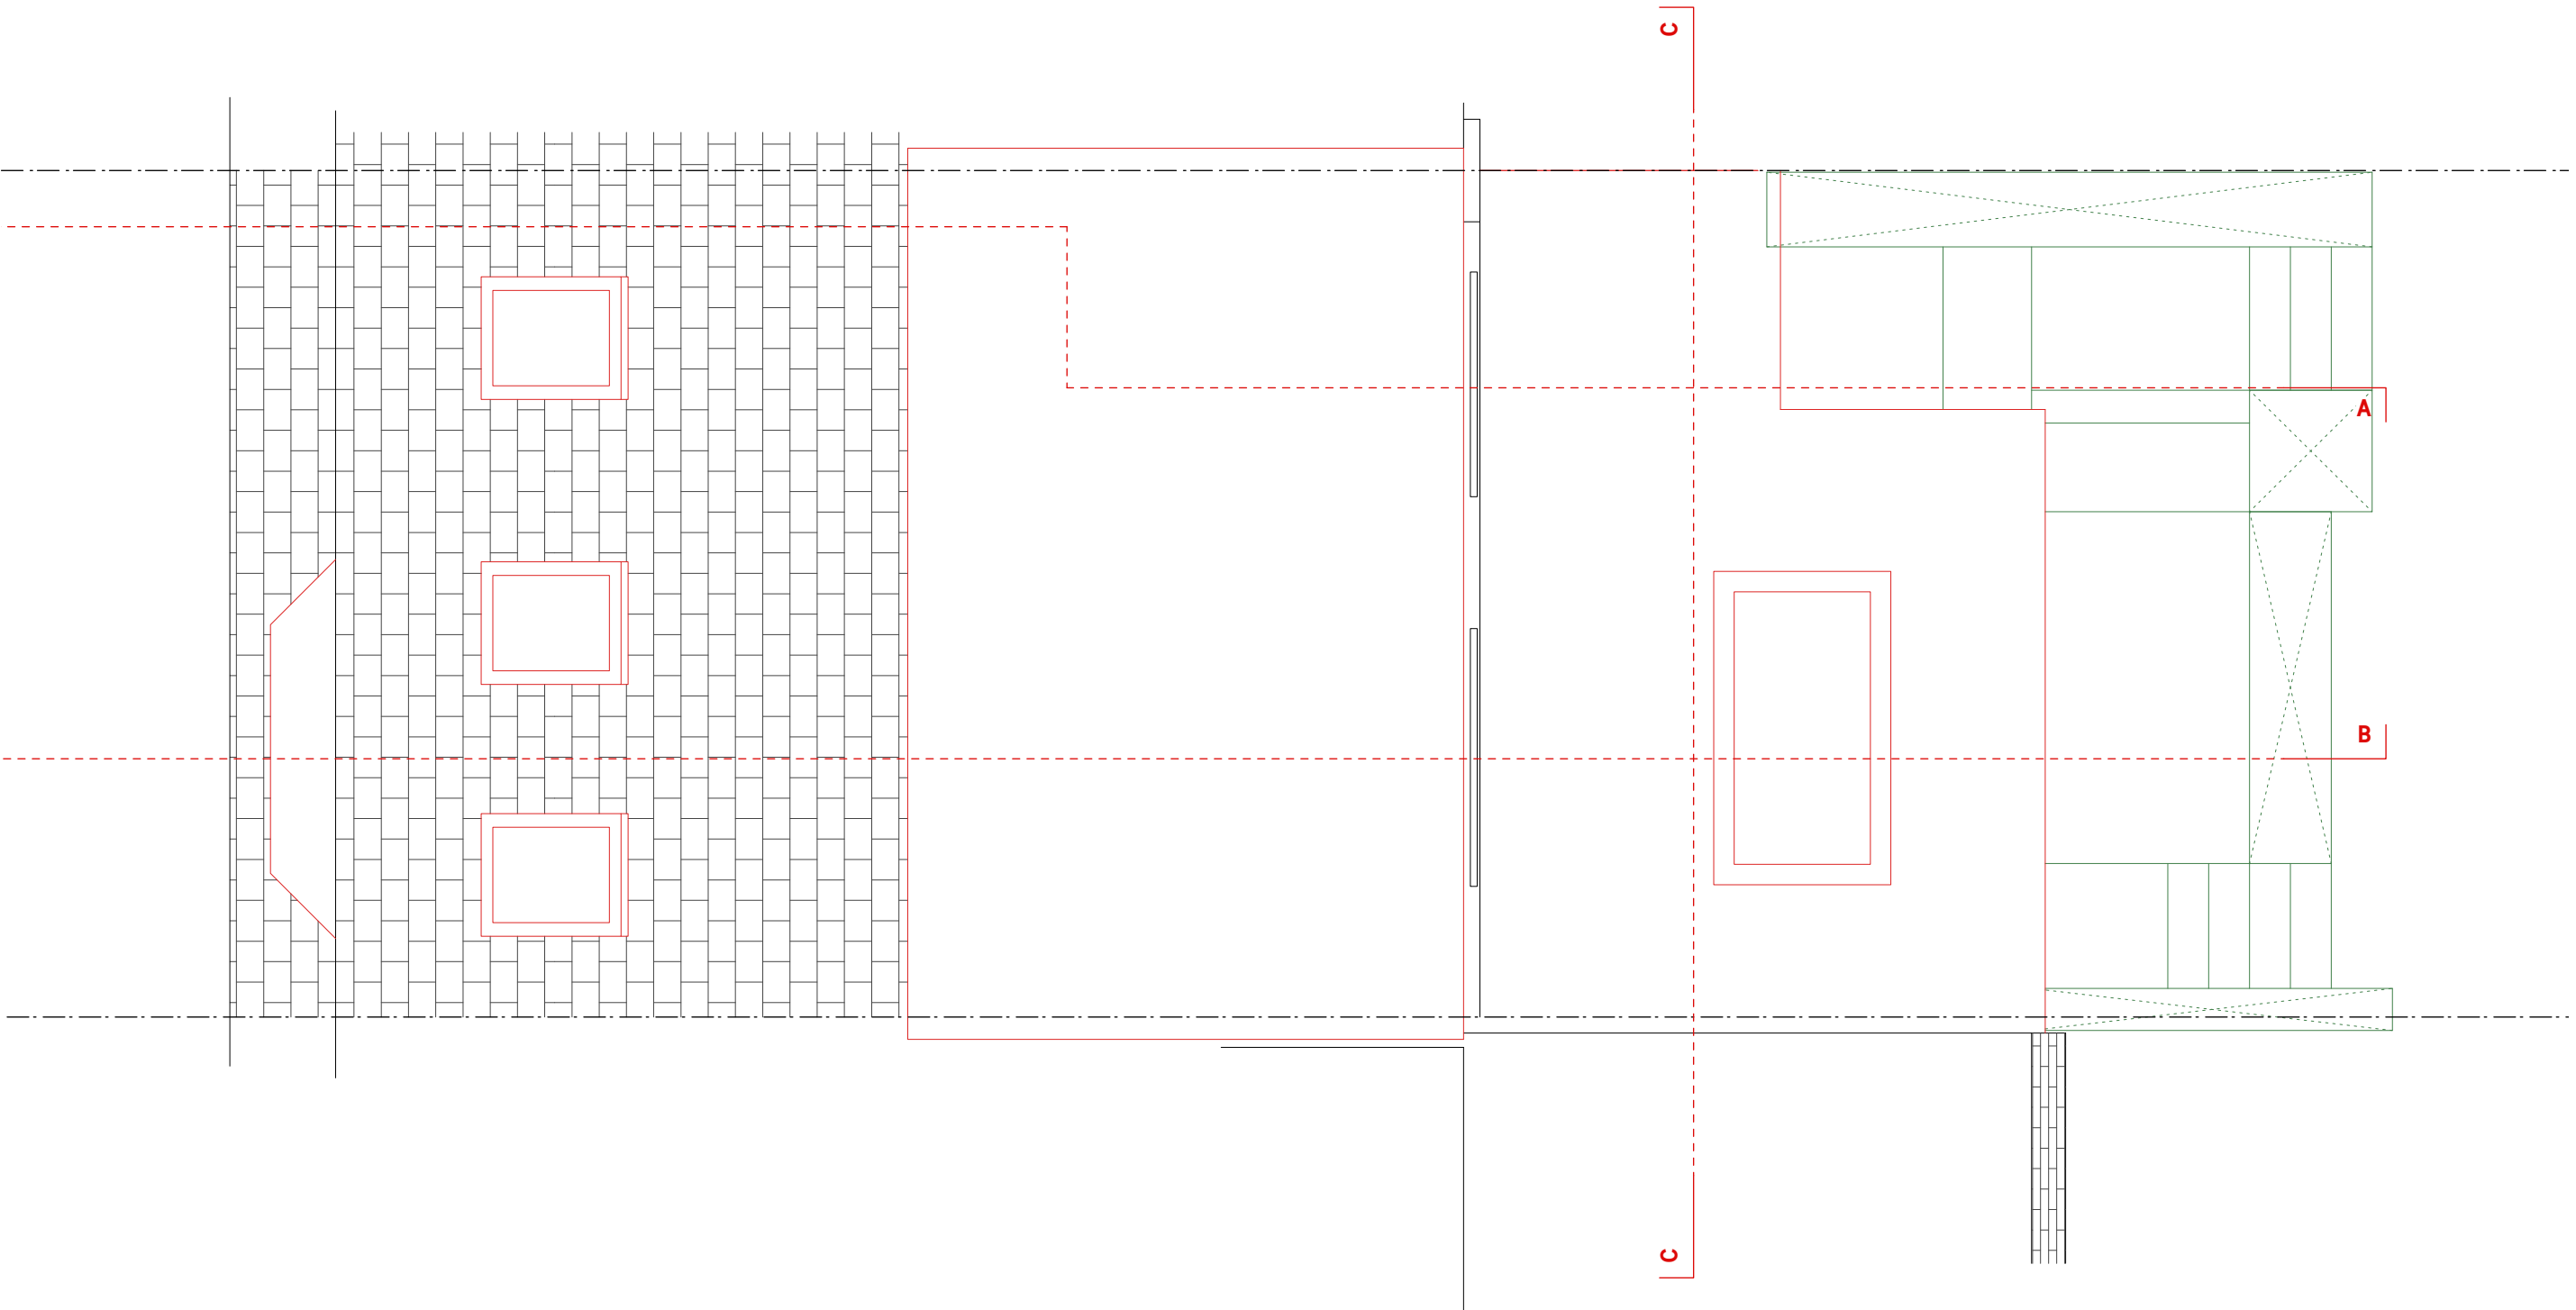

12/02/24
First issued set

All dimensions to be checked on site by the contractor and such dimensions to be their responsibility

Do not scale drawings

Proposed Roof Plan

scale
1:50 A3

2.304.1

Stage 3 / Detailed
©2023