


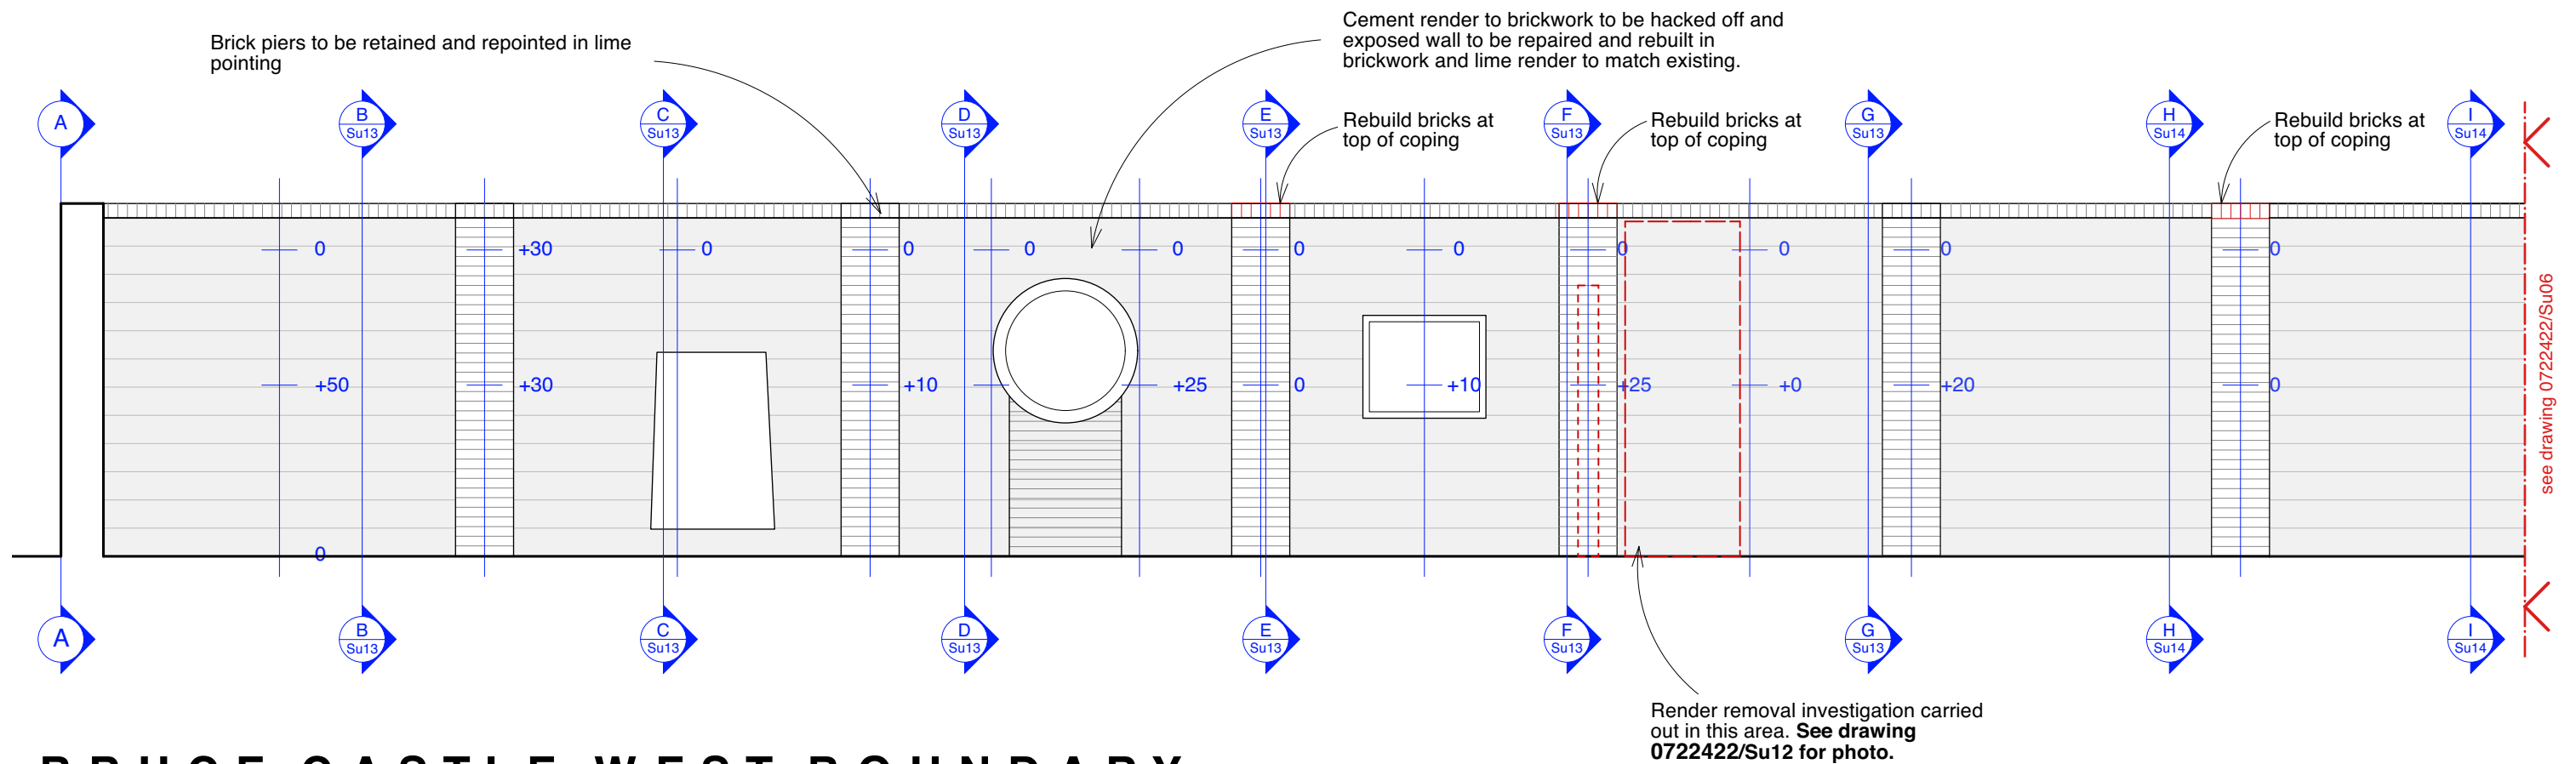

BRUCE CASTLE WEST BOUNDARY WALL INTERNAL ELEVATION

0 1m 5m 1:50

Butler Hegarty Architects
Unit 3.2, Islington Studios, 159-163 Marlborough Road, London, N19 4NF
tel: 020 72638933 email: mail@butlerhegartyarchitects.co.uk

Bruce Castle
Title: Bruce Castle West Boundary Wall Internal Elevation
Drawing No: 0722422-Su05 Scale: 1:50 @ A3