




Render removal investigation August 2023
(See drawing 0722422/Su12)



Render removal investigation (August 2023) in area indicated below.



Trial pit for investigation carried out August 2023.
Area of investigation indicated below.

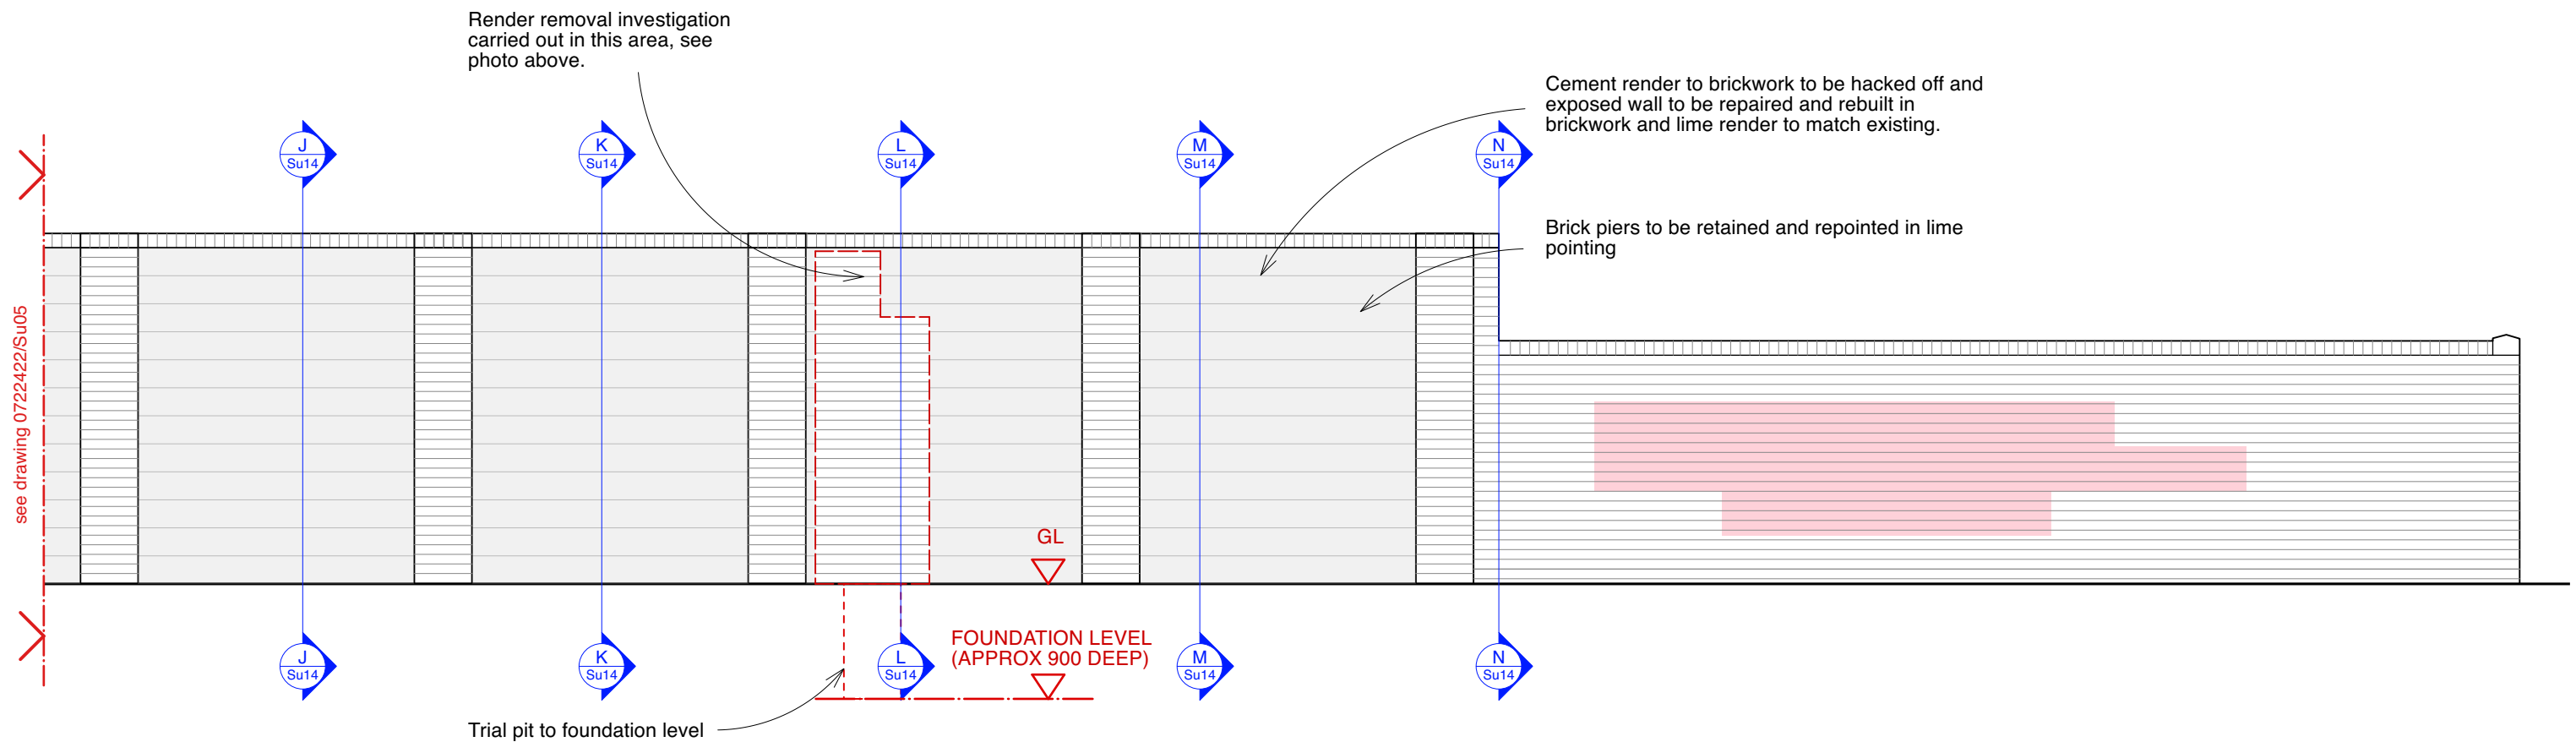

BRUCE CASTLE WEST BOUNDARY WALL INTERNAL ELEVATION 02

0 1m 5m 1:50

Butler Hegarty Architects
Unit 3.2, Islington Studios, 159-163 Marlborough Road, London, N19 4NF
tel: 020 72638933 email: mail@butlerhegartyarchitects.co.uk

Bruce Castle
Title: Bruce Castle West Boundary Wall Internal Elevation02
Drawing No: 0722422-Su06 Scale: 1:50 @ A3