



CORRECTED PHOTOGRAPH FORMING EXISTING EXTERNAL ELEVATION


Carefully take down area of bowing and dislodged brickwork as agreed with architect.

Rebuild brickwork bonded to core of wall where it can be salvaged and retained. All brickwork to be rebuilt to bond to match existing wall

Select clean bricks and stack and set aside for reuse all salvageable bricks. Mix with imported bricks to agreed match.

Carefully cut away or trim any vegetation which can easily be removed from the wall. Small plants and moss cushions should be removed with stiff fibre brushes and spatulas or a low pressure water lance where surfaces are sound. Buddelia should be cut back as close as possible to the face of the wall. Immediately spray with an appropriate herbicide before roots and shoots seal themselves.

All repairs and making good of pointing to the brickwork wall shall match the original work with regard to the methods used and to material, colour, texture, face bond and pointing, to be agreed on site with the Architect

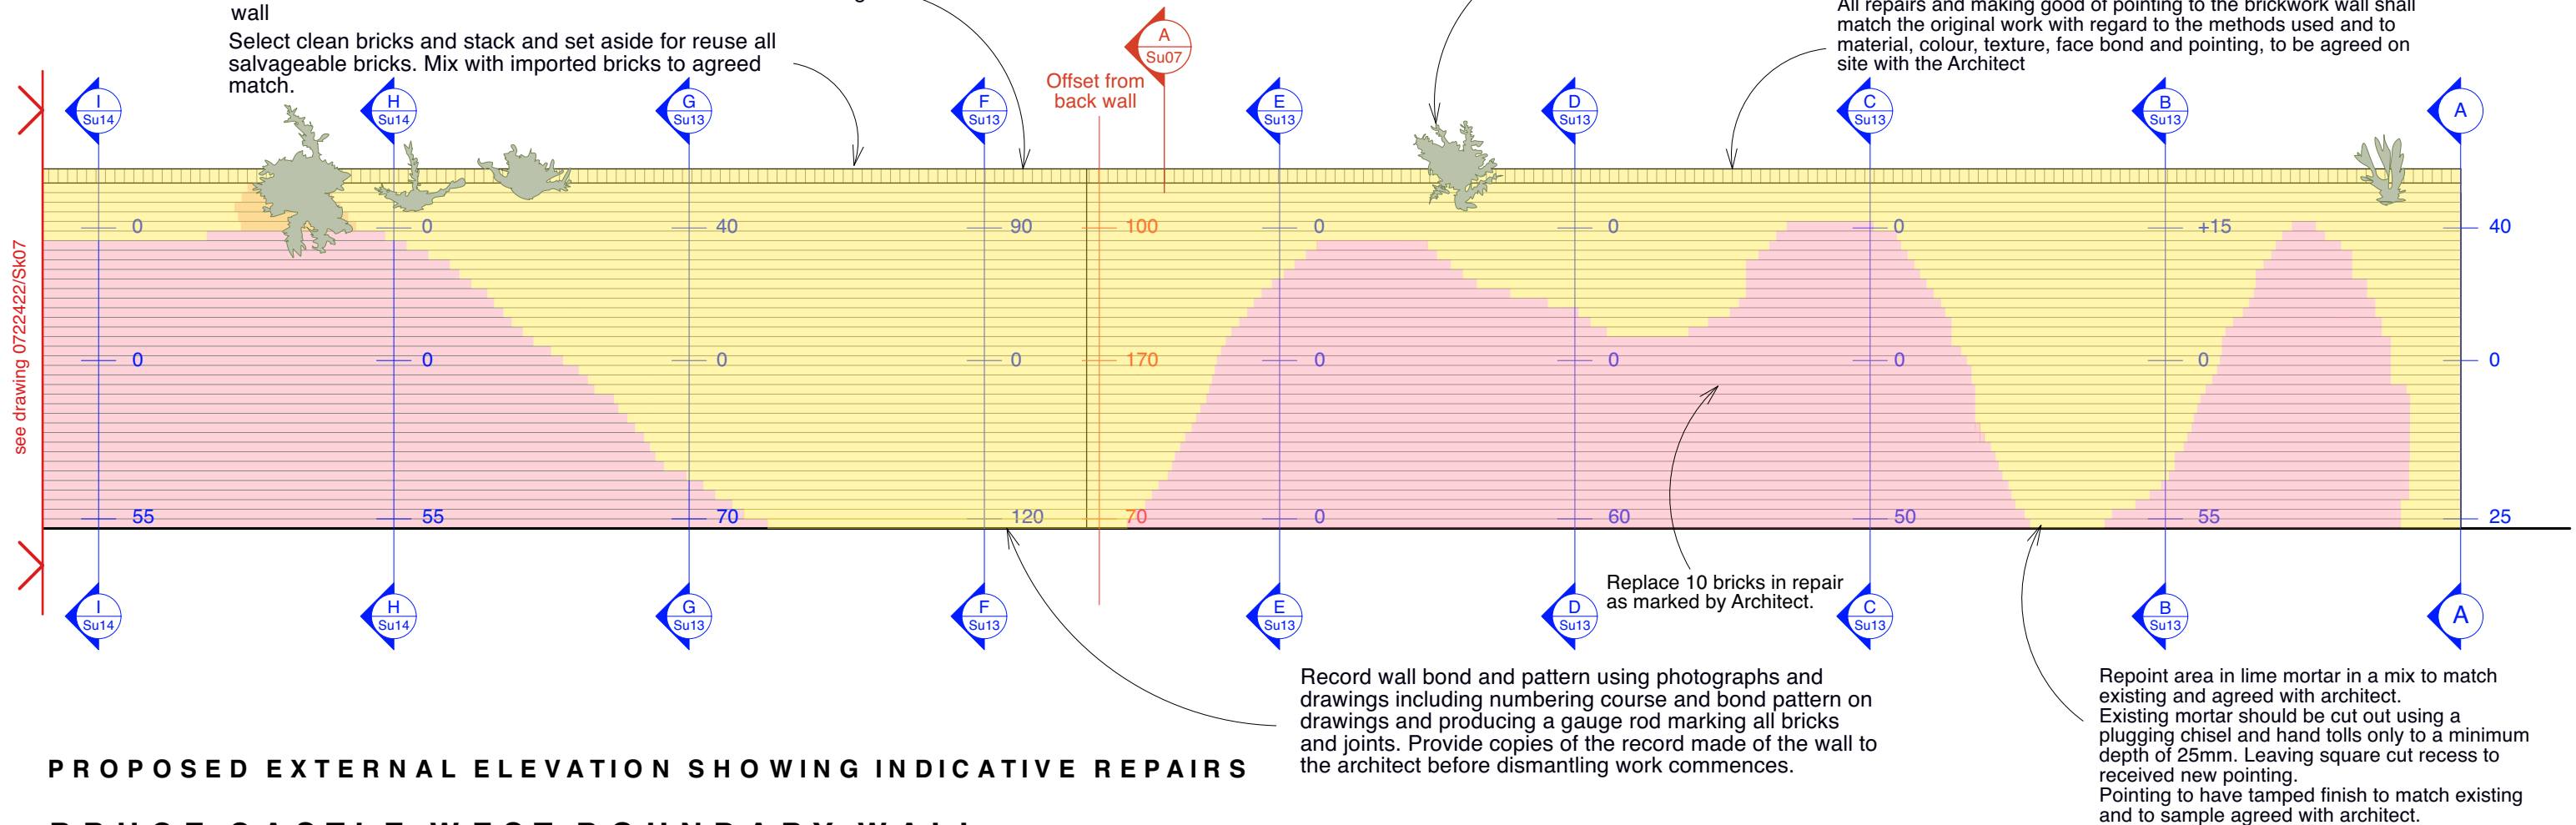

PROPOSED EXTERNAL ELEVATION SHOWING INDICATIVE REPAIRS

BRUCE CASTLE WEST BOUNDARY WALL EXTERNAL ELEVATIONS 01

0 1m 5m 1:50

Butler Hegarty Architects

Unit 3.2, Islington Studios, 159-163 Marlborough Road, London, N19 4NF
tel: 020 72638933 email: mail@butlerhegartyarchitects.co.uk

Bruce Castle Wall

Title: Bruce Castle West Boundary Wall External Elevations 01
Drawing No: 0722422-Sk06 Scale: 1:50 @ A3