


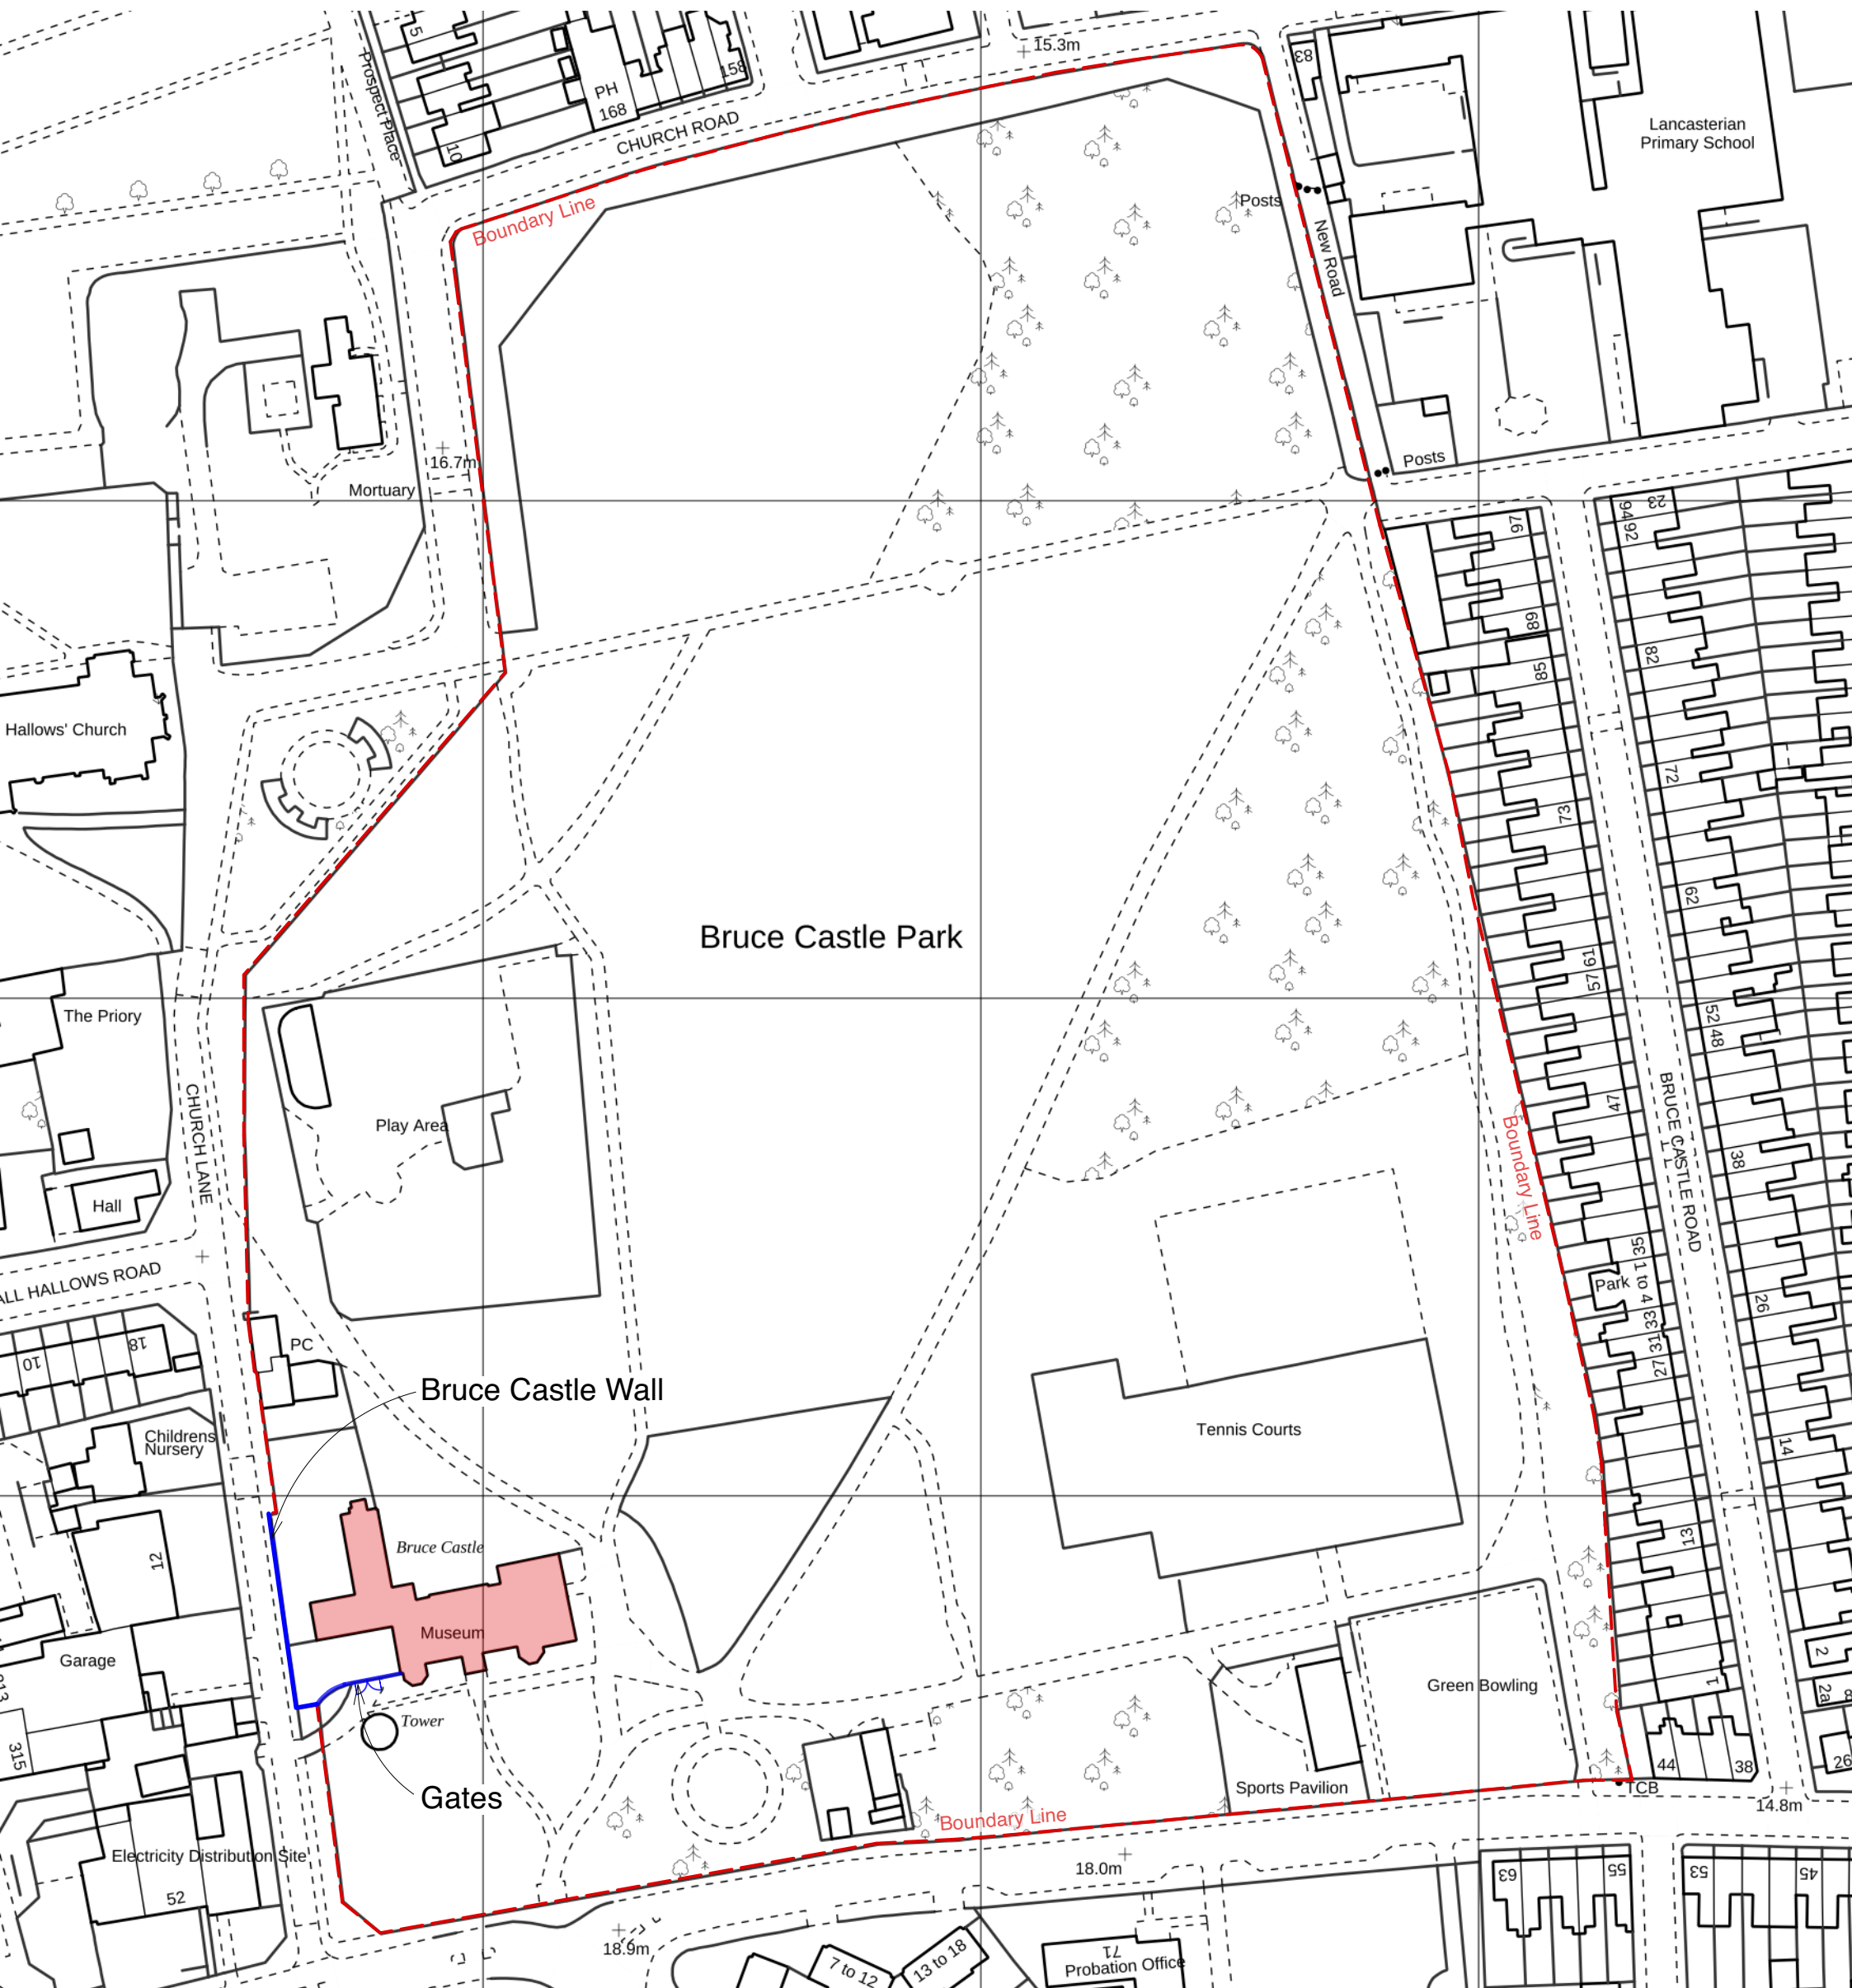

SITE LOCATION PLAN



Butler Hegarty Architects
Unit 3.2, Islington Studios, 159-163 Marlborough Road, London, N19 4NF
tel: 020 72638933 email: mail@butlerhegartyarchitects.co.uk

DO NOT SCALE check all dimensions on site



Bruce Castle Museum
Title: Site Location Plan
Drawing No: 0821921/Su00 Scale 1:1250 @A3