




DETAIL A STONE COPING @ 1:1

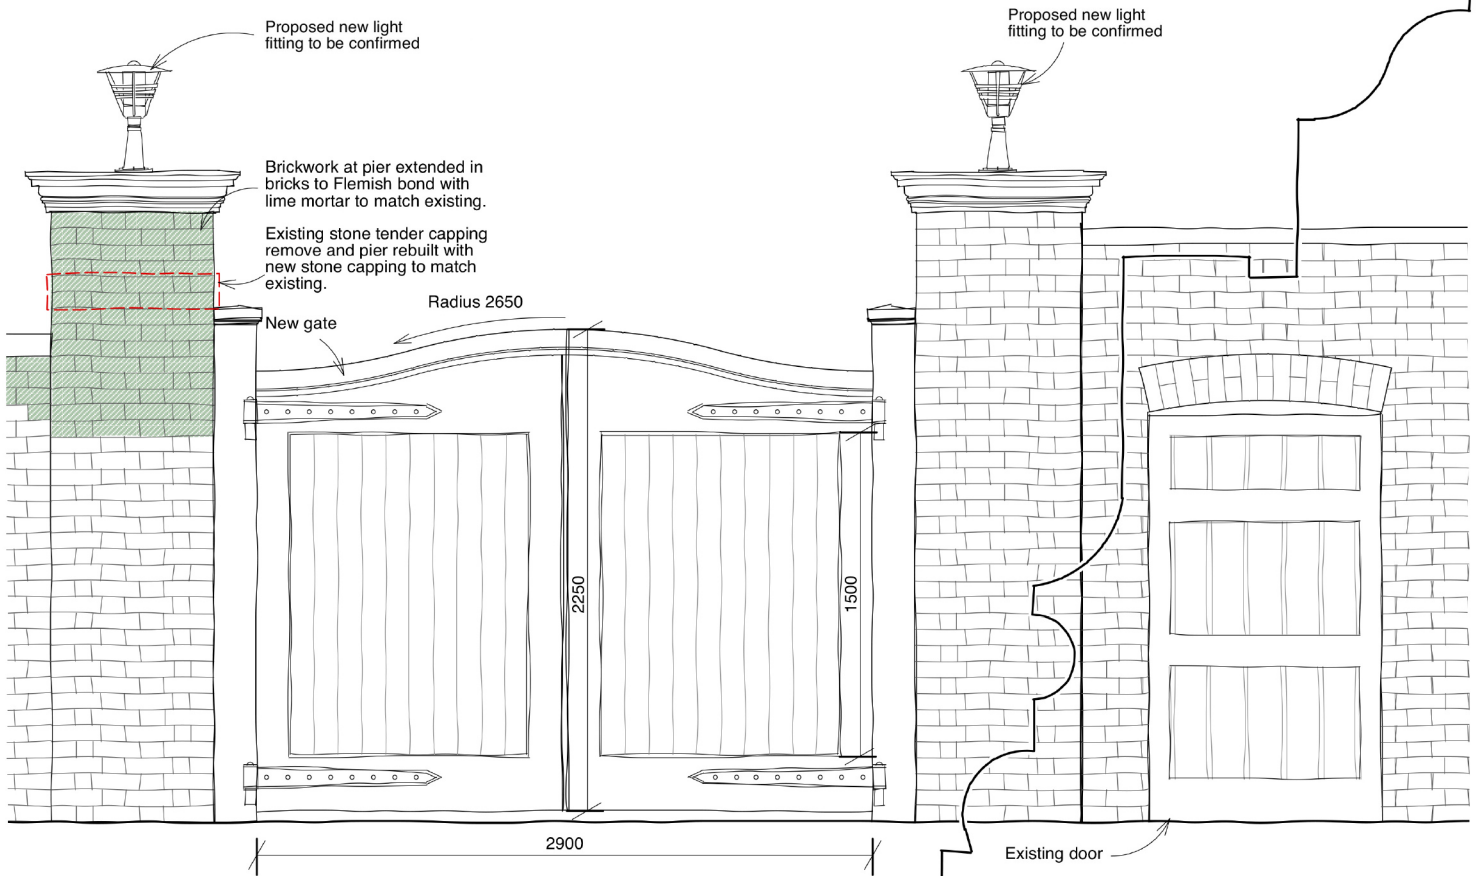

EXTERIOR ELEVATION OF GATE @ 1:25

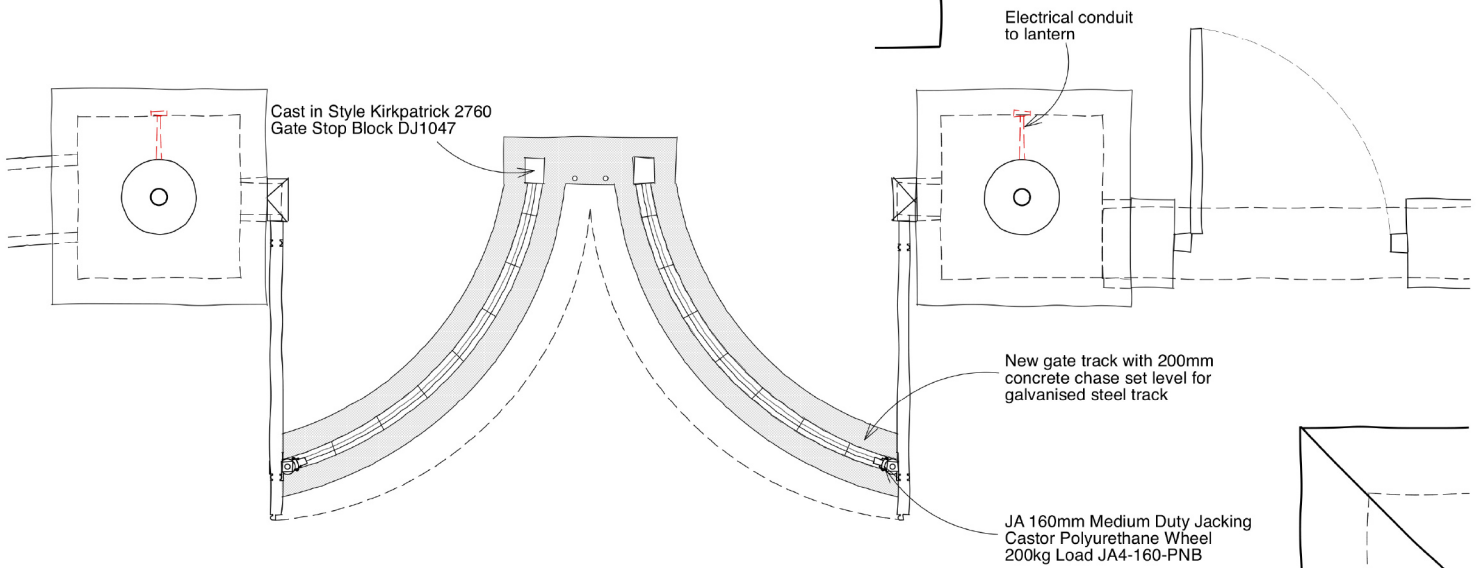

PLAN OF GATES @ 1:25

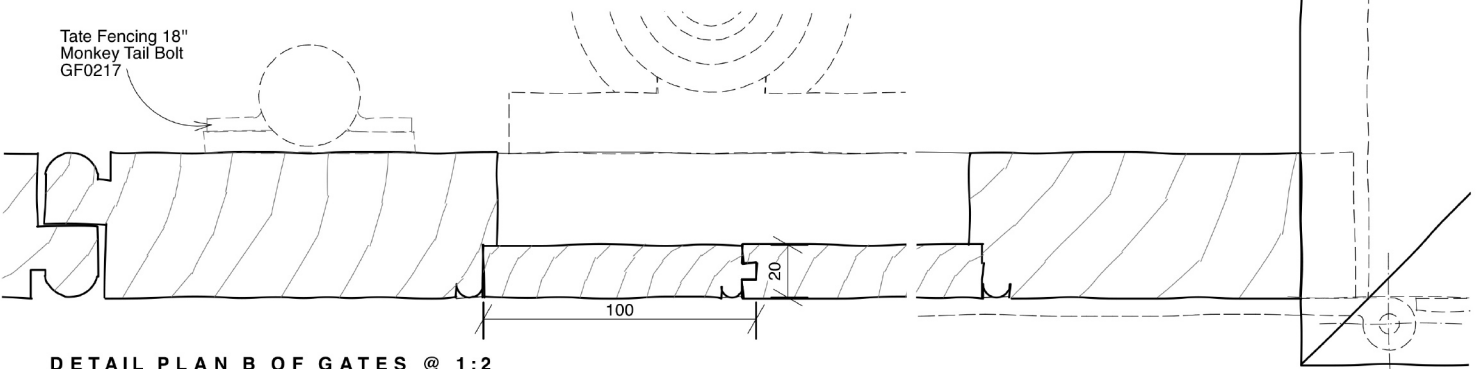

DETAIL PLAN B OF GATES @ 1:2

BRUCE CASTLE WEST BOUNDARY WALL SOUTH ELEVATION PROPOSED GATE DETAILS

0 0.5m 2.5m 1:25