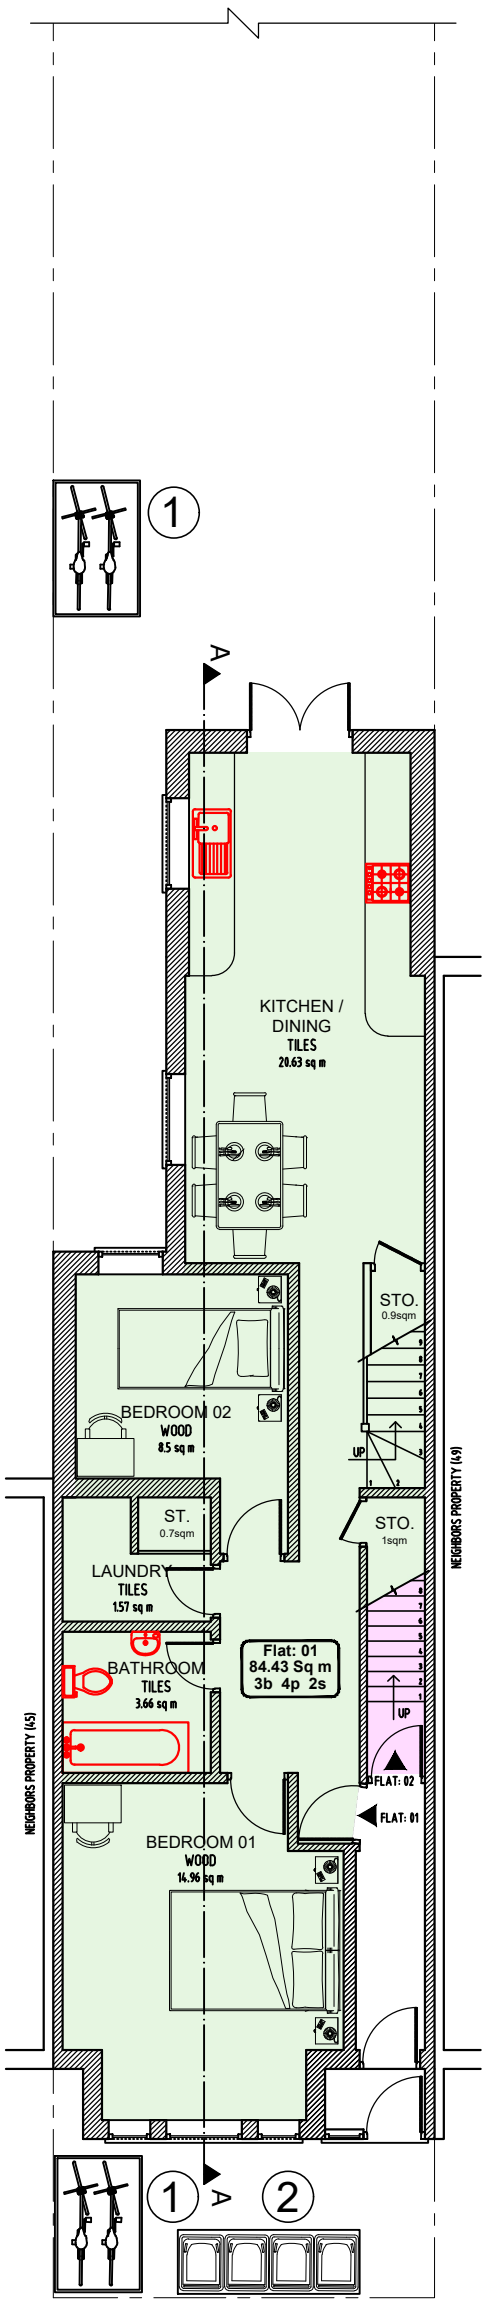

Proposed Ground Floor

Scale 1:100

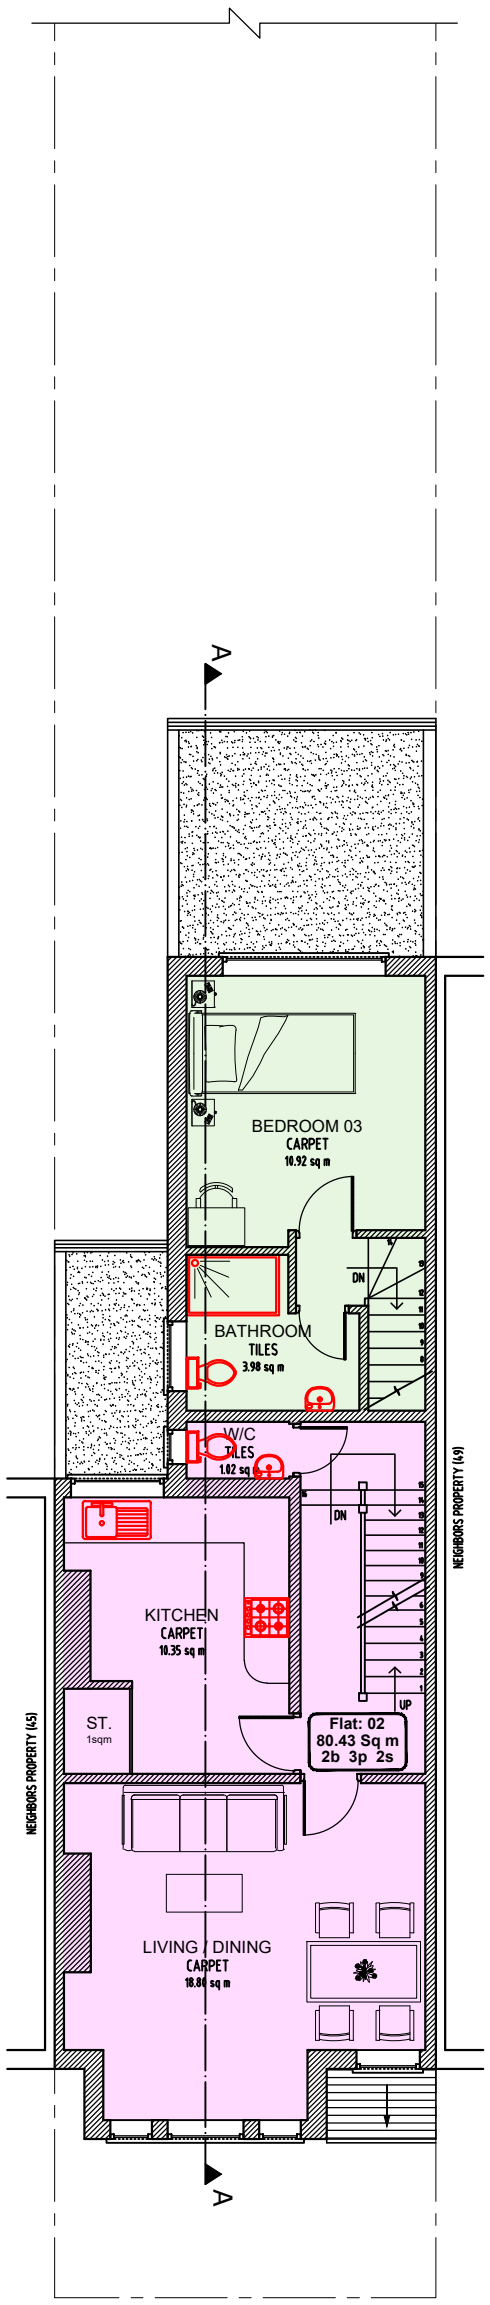

Proposed First Floor

Scale 1:100

① Keter 2000L Bike Storage Shed
D1150mm x W1770mm x H1340mm

② Quad Wooden Slatted Bin Store
D850mm x W2840mm x H1190mm
x2 General waste 240L
x2 Recycling 240L

0 METRES 5
SCALE

ajs Planning
info@ajsplanning.co.uk
020 81501820

NOTES
The contractors are to check all the dimensions, levels,drain runs and general condition of the site before works commence.

All works are to be carried out in accordance with current Building Regulations, British Standards, Code of Practice and Local Authority Requirements.

Project:	47 Hanover Road, London N15 4DL
Title:	Proposed Floor Plans *Ground & First*
Date: 22.11.23	Scale: 1:100 @ A3
Dwg. No. HR.47.PR.201	Rev: A

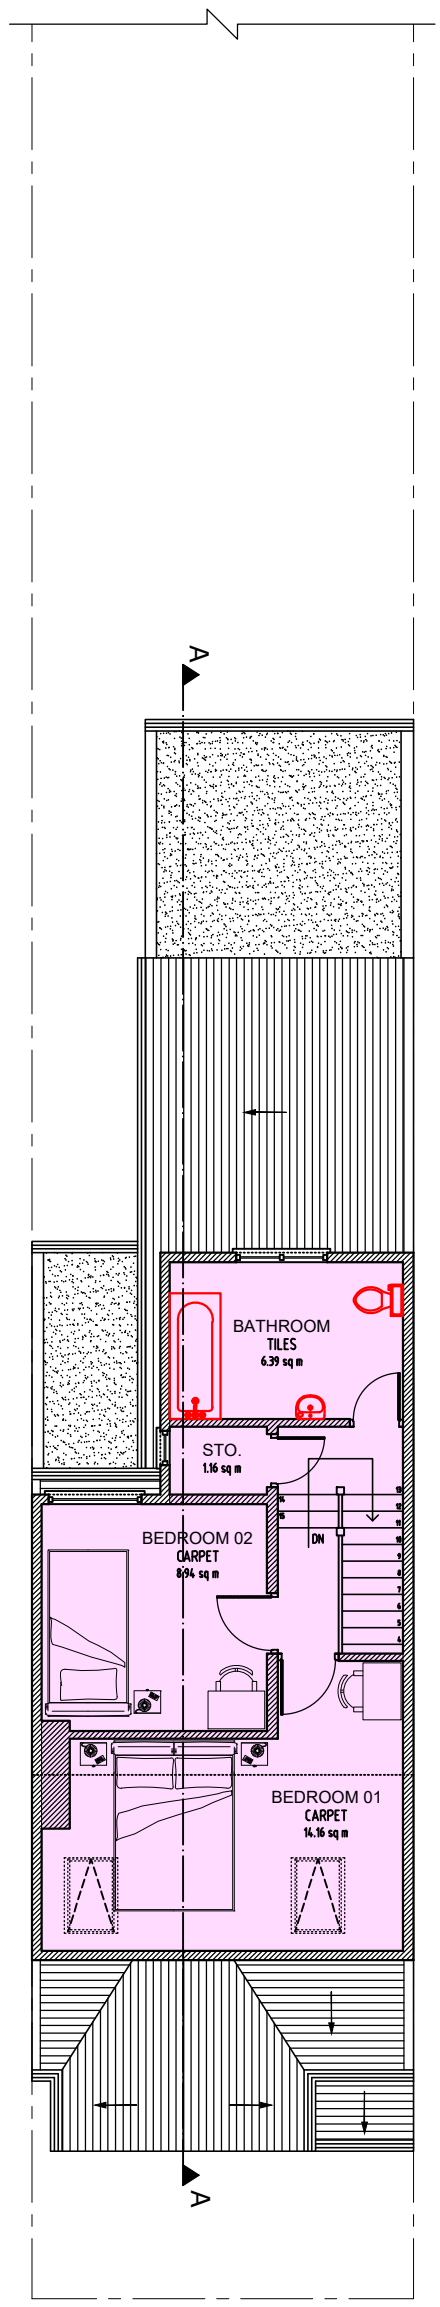

Proposed Loft Floor

Scale 1:100

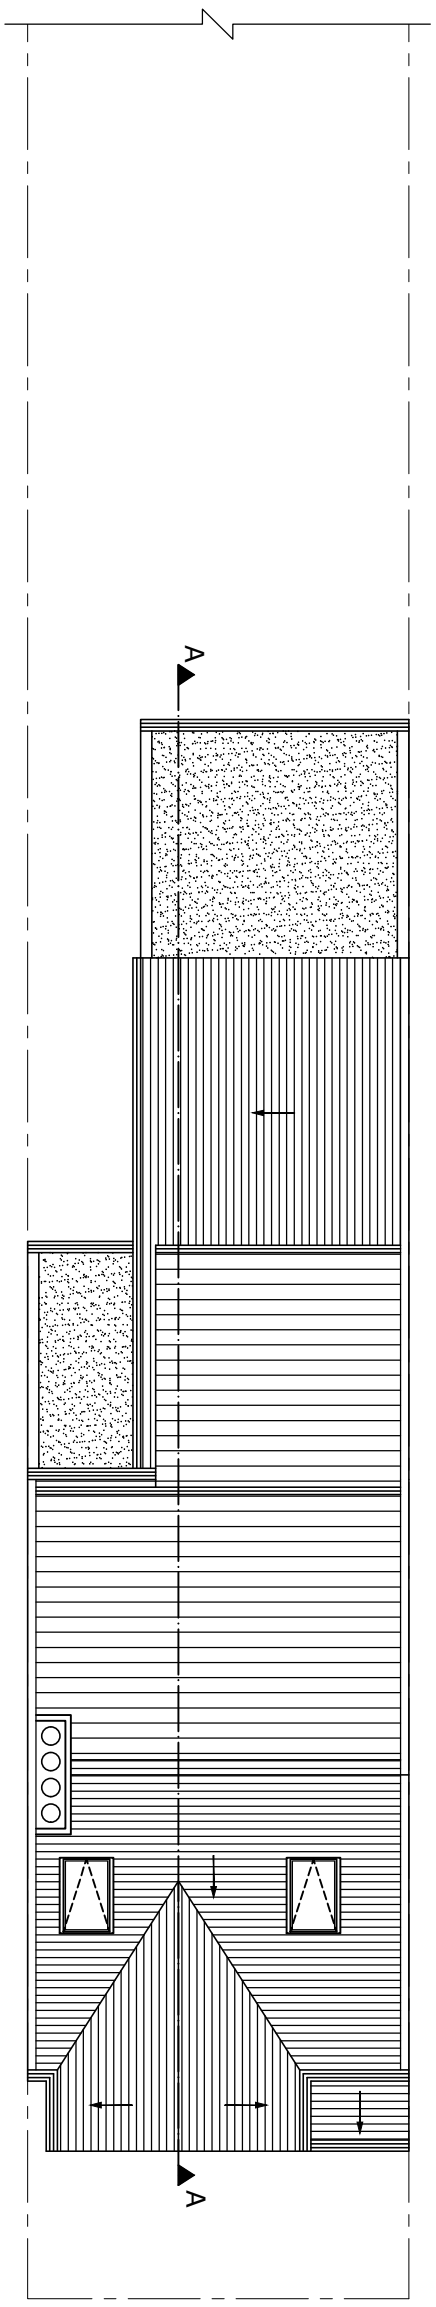

Proposed Roof Plan

Scale 1:100

0 METRES 5

SCALE

ajs Planning

info@ajsplanning.co.uk

020 81501820

NOTES

The contractors are to check all the dimensions, levels,drain runs and general condition of the site before works commence.

All works are to be carried out in accordance with current Building Regulations, British Standards, Code of Practice and Local Authority Requirements.

Project:

47 Hanover Road, London N15 4DL

Title: Proposed Floor Plans *Loft & Roof*

Date: 22.11.23

Scale: 1:100 @ A3

Dwg. No. HR.47.PR.202

Rev: A

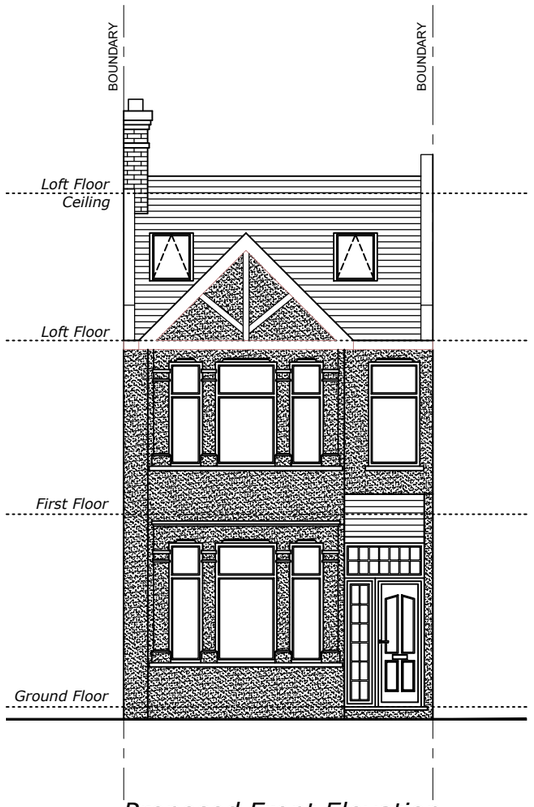

Proposed Front Elevation

Scale 1:100

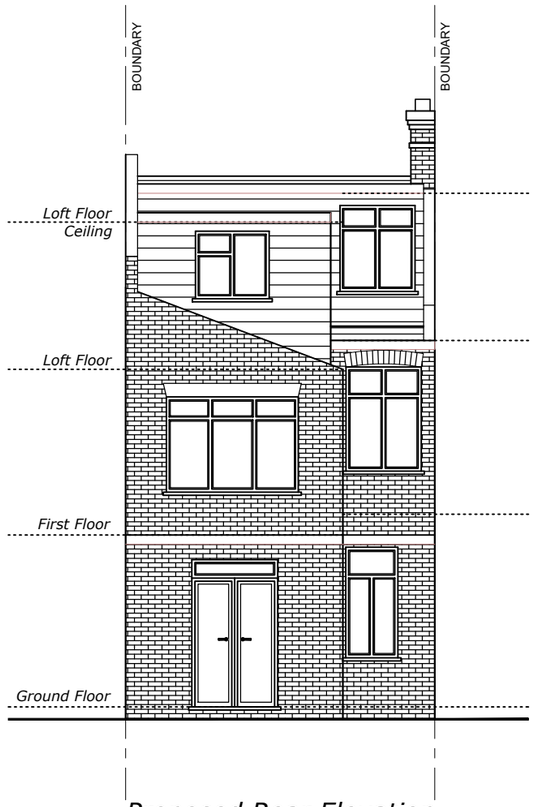

Proposed Rear Elevation

Scale 1:100

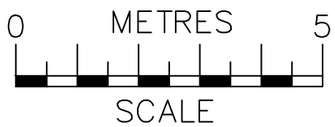

ajs Planning
info@ajsplanning.co.uk
020 81501820

NOTES
The contractors are to check all the dimensions, levels,drain runs and general condition of the site before works commence.

All works are to be carried out in accordance with current Building Regulations, British Standards, Code of Practice and Local Authority Requirements.

Project:
47 Hanover Road,
London N15 4DL

Title: Proposed
Front & Rear Elevations

Date:	Scale:
22.11.23	1:100 @ A3

Dwg. No.	Rev:
HR.47.PR.203	A

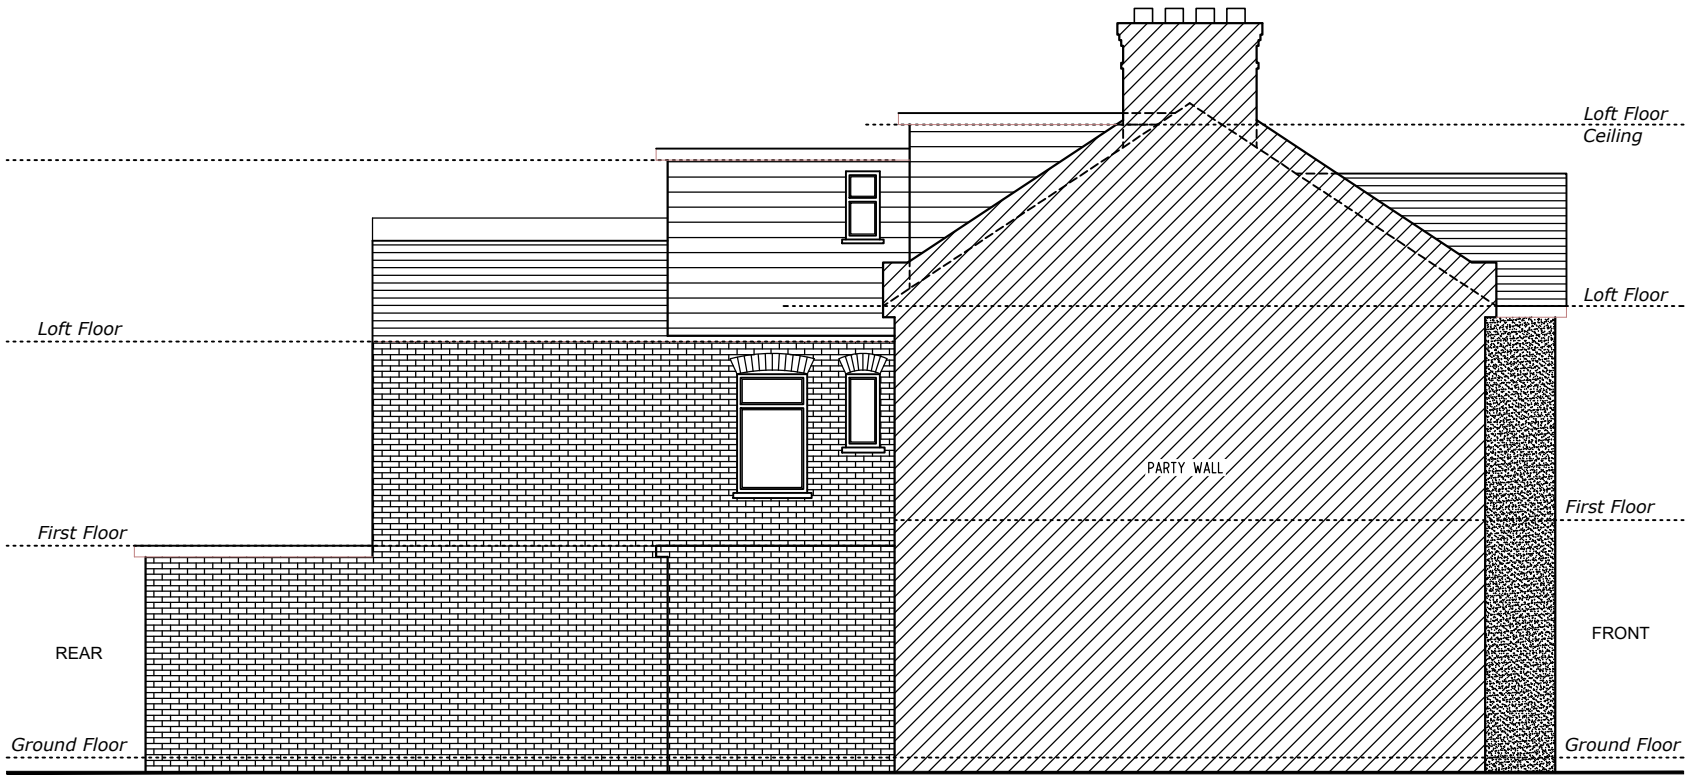

Proposed Side 1 Elevation

Scale 1:100

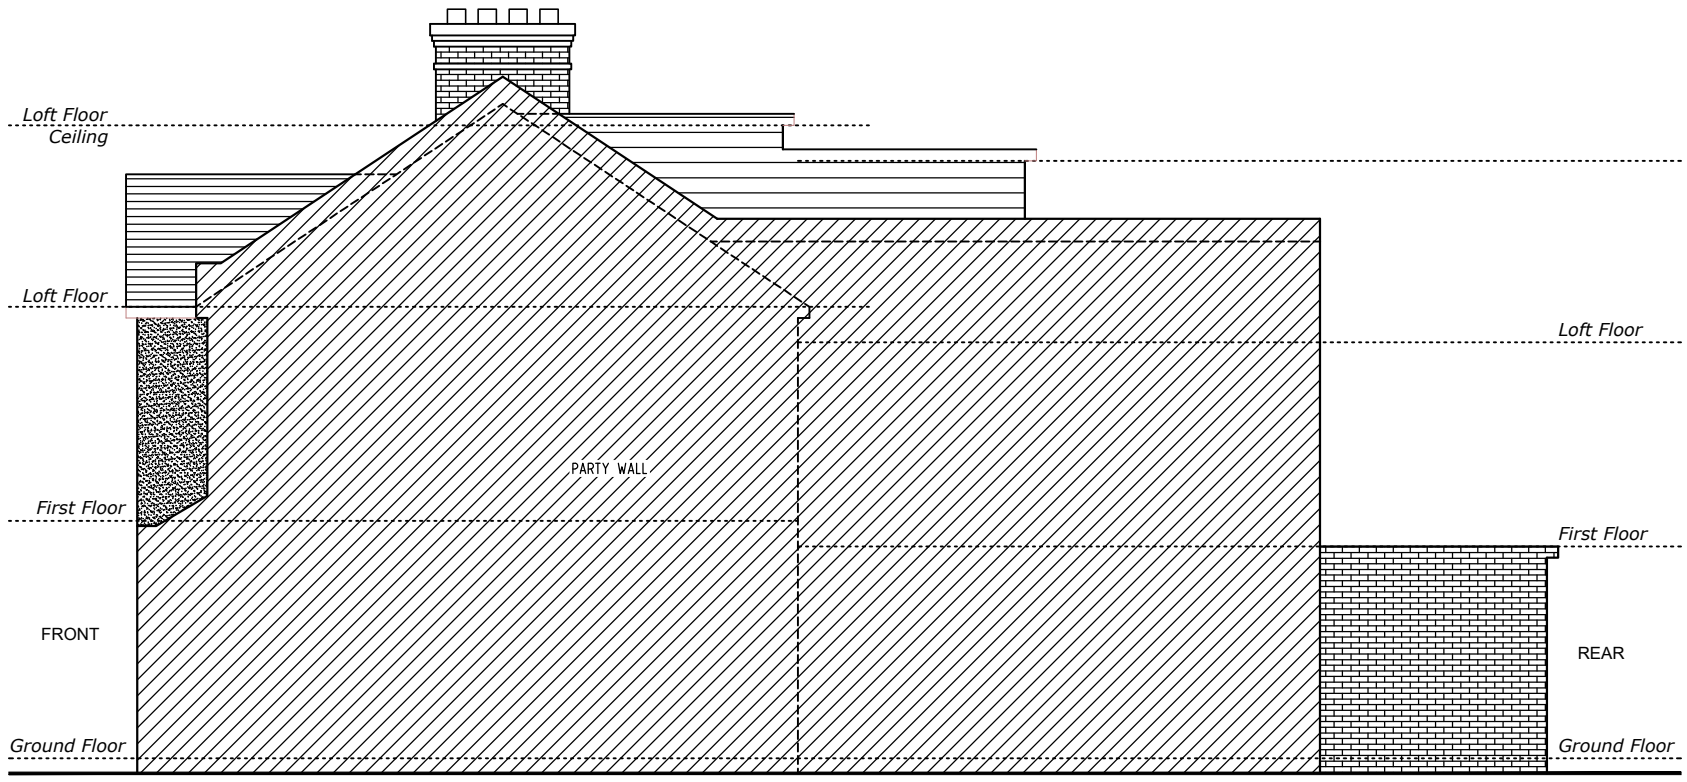

Proposed Side 2 Elevation

Scale 1:100

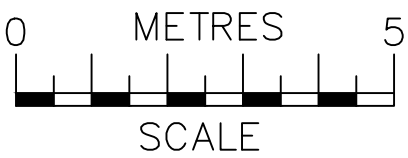

ajs Planning
info@ajsplanning.co.uk
020 81501820

NOTES
The contractors are to check all the dimensions, levels,drain runs and general condition of the site before works commence.

All works are to be carried out in accordance with current Building Regulations, British Standards, Code of Practice and Local Authority Requirements.

Project:
47 Hanover Road,
London N15 4DL

Title: Proposed
Side Elevations (1 & 2)

Date: 22.11.23

Scale: 1:100 @ A3

Dwg. No. HR.47.PR.204

Rev: A

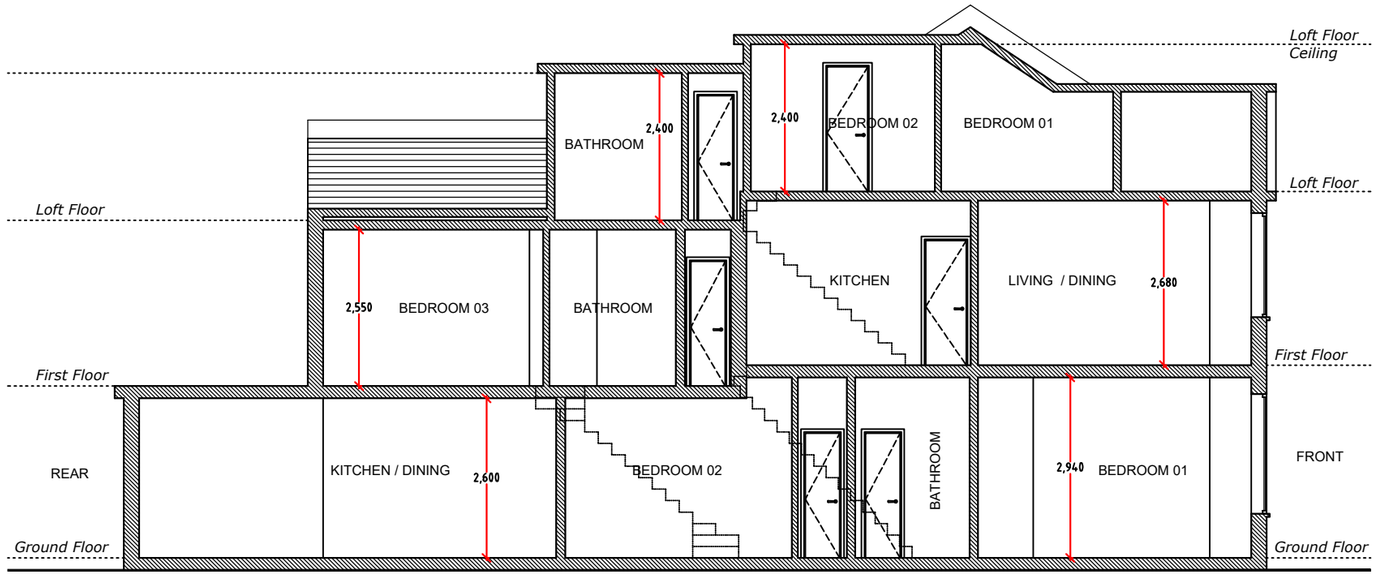

Proposed Section A-A

Scale 1:100

0 METRES 5

SCALE

ajs Planning

info@ajsplanning.co.uk

020 81501820

NOTES

The contractors are to check all the dimensions, levels,drain runs and general condition of the site before works commence.

All works are to be carried out in accordance with current Building Regulations, British Standards, Code of Practice and Local Authority Requirements.

Project: 47 Hanover Road, London N15 4DL

Title: Proposed *Section A-A*

Date: 22.11.23

Scale: 1:100 @ A3

Dwg. No. HR.47.PR.205

Rev: A